




Front (North) Elevation
1:100

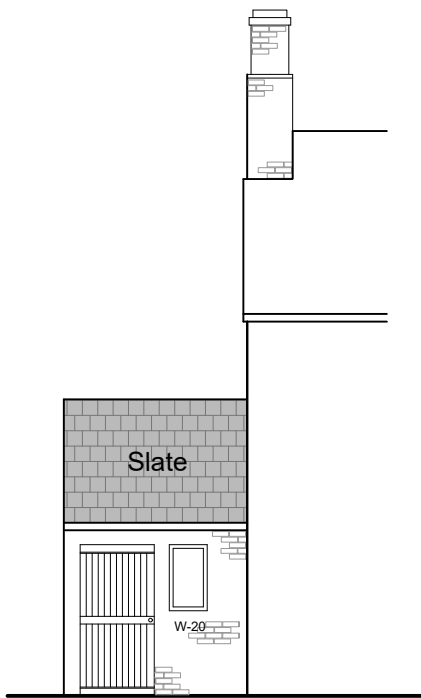

Side (West) Elevation
1:100




Courtyard (East) Elevation
1:100




Courtyard (South) Elevation
1:100



Courtyard (West) Elevation & Section
1:100

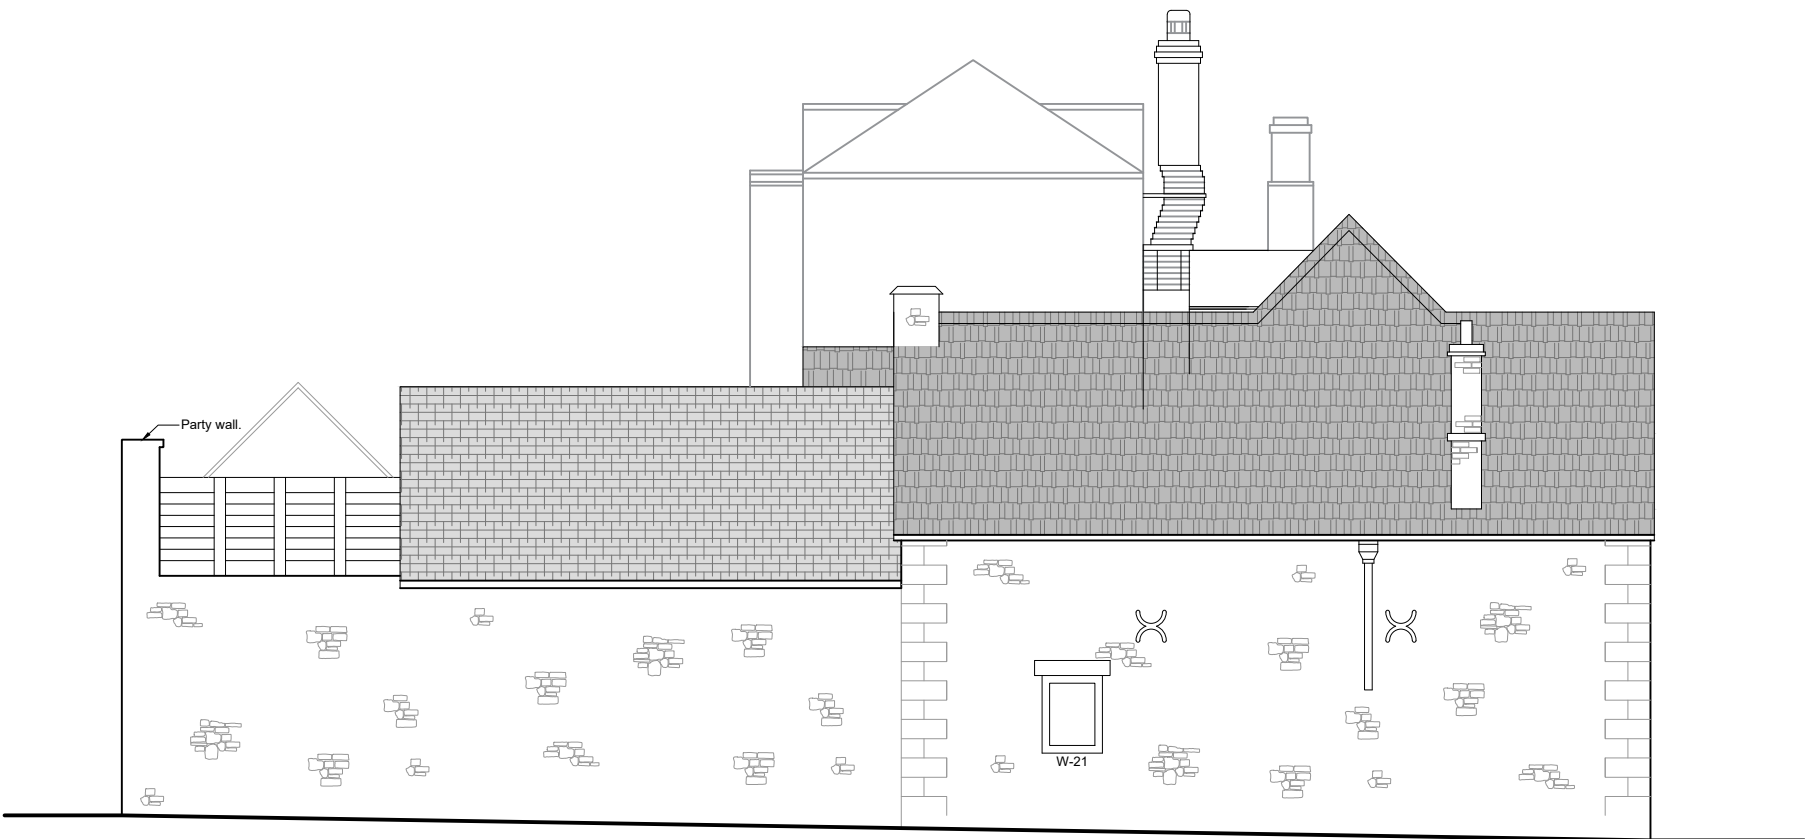

Side (East) Elevation
1:100

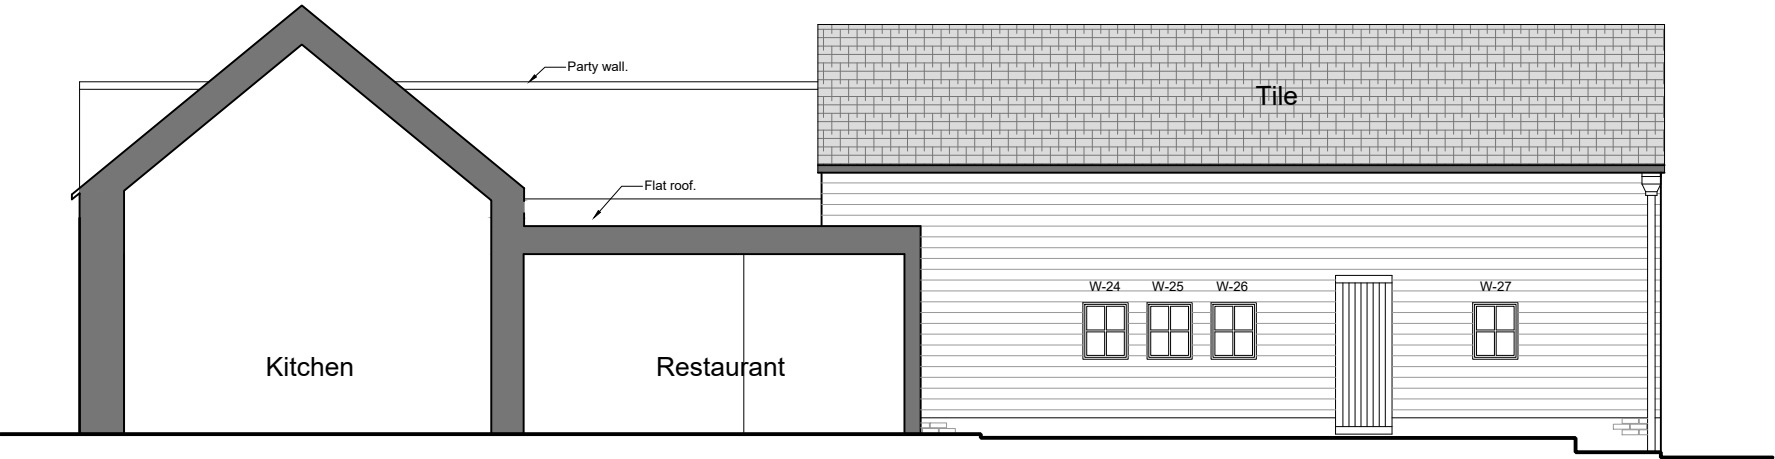

Courtyard (North) Elevation
1:100

NOTES

NOT FOR CONSTRUCTION

DO NOT SCALE FROM DRAWINGS

ALL DIMENSIONS TO BE CHECKED ON SITE

D	18/12/25	ARW	ARW	West Elevation updated following more detailed survey. Light fittings added.
C	16/04/25	ARW	ARW	Door and window references added.
B	21/03/25	ARW	ARW	External roof over courtyard, balcony and conservatory removed, central chimney updated.
A	21/03/23	ES	ARW	PLANNING ISSUE

REV	DATE	DRWN	CHKD	REVISION DETAILS
-----	------	------	------	------------------

PROJECT TITLE

Refurbishment of The Carpenters Arms,
Church Street, Lacock, SN15 2LB

CLIENT

Mr. A. Gott

DRAWING TITLE

AS EXISTING

Elevations

DRAWING STATUS		SCALE : 1:100 @ A1	
PLANNING		DATE : January 2023	
DRAWING No.	REVISION	DRAWN : HB	
2397-011	D	CHECKED : ARW	
0	2	4	6 8m

0	2	4	6	8m
---	---	---	---	----

HPA CHARTERED ARCHITECTS
29 CASTLE HILL, LANCASTER LA1 1YN

01524 32479
hpa@hpa.ltd
www.hpa.ltd

DO NOT SCALE SITE DIMENSIONS FROM THIS DRAWING