



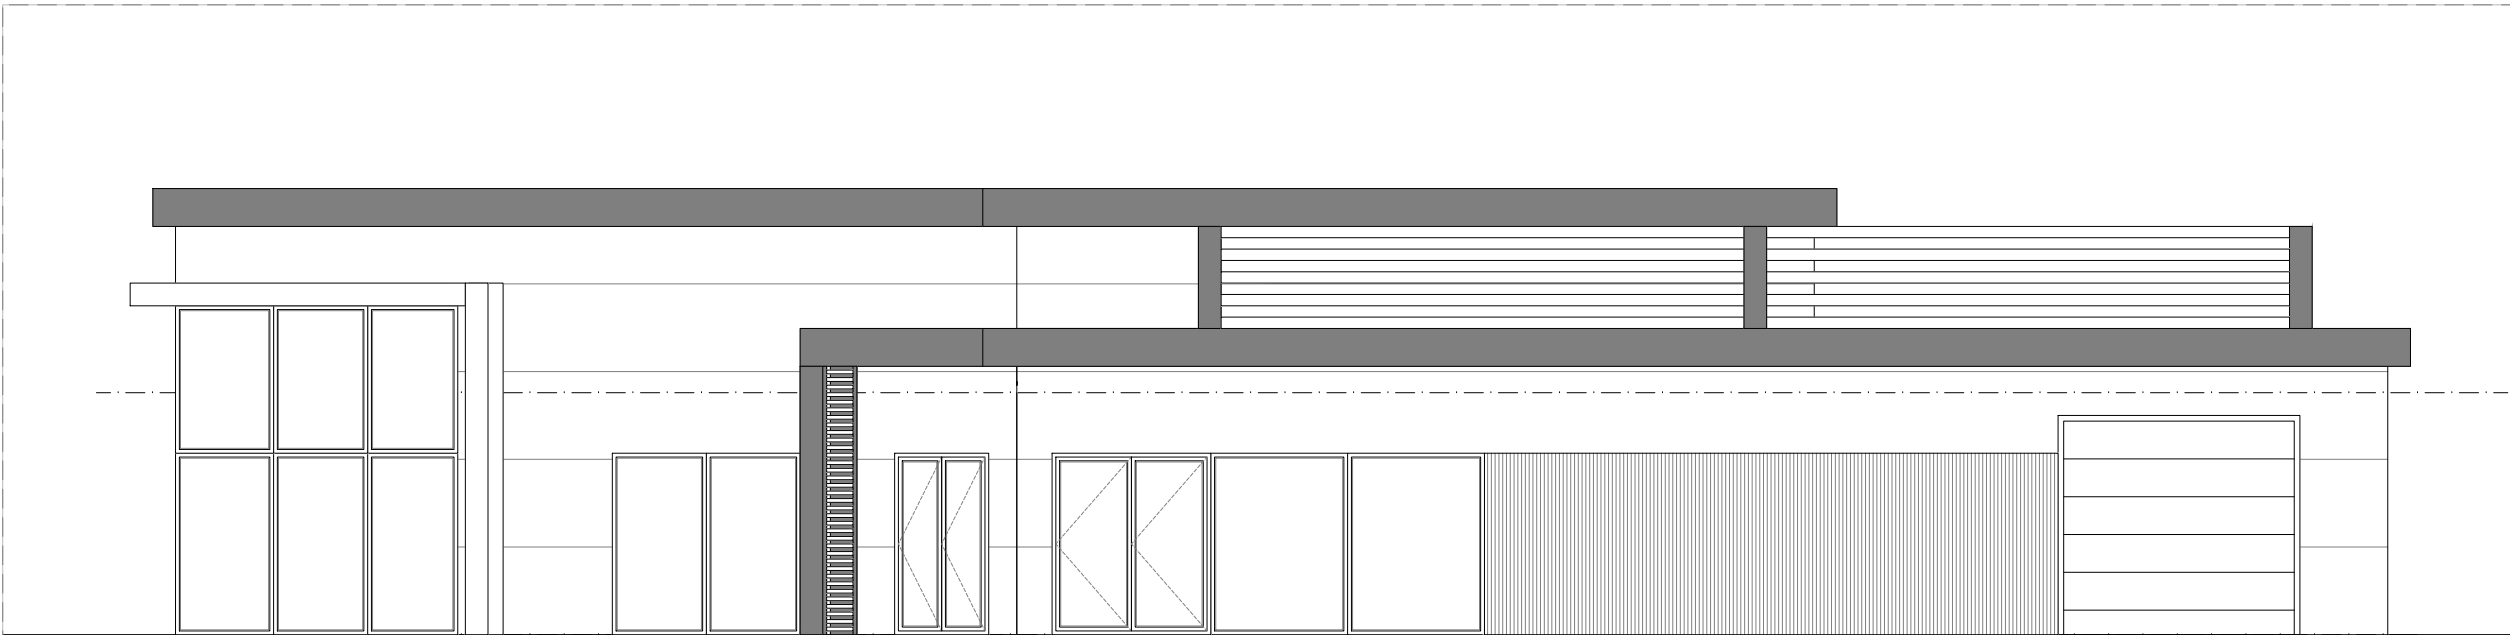

01 - Proposed South Elevation

- General Notes:**
- Do not scale drawings other than for planning purposes and refer only to figured dimensions.
 - Contractor is to raise any concerns of discrepancies in this drawing and that of what is noted on site to the architect before building works commence.
 - In the circumstance that the drawing relates to an existing building or setting, the contractor is to confirm there is no conflict between this drawings dimensions and the actual building/settings dimensions.
 - Refer to all other project consultants and specialists relevant drawings and specifications.
 - It is the contractor responsibility to ensure all site dimensions, levels and setting out is in line with the architects drawings.
 - Refer to the Structural Engineers drawings for full details on structure where necessary

- Materials Key**
- ① PPC Insulated Cladding Panels
 - ② Cedral louvered Screen
 - ③ Aluminium Glazing and Doors
 - ④ Brise Soleil

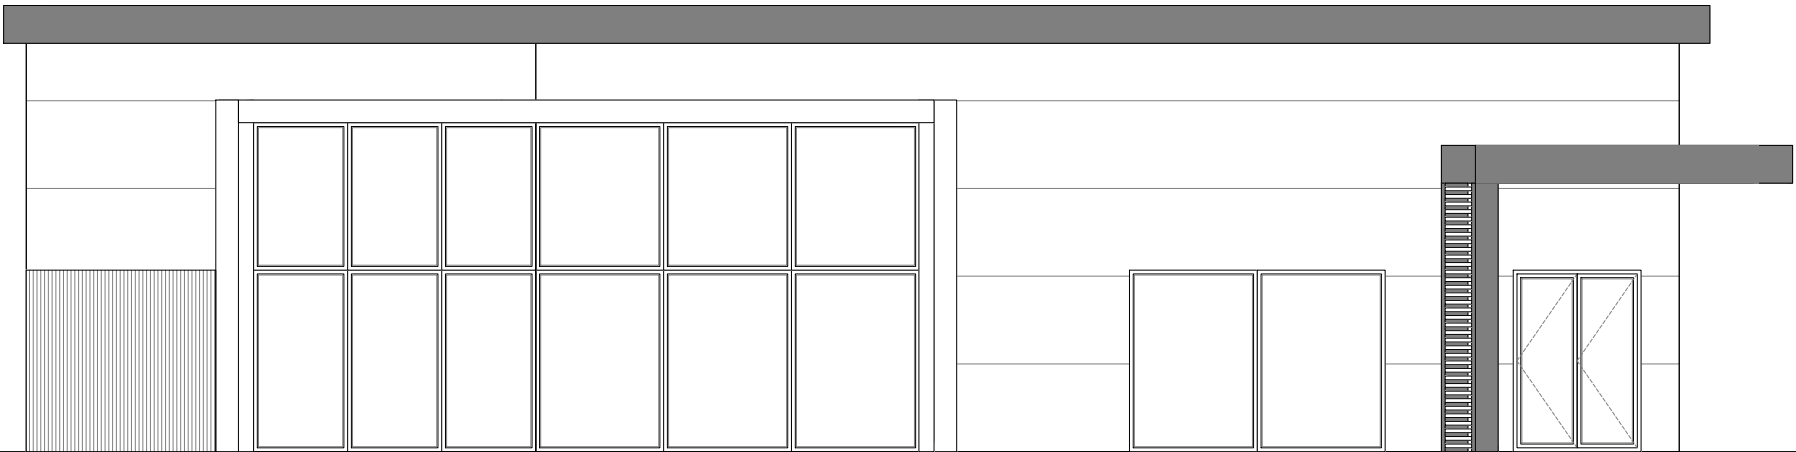

02 - Proposed West Elevation

P2	25.11.25	Updated to new design.
P1	10.04.25	Planning Issue
Rev:	Date:	Revision History:



T: 01722 680 419
M: 07810 647 790
W: info@esdon-architecture.com

Project:
25-020
Armishaws

	Name:	Date:		Name:	Date:
Designed by:	EE		Checked:	EE	
Drawn By:	EE		Approved:	EE	

A3
1:100
Status:
Planning

Drawing Title:
Proposed Convenience Store
Elevations

Drawing No:
10-200
Rev:
P2

