


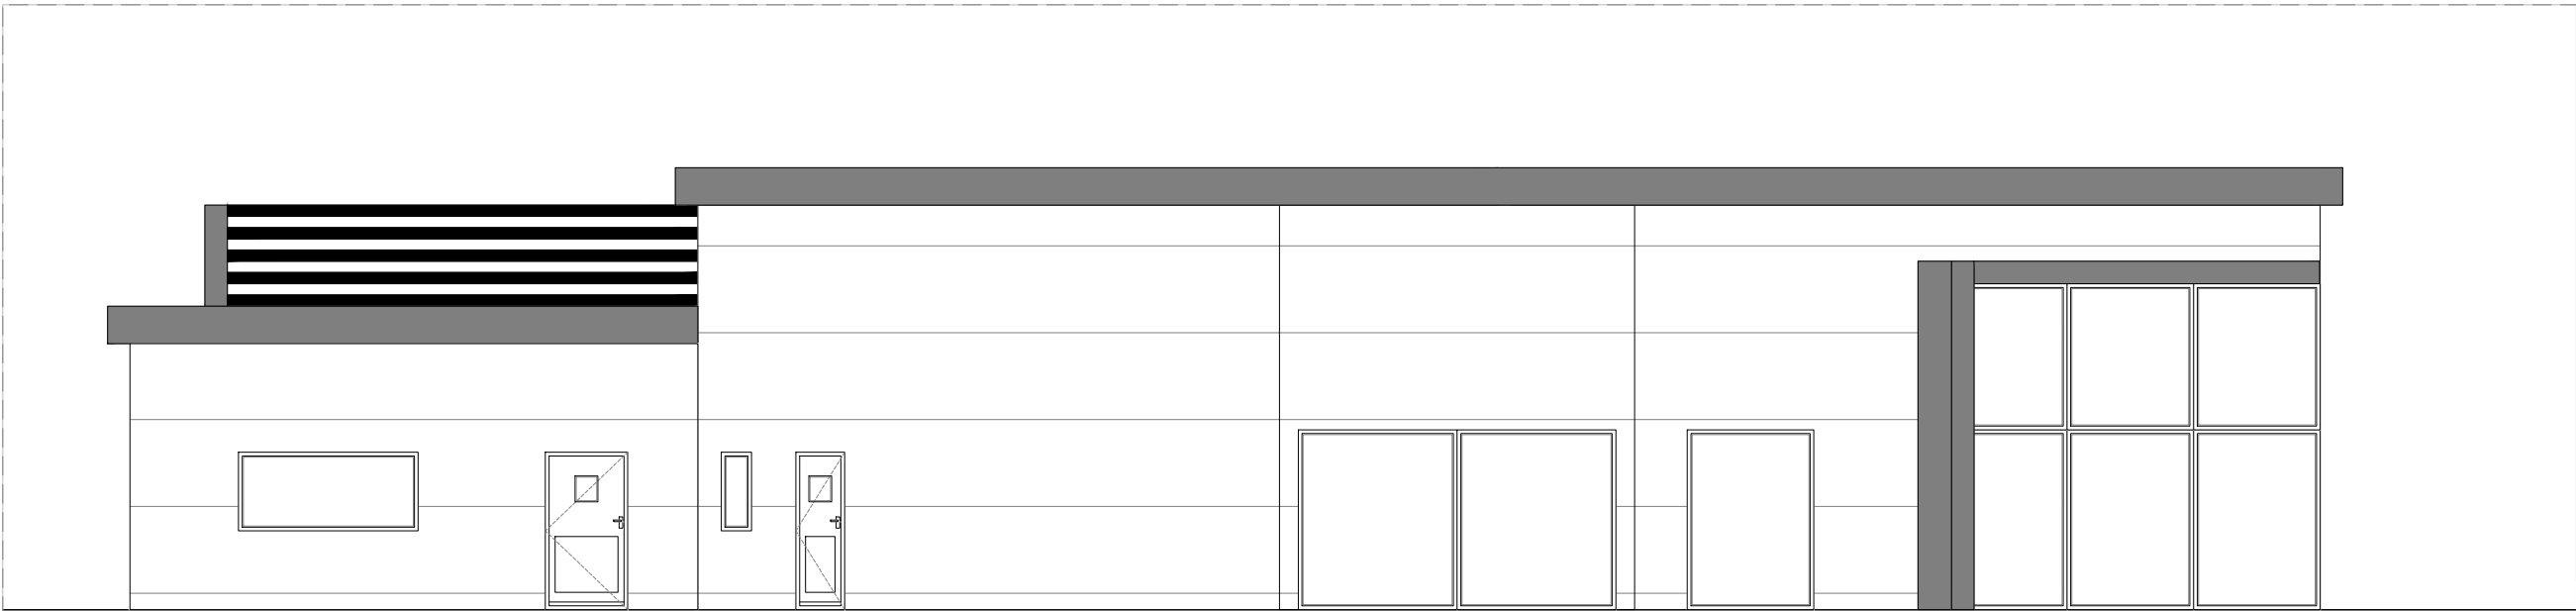


01 - Proposed North Elevation

General Notes:

- Do not scale drawings other than for planning purposes and refer only to figured dimensions.
- Contractor is to raise any concerns of discrepancies in this drawing and that of what is noted on site to the architect before building works commence.
- In the circumstance that the drawing relates to an existing building or setting, the contractor is to confirm there is no conflict between this drawings dimensions and the actual building/settings dimensions.
- Refer to all other project consultants and specialists relevant drawings and specifications.
- It is the contractor responsibility to ensure all site dimensions, levels and setting out is in line with the architects drawings.
- Refer to the Structural Engineers drawings for full details on structure where necessary

Materials Key

①	PPC Insulated Cladding Panels
②	Cedral louvered Screen
③	Aluminium Glazing and Doors
④	Brise Soleil

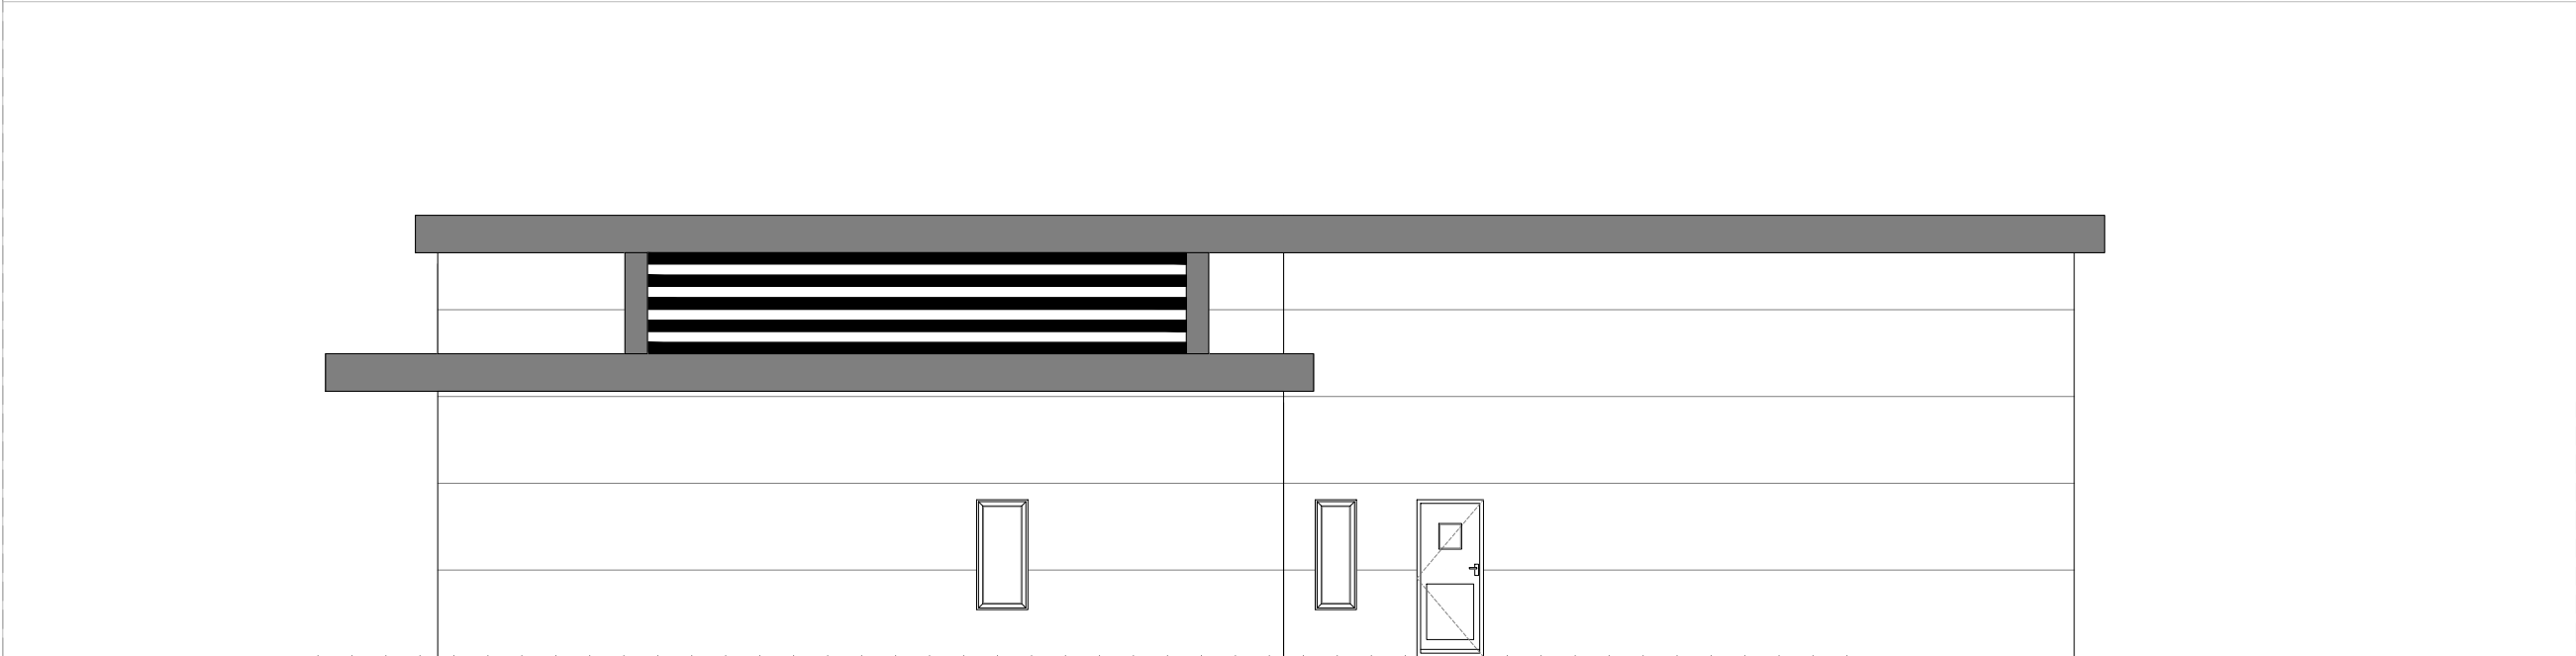

02 - Proposed East Elevation

P2	25.11.25	Updated to new design.
P1	10.04.25	Planning Issue
Rev:	Date:	Revision History:

ESDON
ARCHITECTURE

T: 01722 680 419
M: 07810 647 790
W: info@esdon-architecture.com

Project:
25-020
Armishaws

Name:	Date:	Name:	Date:
Designed by: EE	Checked: EE	EE	EE
Drawn By: EE	Approved: EE	EE	EE

A3
1:100

Status:
Planning

Drawing Title:
Proposed Convenience Store
Elevations

Drawing No: 10-201	Rev: P2
------------------------------	-------------------

