




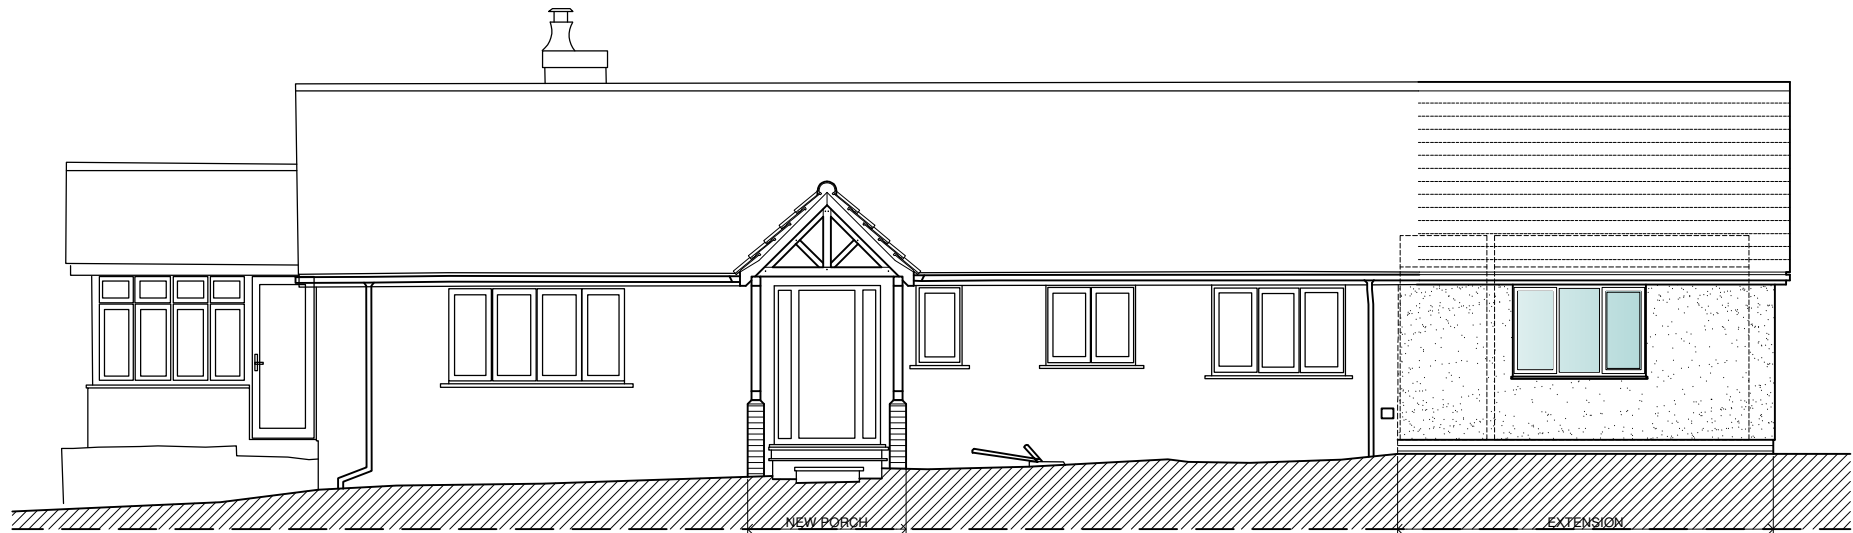


EAST ELEVATION

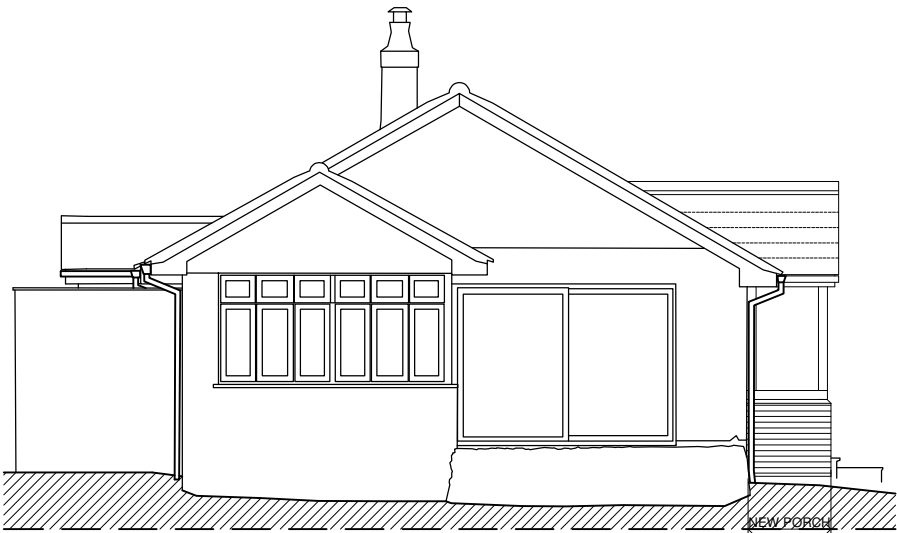


SOUTH ELEVATION

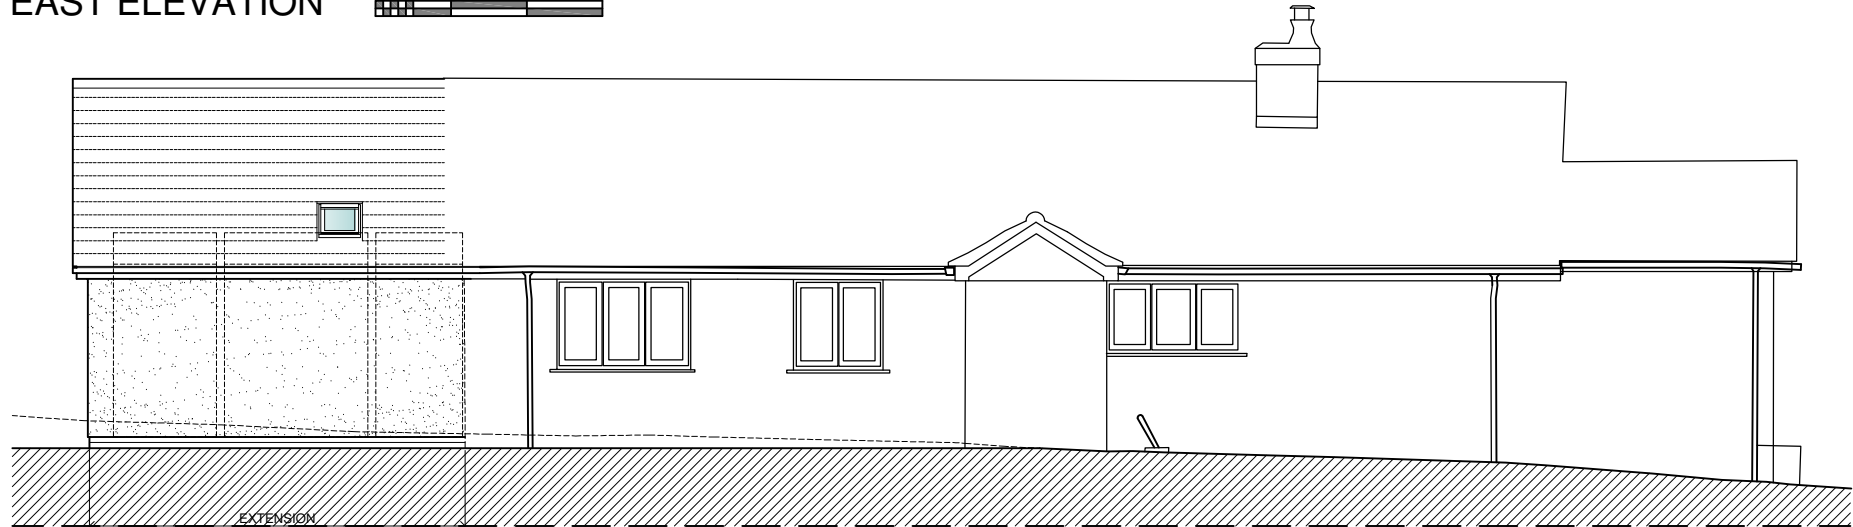


WEST ELEVATION

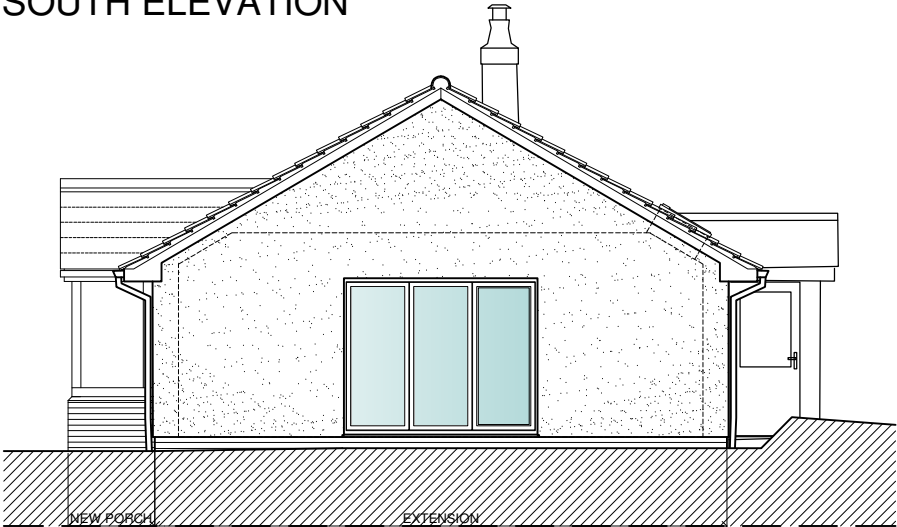

NORTH ELEVATION

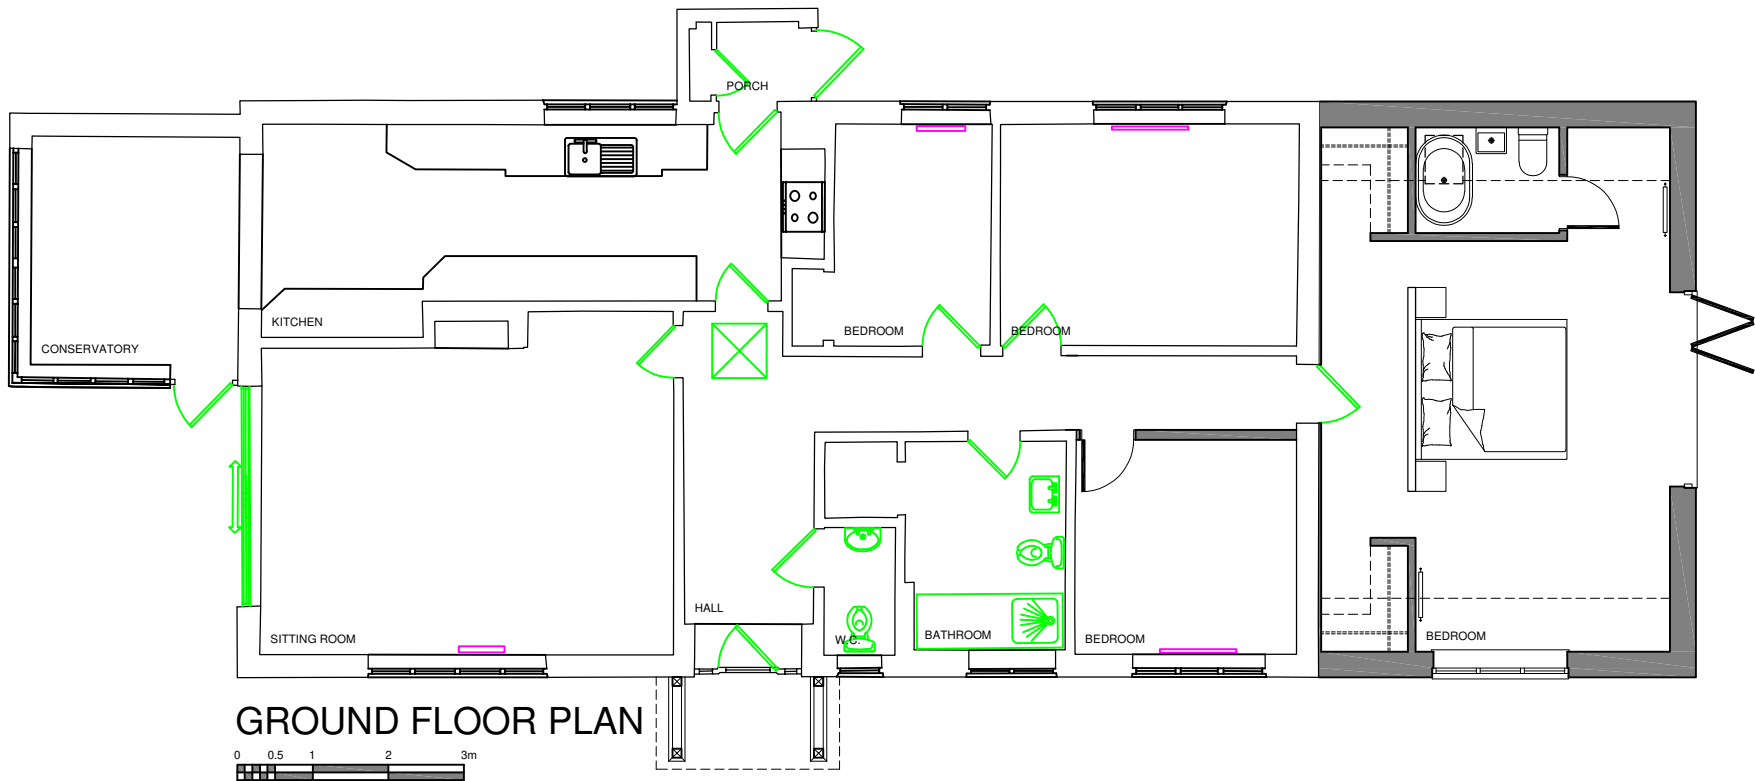

GROUND FLOOR PLAN

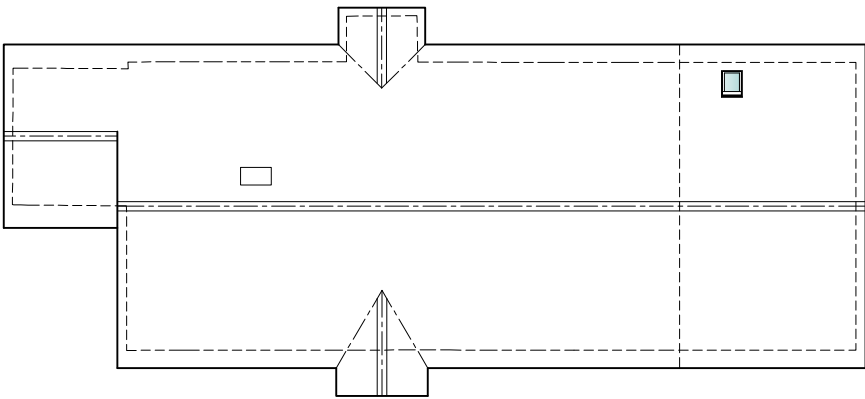

ROOF PLAN 1:200

|                    |                                                             |                                                         |          |
|--------------------|-------------------------------------------------------------|---------------------------------------------------------|----------|
| DATE               | REVISIONS                                                   | DRAWING TITLE<br>PROPOSED PLANS & ELEVATIONS.           |          |
| CLIENT             | Kyle Rayment                                                |                                                         |          |
| JOB TITLE          | PROPOSED EXTENSION<br>78 FIRS ROAD<br>FIRSDOWN<br>WILTSHIRE | 22 DEVONSHIRE ROAD<br>SALISBURY<br>WILTSHIRE<br>SP1 3NW |          |
| 1:100 & 1:200 @ A3 |                                                             | DRAWING No<br>1609/02                                   | REV<br>A |
| DEC 2025           | RJL                                                         |                                                         |          |