


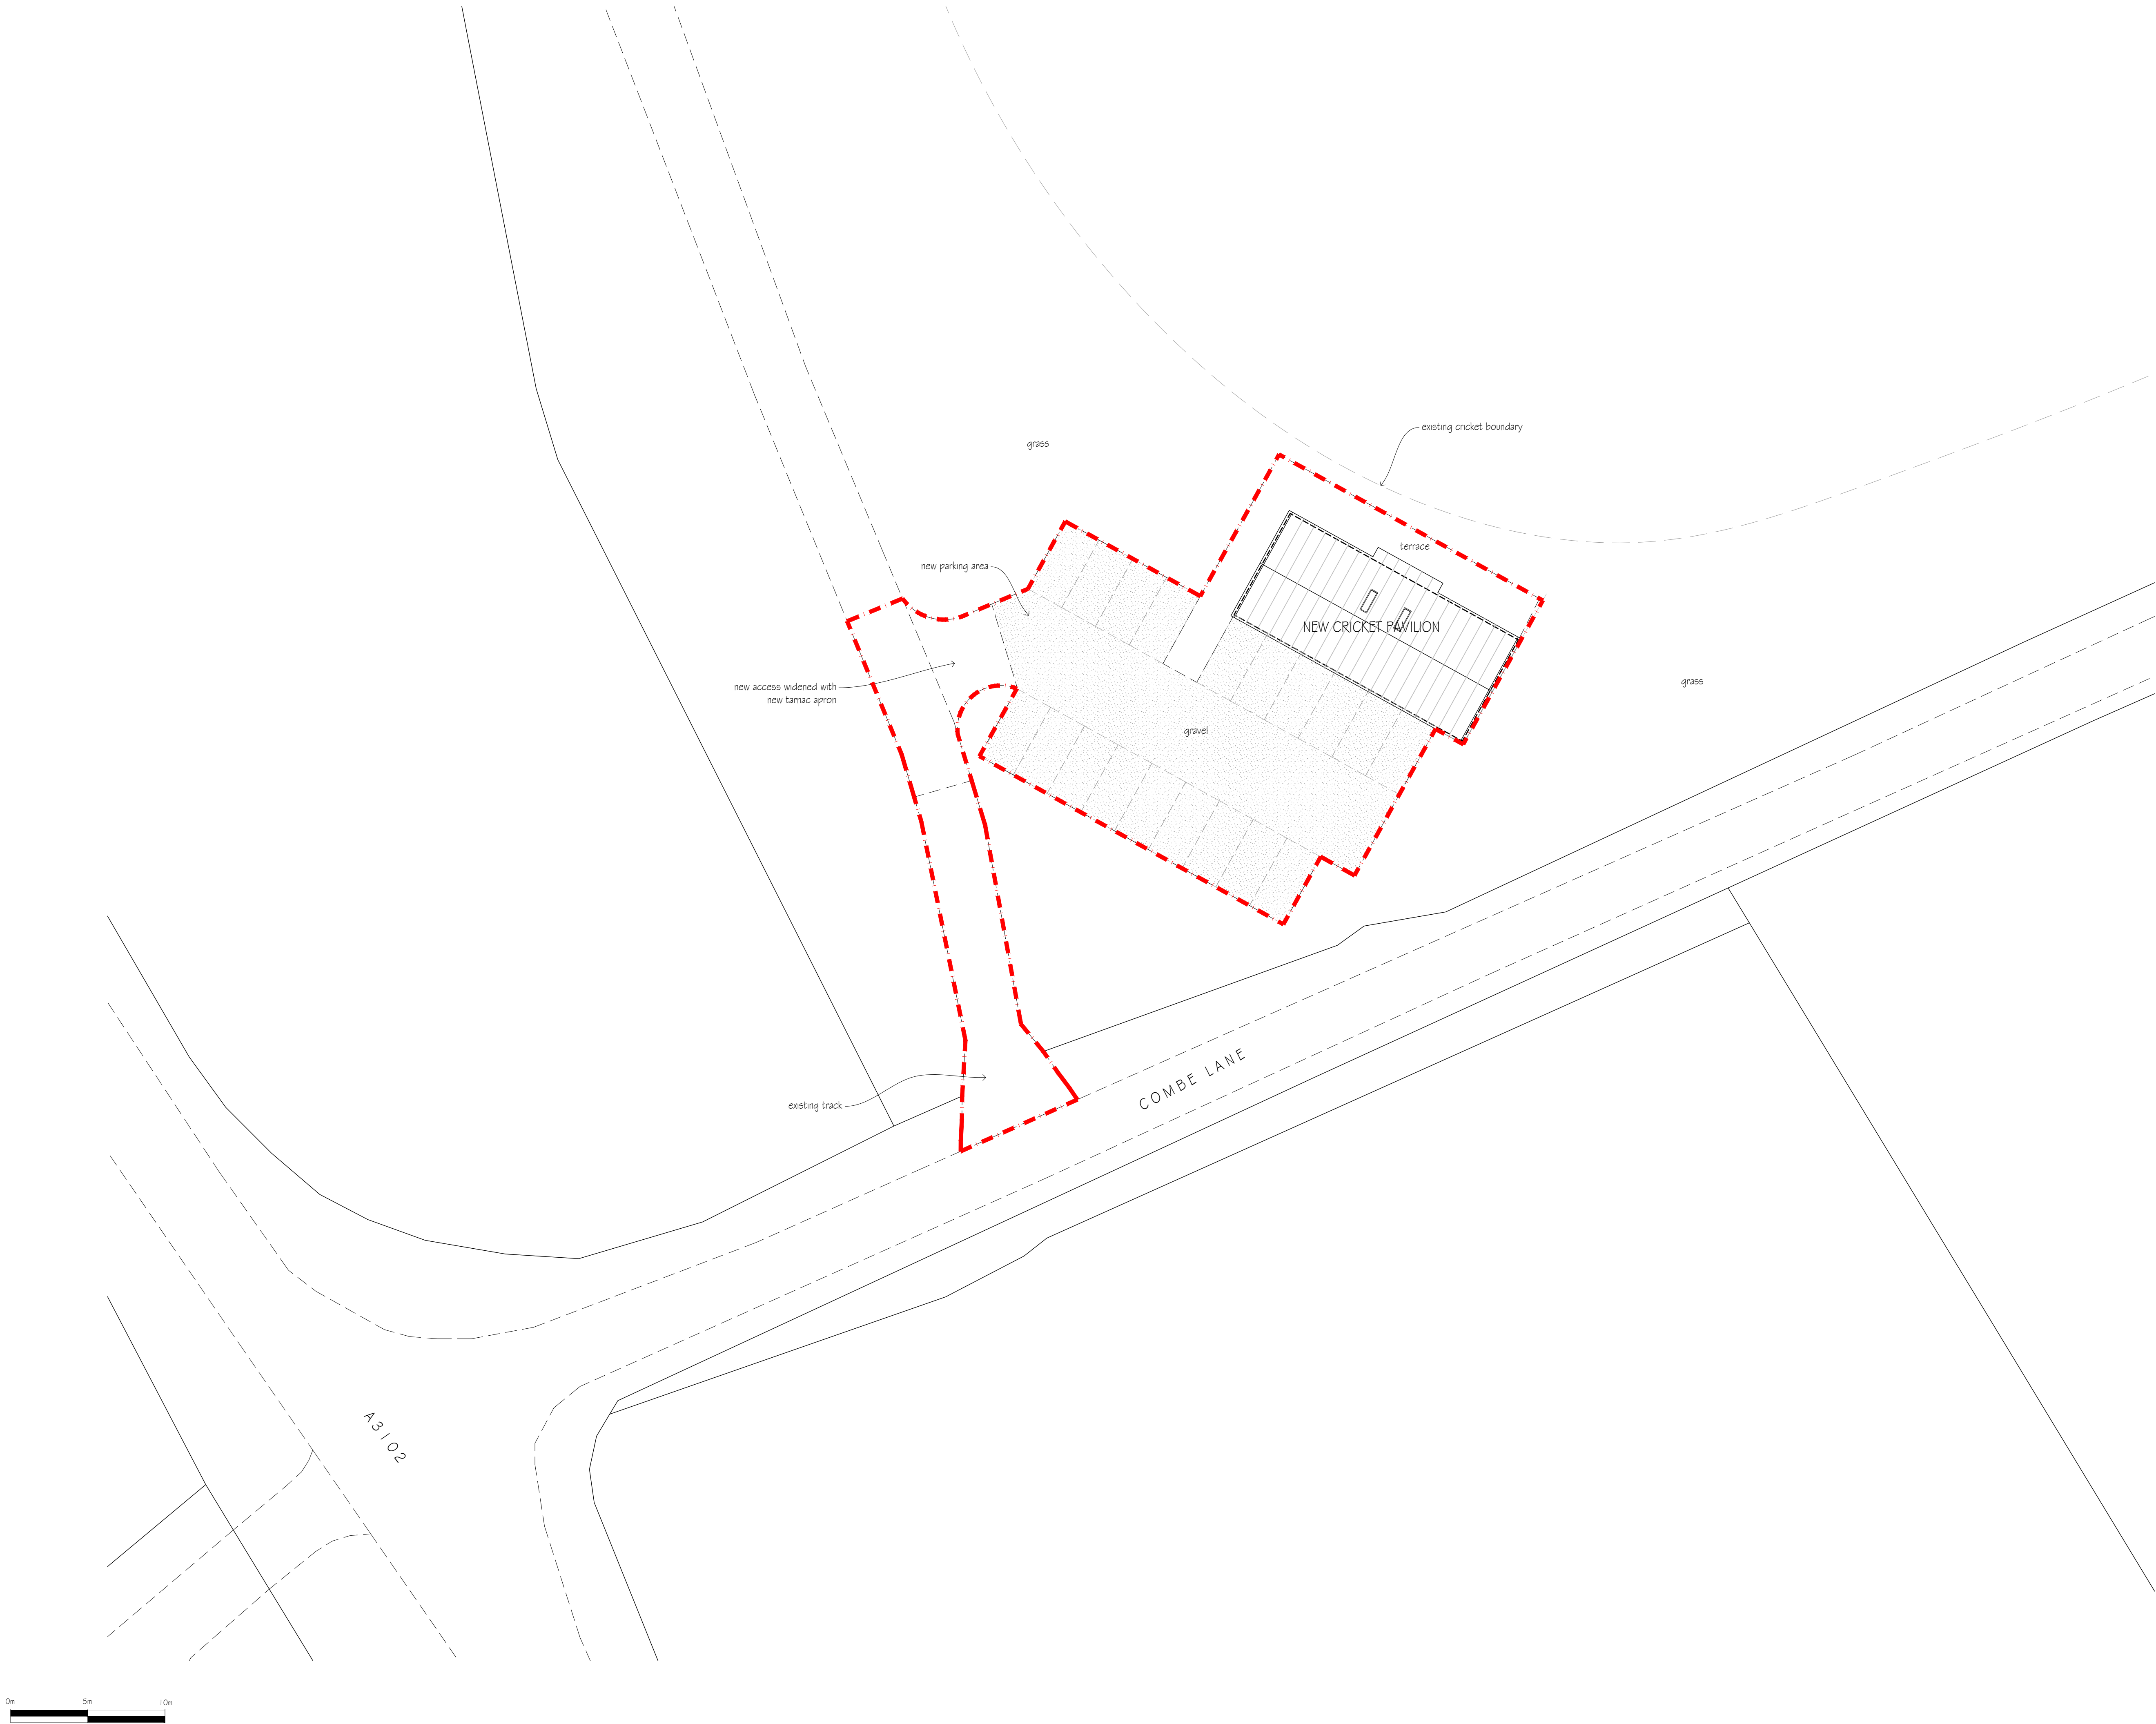

revisions	initial	date
-----------	---------	------

Contractors, Sub Contractors and Suppliers are to check all relevant dimensions and levels of site and buildings before commencing any shop drawings or building work.


This drawing is copyright and may not be reproduced in any part of form without the written consent of Fowler Architecture and Planning

project
GOATACRE CRICKET CLUB
Goatacre

drawing
Site Plan
New Cricket Pavilion

scale	drawn by	date
1:100 @A1	BL	Nov 2025

250522-21	-
drawing no	rev

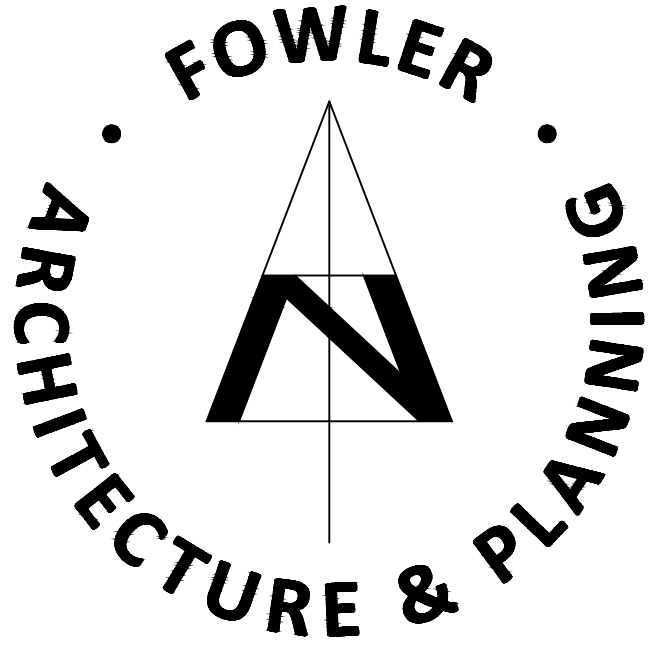

39 High Street
Pewsey
Wiltshire
SN9 5AF

tel (01672) 569444
fax (01672) 569488
enquiries@faap.co.uk