



SCALE BAR - 1:50: 1m 3m 5m

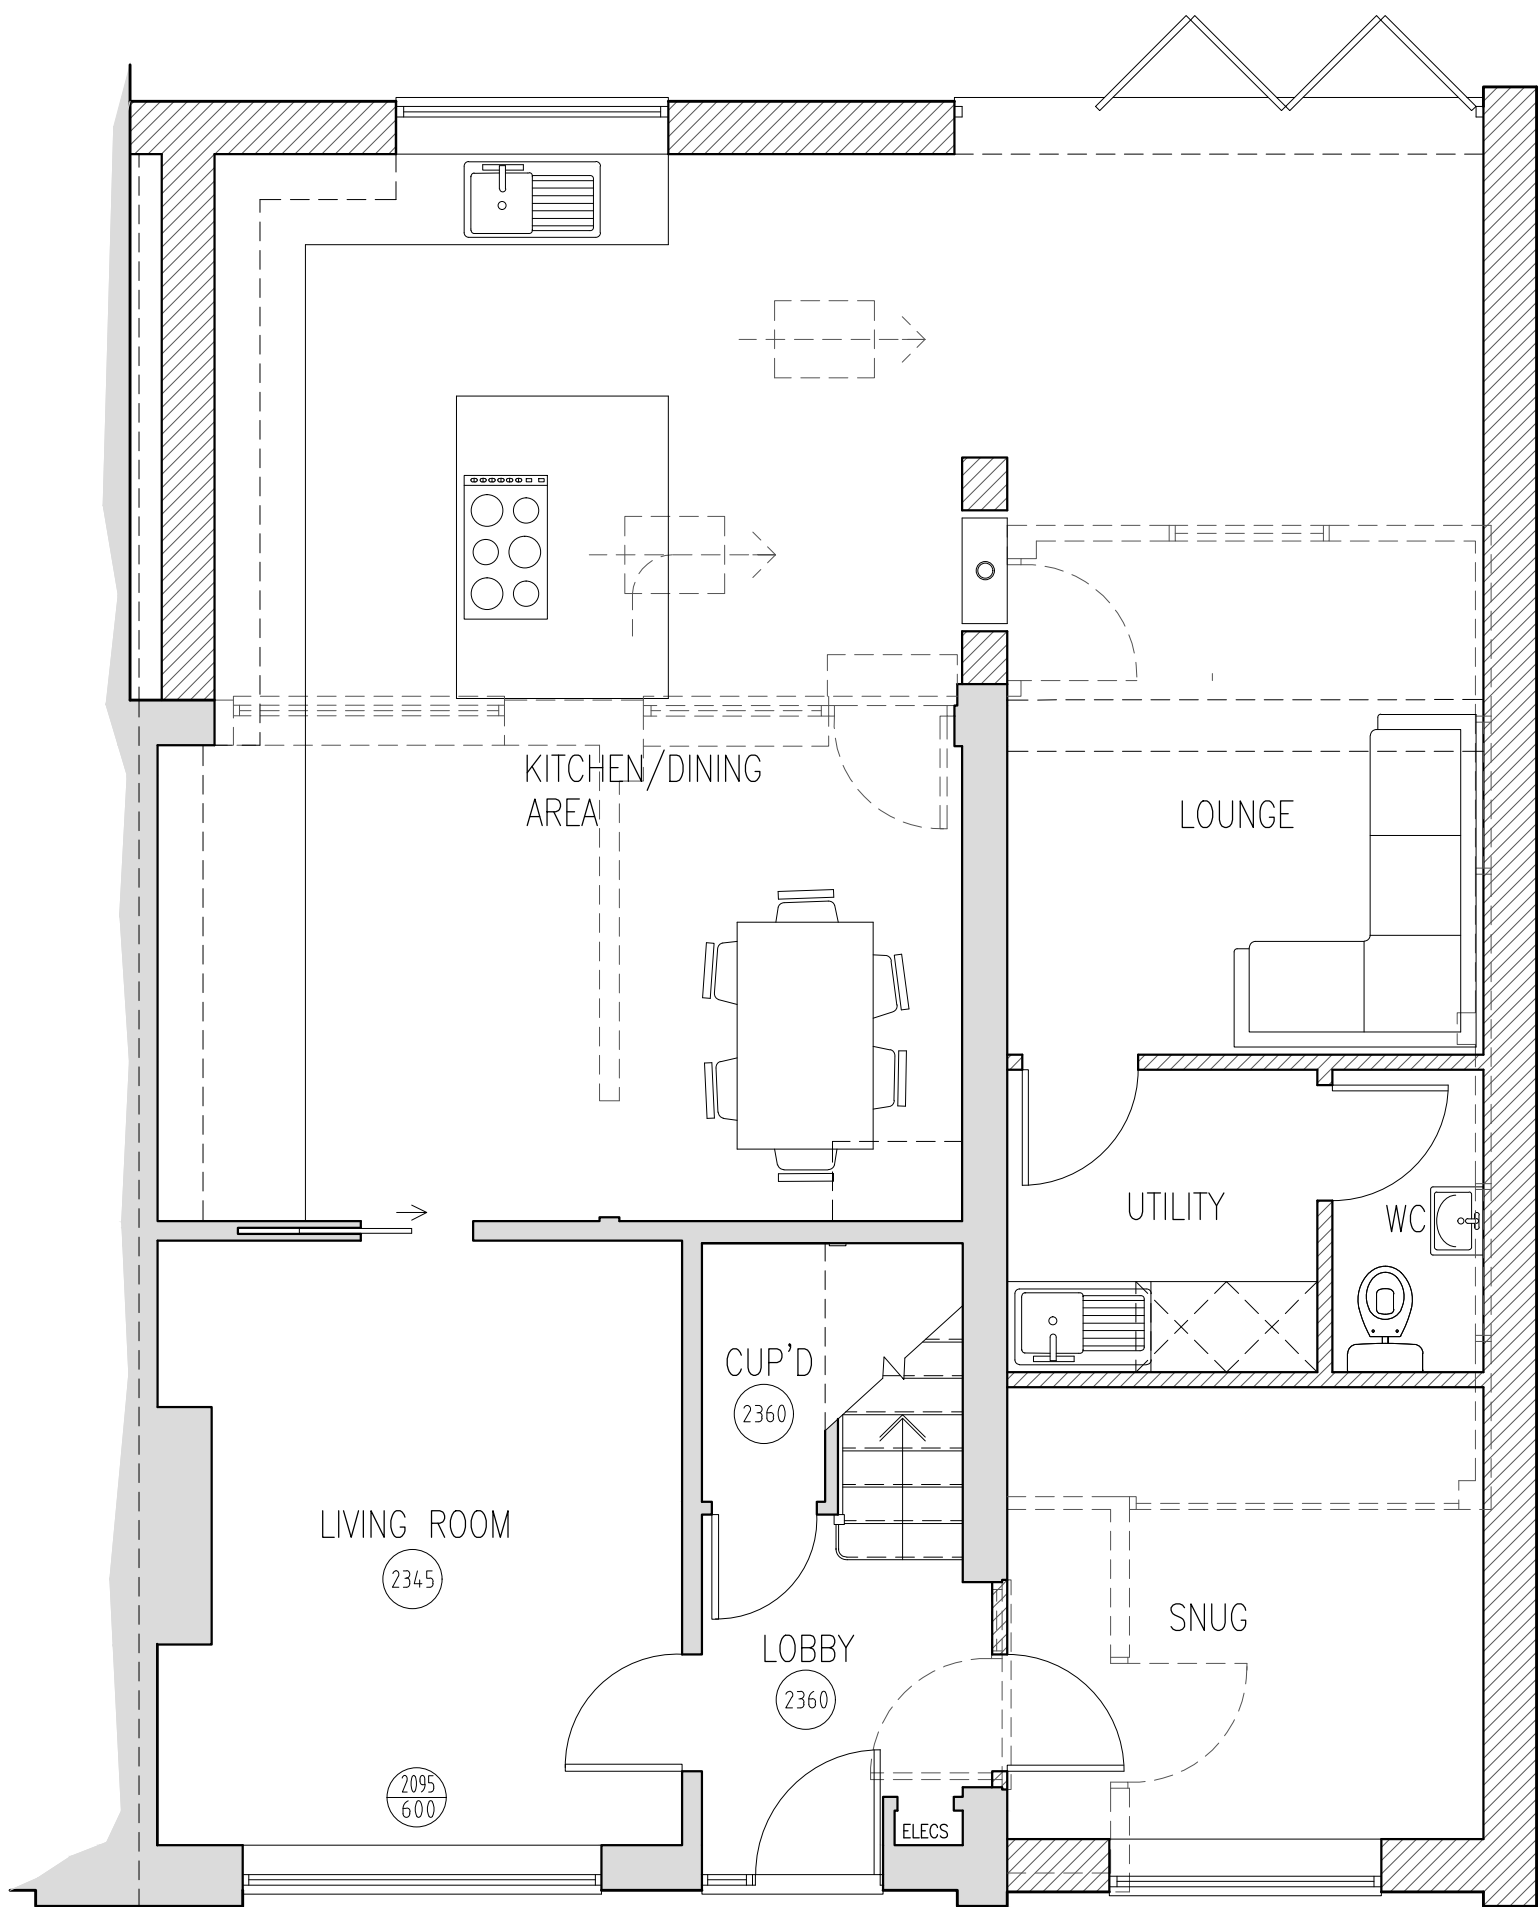


GROUND FLOOR PLAN
(1:50)

SCALE BAR - 1:50: 1m 3m 5m

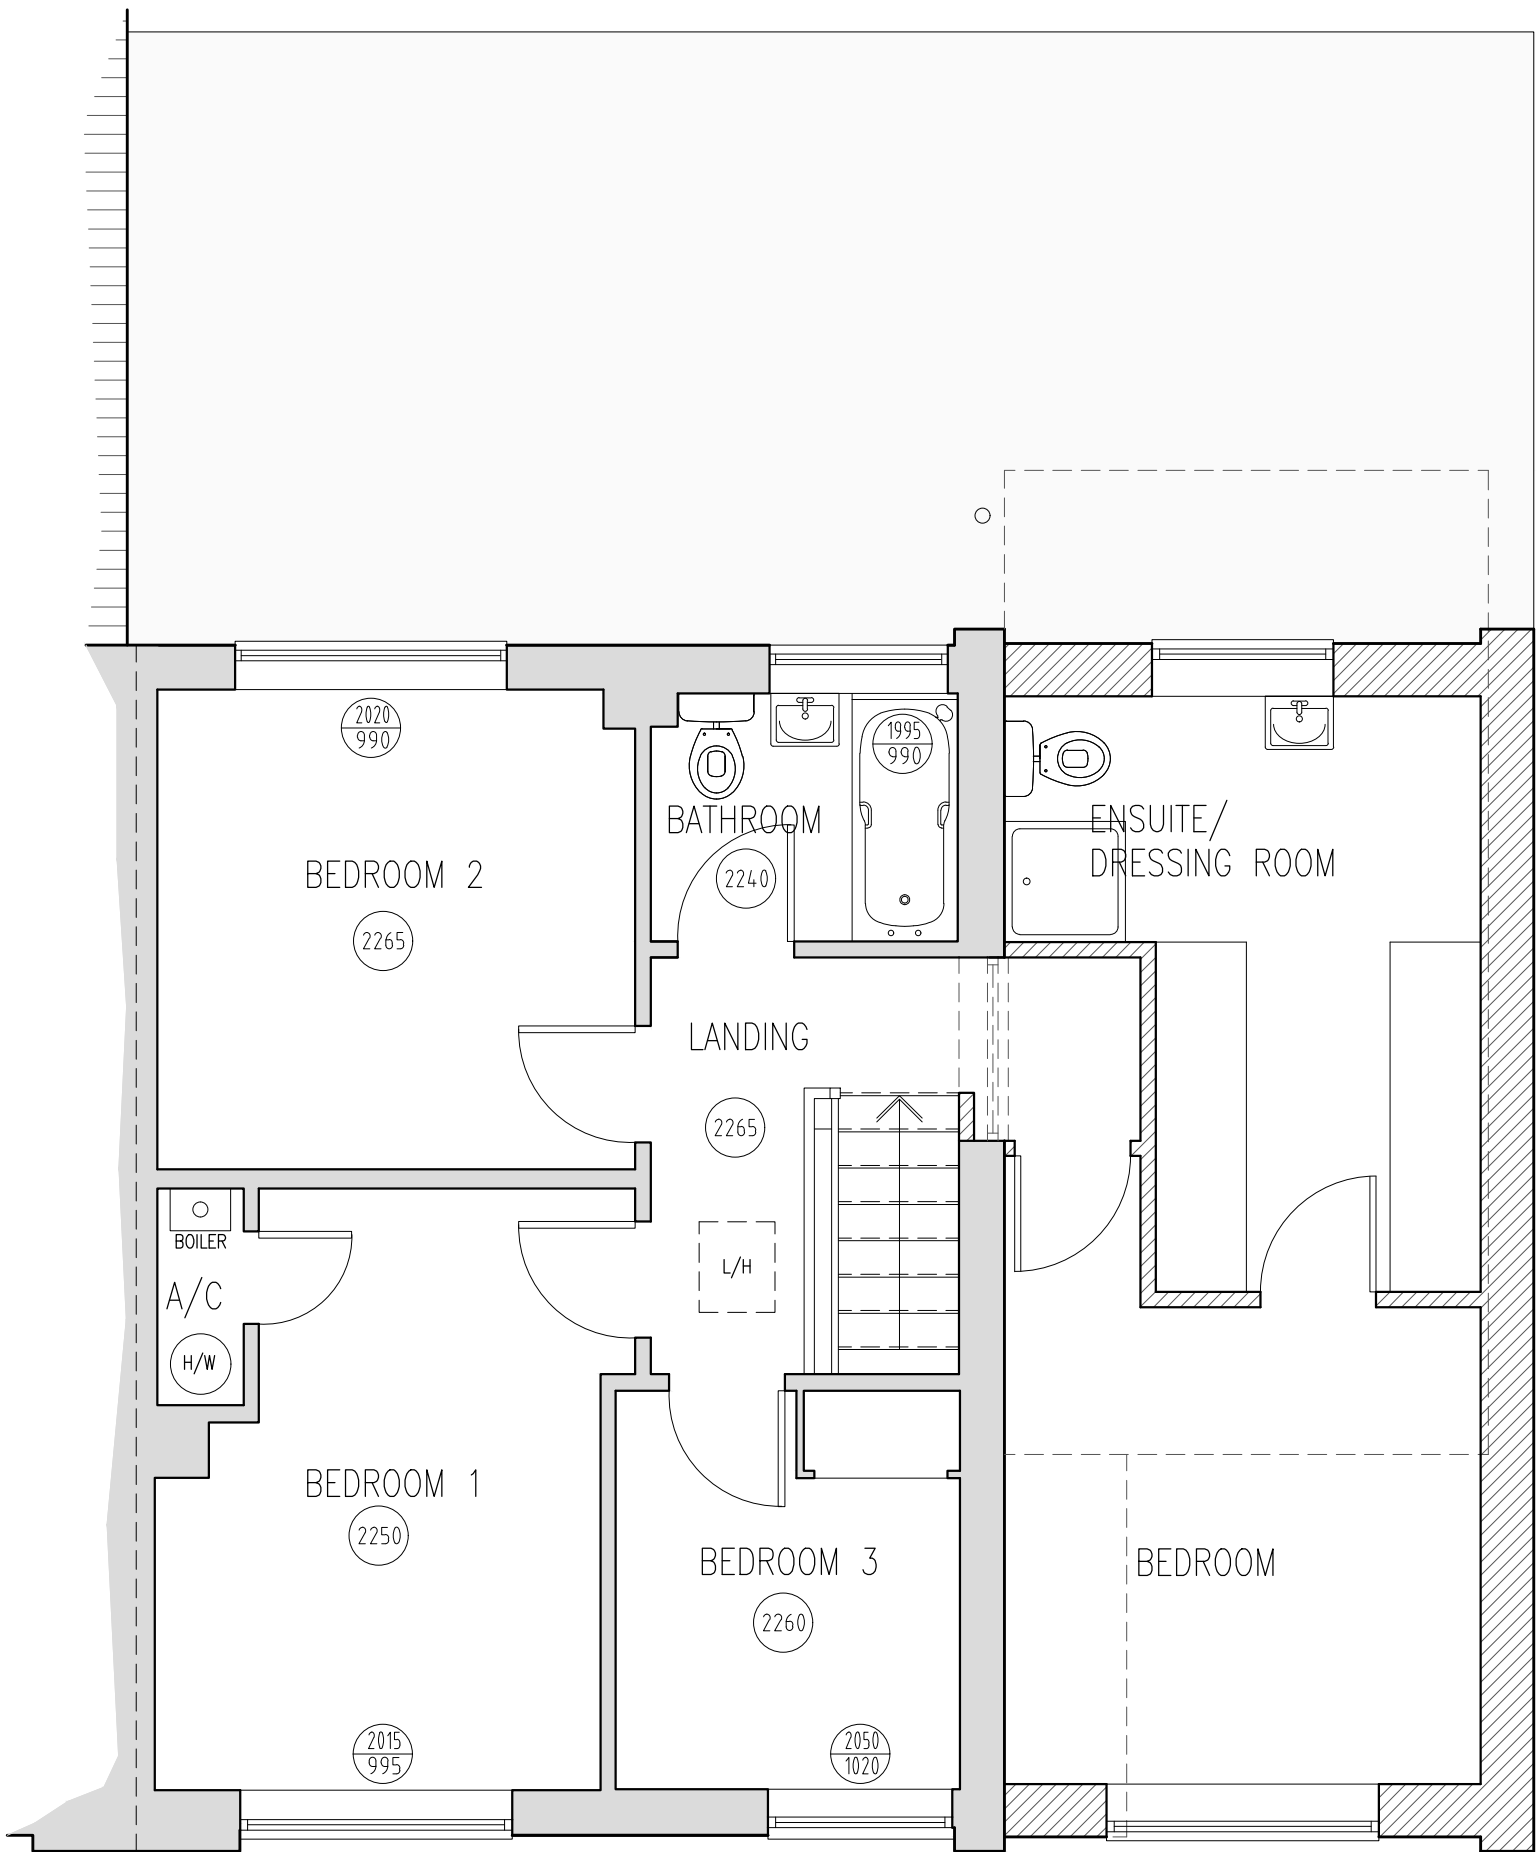


FIRST FLOOR PLAN
(1:50)

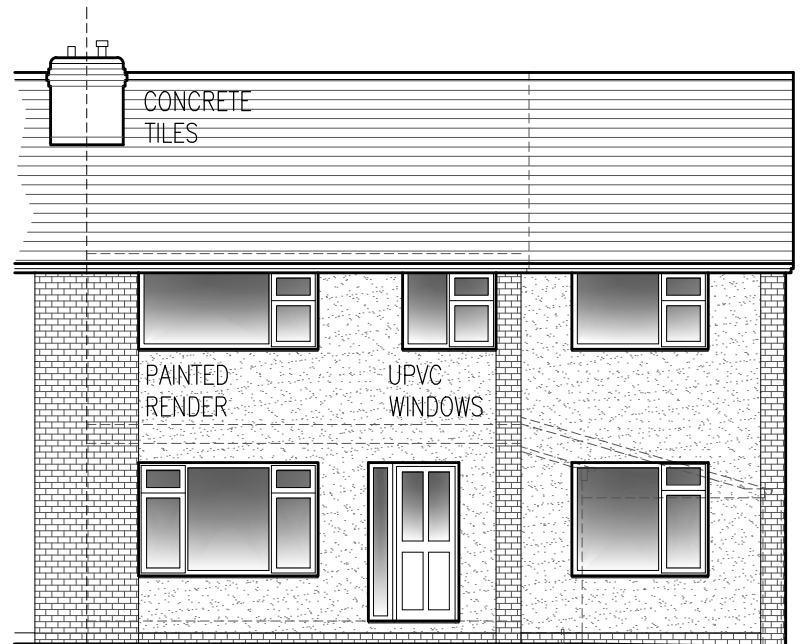


FRONT ELEVATION
(1:100)



SCALE BAR - 1:100: 1m 2m 3m 4m 5m

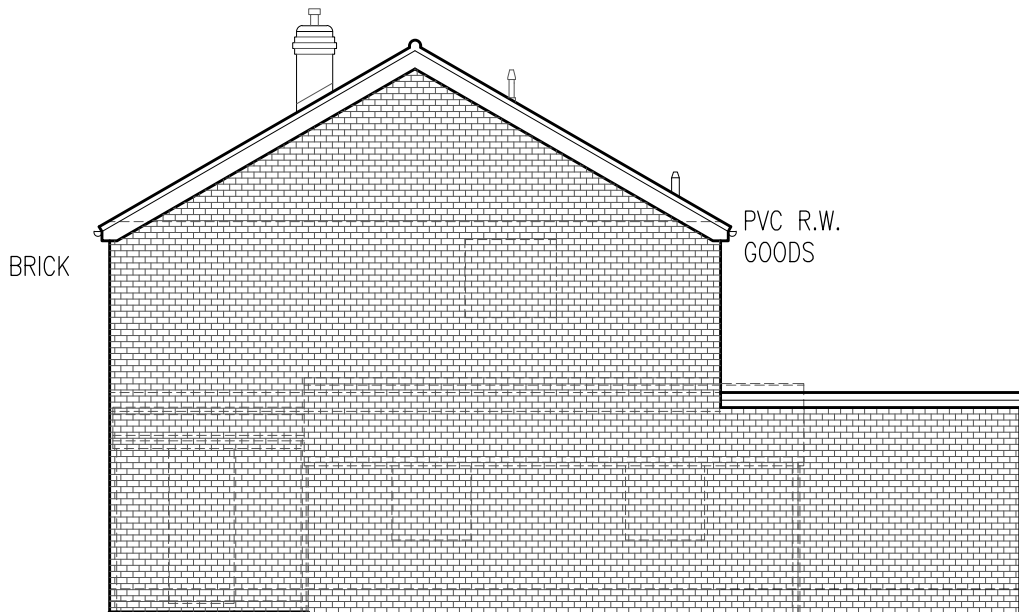

SIDE ELEVATION
(1:100)

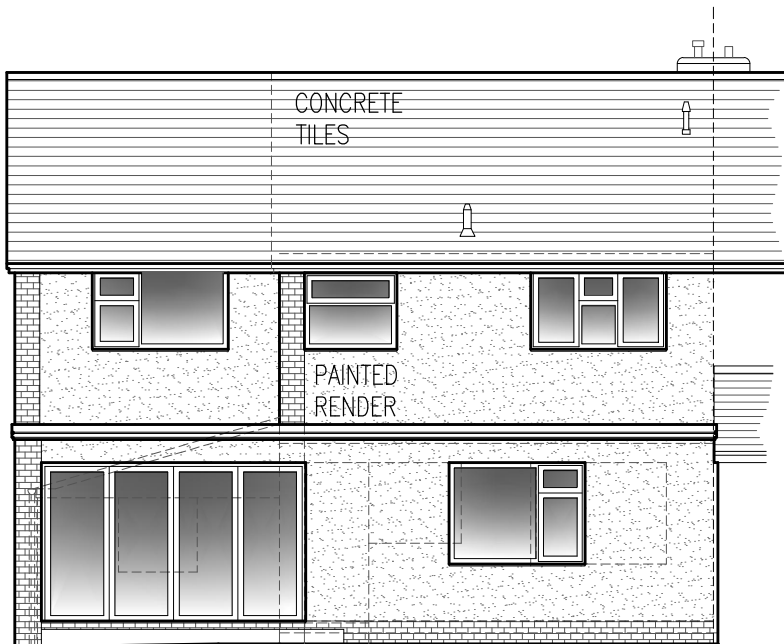

REAR ELEVATION
(1:100)

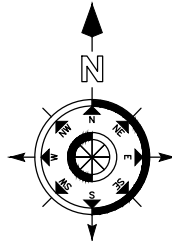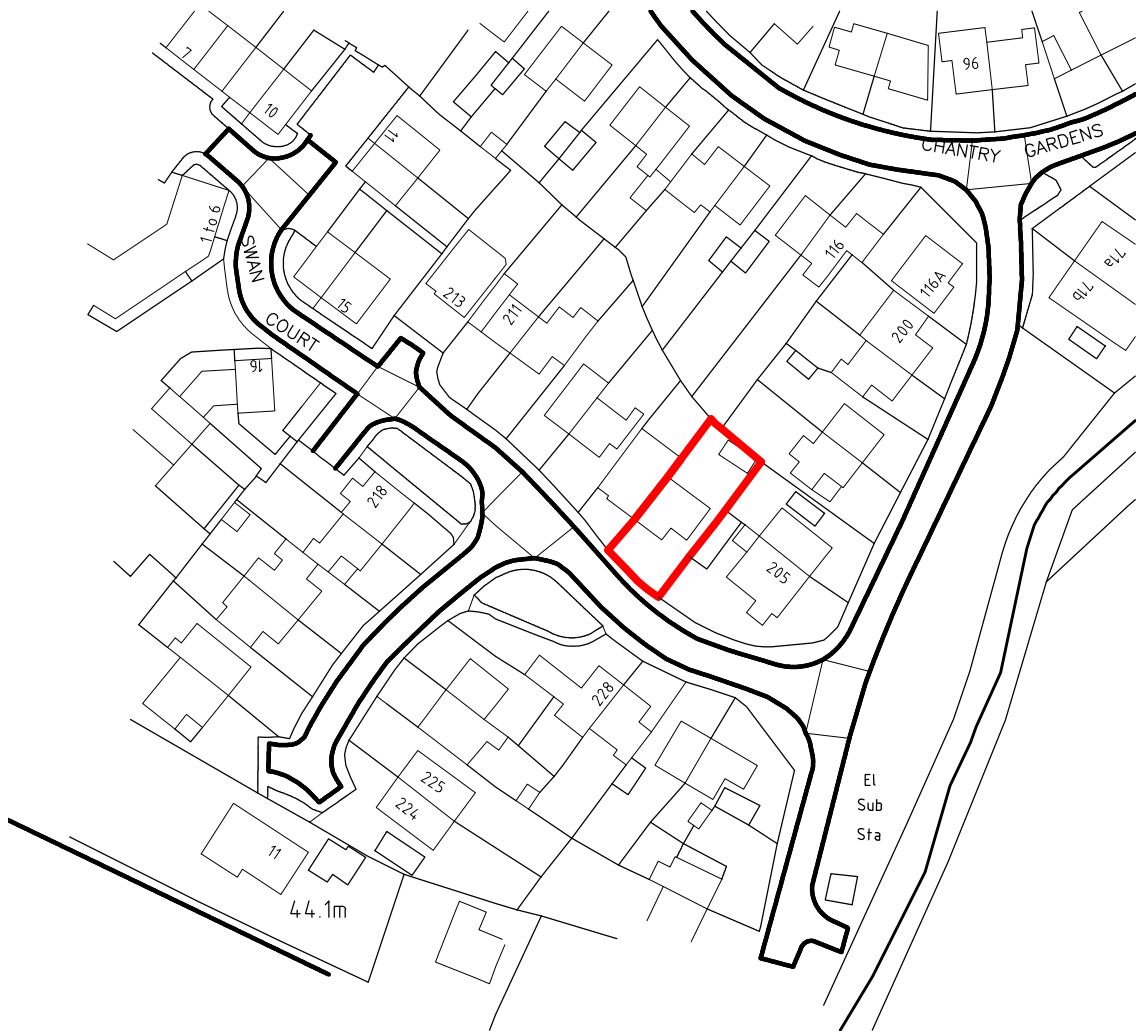

SCALE BAR - 1:1250: 10m 50m 100m

Notes: 1. This drawing is the copyright of D R Mills & Associates and may not be copied or reproduced without permission.
2. All dimensions to be verified on site by contractor.

Revisions

D R Mills & Associates
CHARTERED BUILDING SURVEYORS

24 James Street West, Bath, BA1 2BT
Tel: 01225 443336 www.drmills.co.uk
Email: drmills@drmills.co.uk

Client	MR P. WHITE	Project	206 CHANTRY GARDENS SOUTHWICK BA14 9QX
Description	PROPOSED PLANS, ELEVATIONS & LOCATION PLAN		
Date	OCTOBER 2025	Scale	VARIES @ A1
Drg No	3850-02-b		