


SCALE BAR

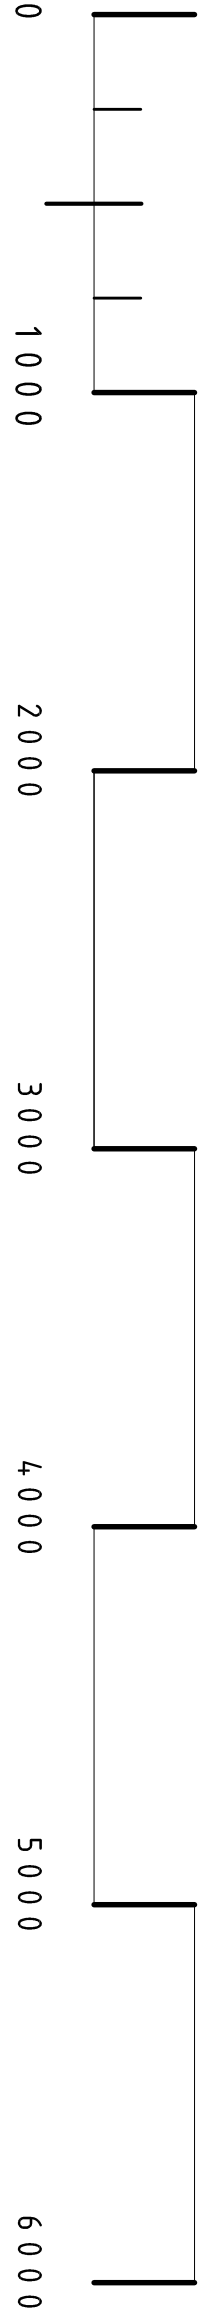

SCALE IN MM

EXISTING EXTERNAL SIGNAGE.

HAINE & SMITH OPTICIANS
31 THE BRITTOX
DEVIZES
WILTSHIRE SN10 1AJ.

'HAINE & SMITH' LOGO AS INDIVIDUAL
3D VAC-FORMED LETTERS ON NICKEL
LOCATORS TO CREATE 'STAND-OFF'
TEXT.

'OPTICIANS' LETTERING ALSO AS
INDIVIDUAL 3D VAC-FORMED LETTERS ON
NICKEL LOCATORS.


ALL APPLIED TO EXISTING 'PAINTED'
PLYWOOD FASCIA BOARD ABOVE
SHOPFRONT



EXISTING SIGNAGE PHOTO :

EXISTING 910 X 910MM HANGING SIGN
AND WROUGHT-IRON BRACKET TO
COTSWOLD STONE FACADE ABOVE
SHOPFRONT.

EXISTING 70MM THICK FOLDED
ALUMINIUM SIGNAGE PANEL WITH
PRINTED VINYL WRAP WITH SATIN SEAL.

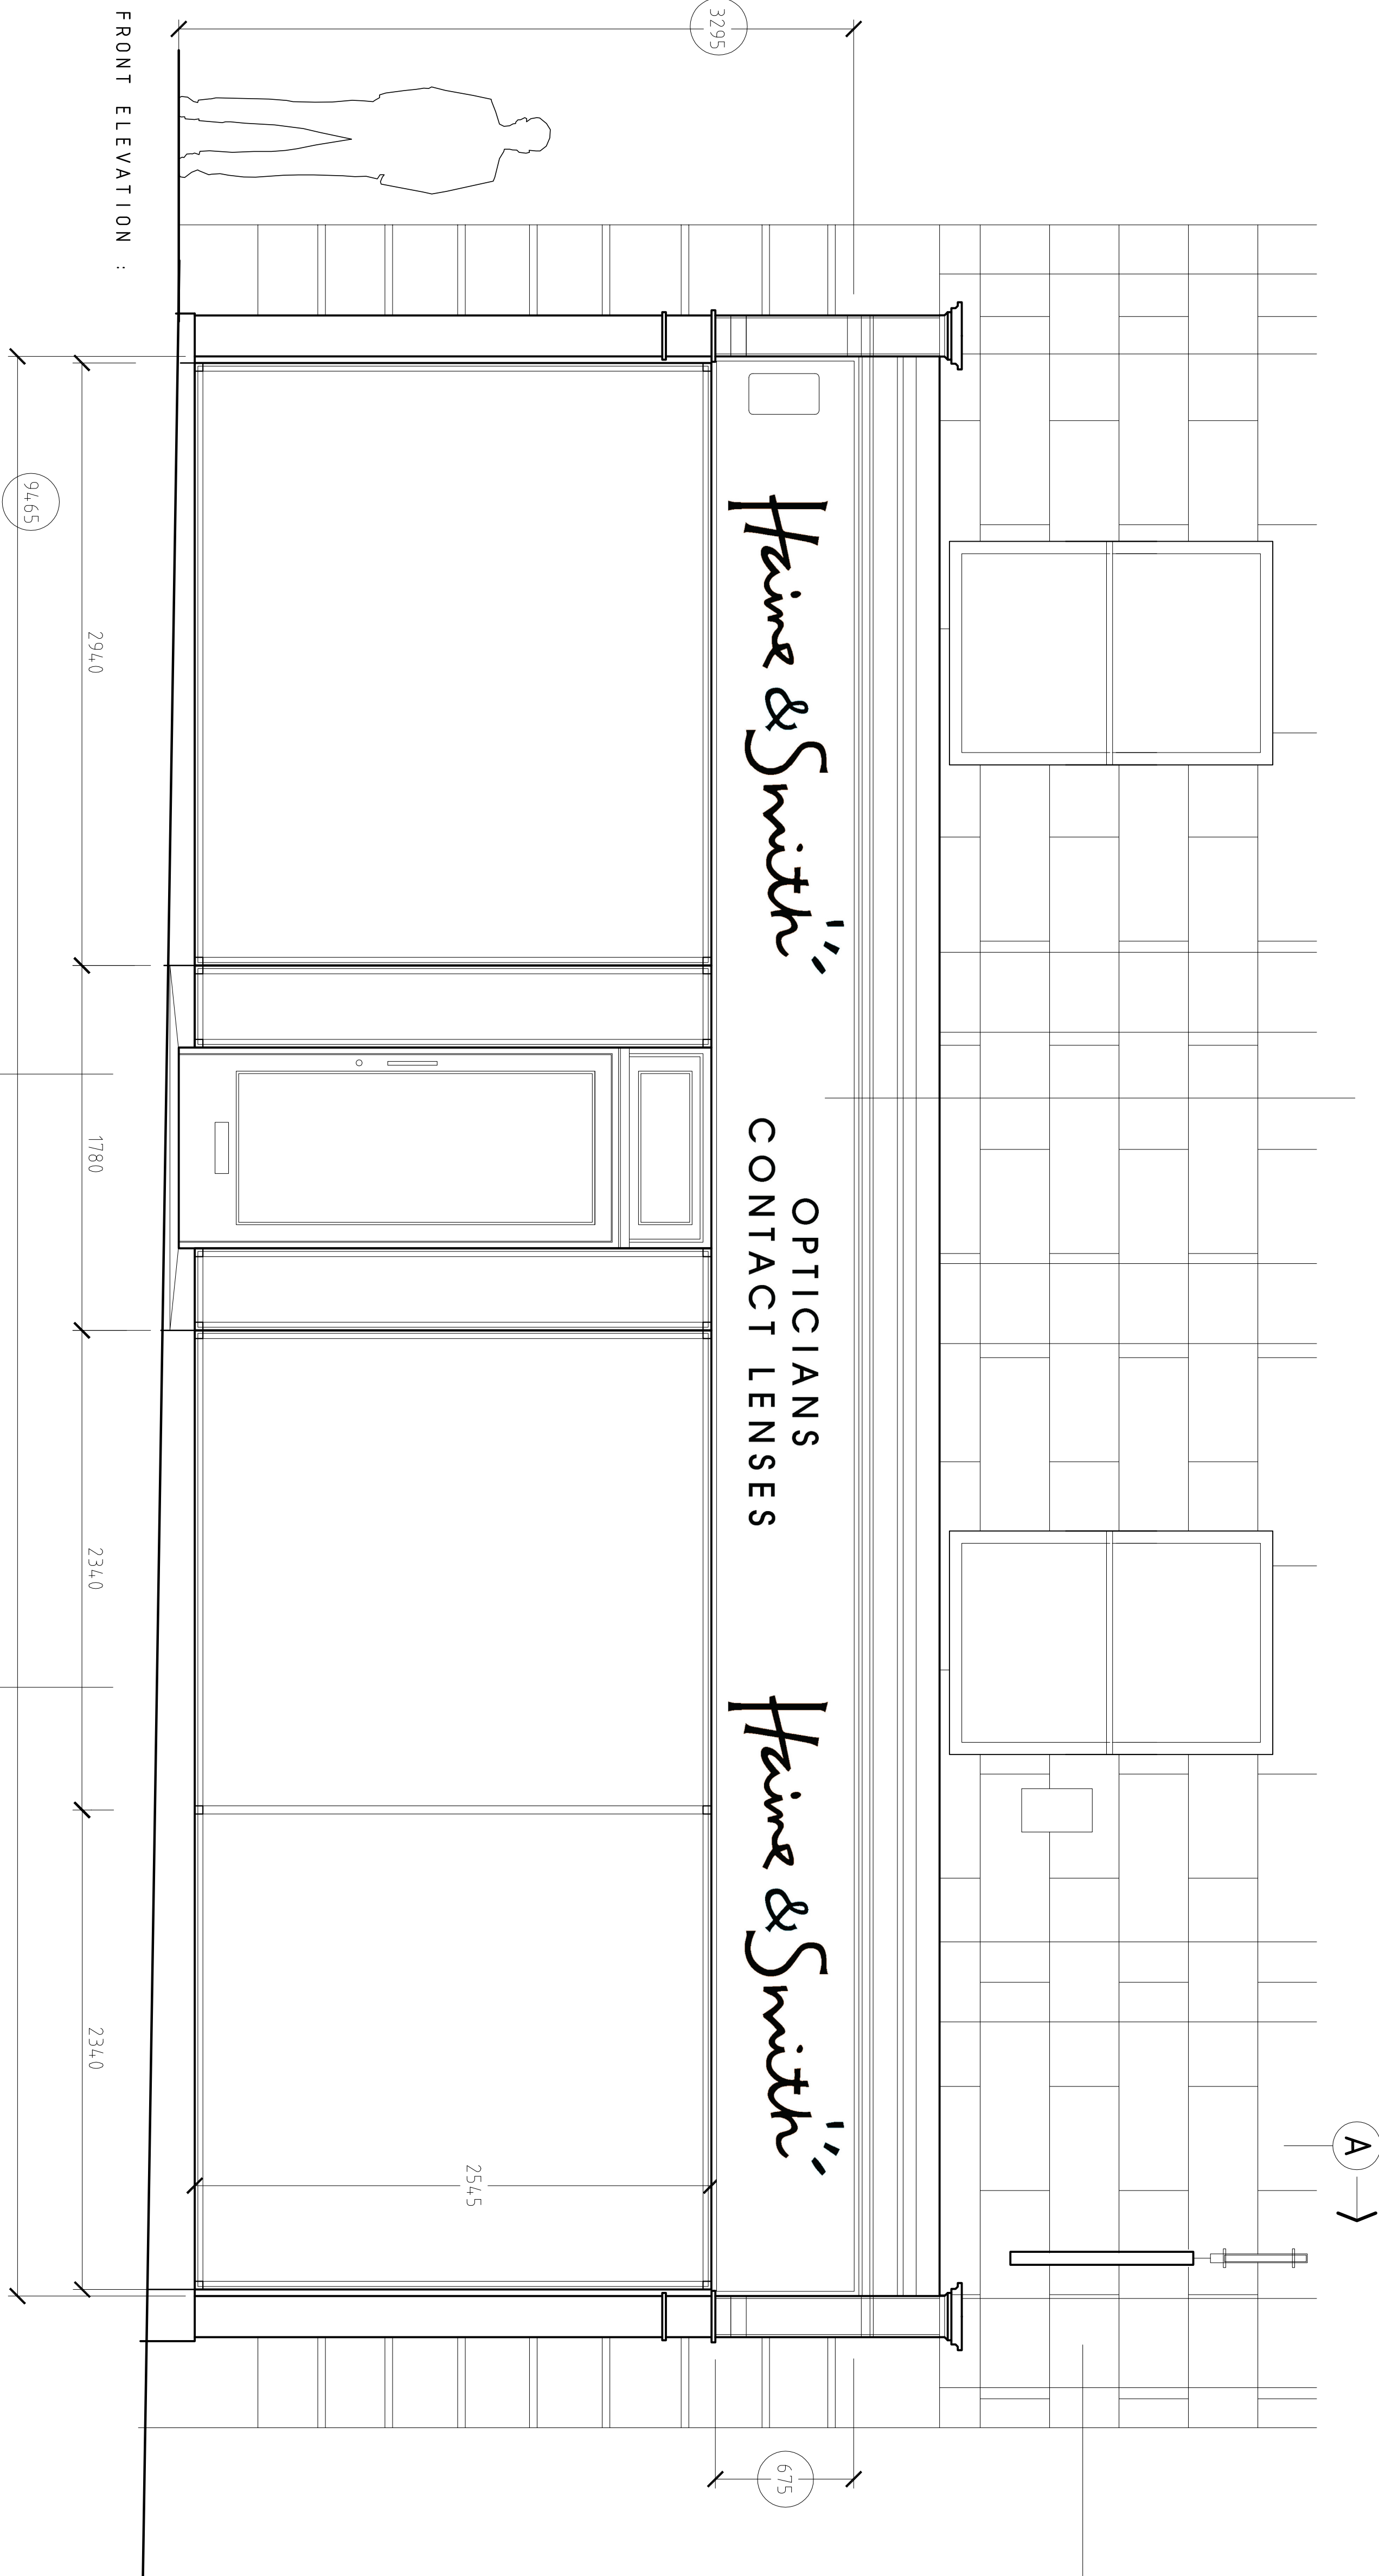


FRONT ELEVATION :

RAMPED ENTRANCE RECESS &
GLAZED ENTRANCE DOOR

PERIOD METAL FRAMED SHOPFRONT
WITH FULL HEIGHT AND WIDTH GLAZED
WINDOWS

A →

ELEV / SECTION : - A : A

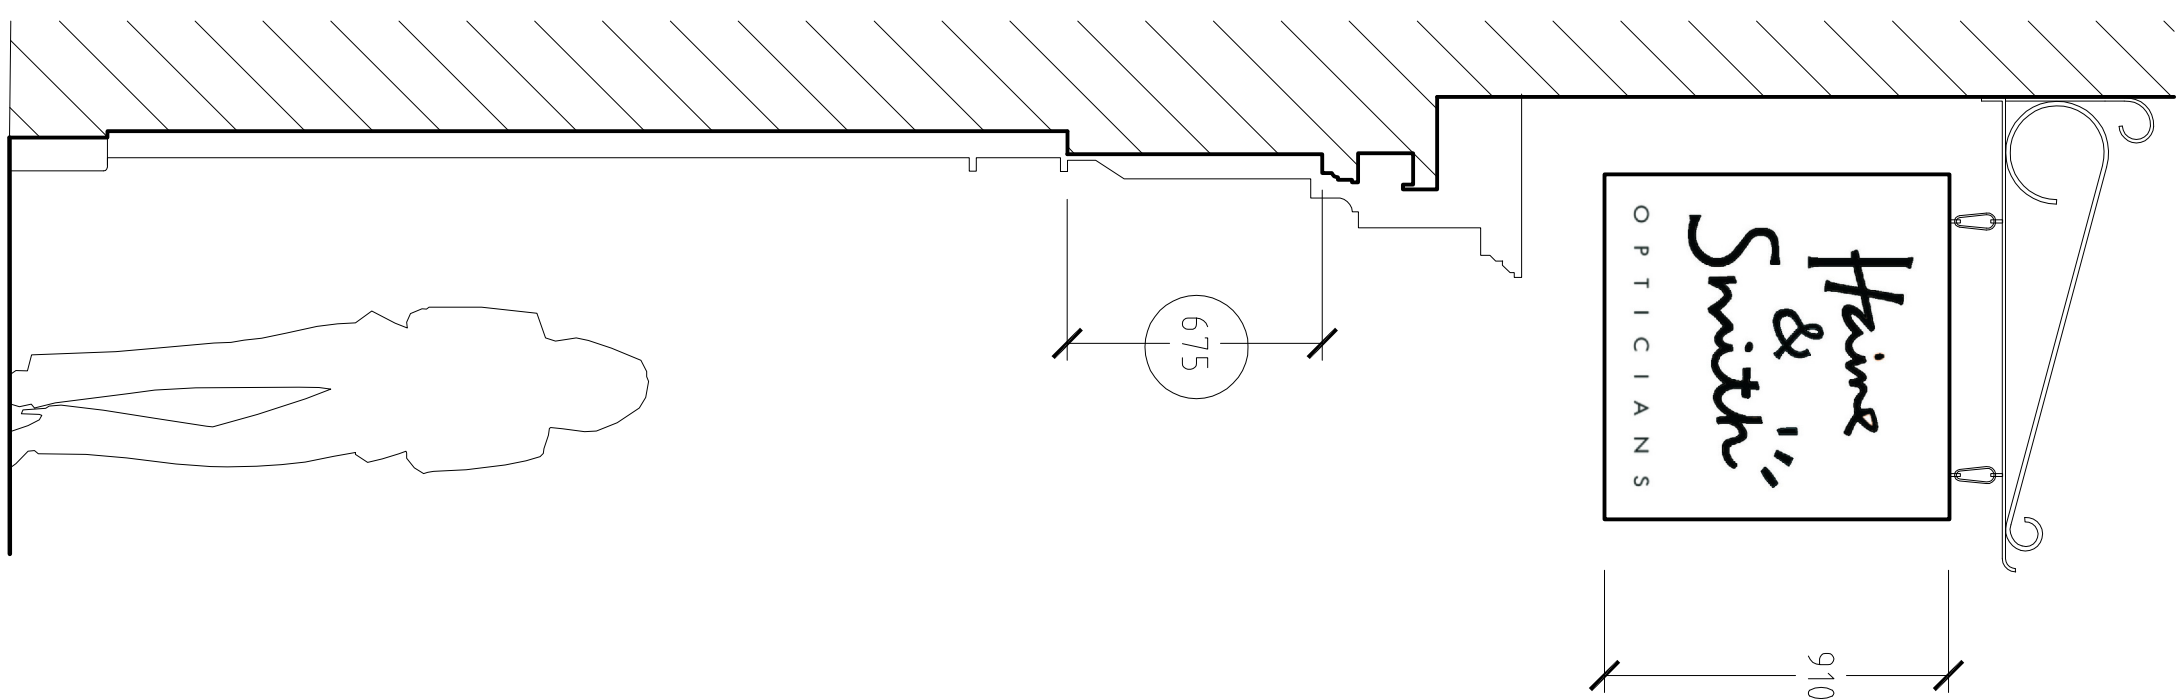

JOINER AND / OR CONTRACTOR ARE TO
PROTECT ALL EXISTING WORK. ANY
PRODUCTION CHANGES ARE REPORTED TO THE
DESIGNER / AND / OR APPROVAL.

ALL DRAWINGS, LOGOS AND THE PROTECTION OF
THESE ARE THE PROPERTY OF HAKIM GROUP
AND WILL BE SUBJECT TO THE NORMAL RULES AND BY
REGISTRATION COPYRIGHT. THE LADS OF
HAKIM GROUP
SUITE 317, DRAKENS ABBEY
STANSTON, LEICESTERShire LE8 7AE
STANSTON@hakingroup.co.uk

NOTES / ADDITIONAL INFORMATION:
1
2
3
4
5

CLIENT	HAINE & SMITH OPTICIANS	DWG REF:	DRWG_001/01 - IMAGE (EXISTING) ELEV & SEC.
	31 THE BRITTOX - DEVIZES WILTS. SN10 1AJ.	DRAWN BY:	SIMON GOODARD
N/A			
INSTALL:	NOV / DEC 2025	DATE:	DRWG_001/01 - 27.10.25
JOB No:	HA50PT/DEVIZES	SCALE:	1:20 AT A1

DATE:		DRAWN BY:
A		
B		
C		
D		
E		
F		