


SCALE BAR

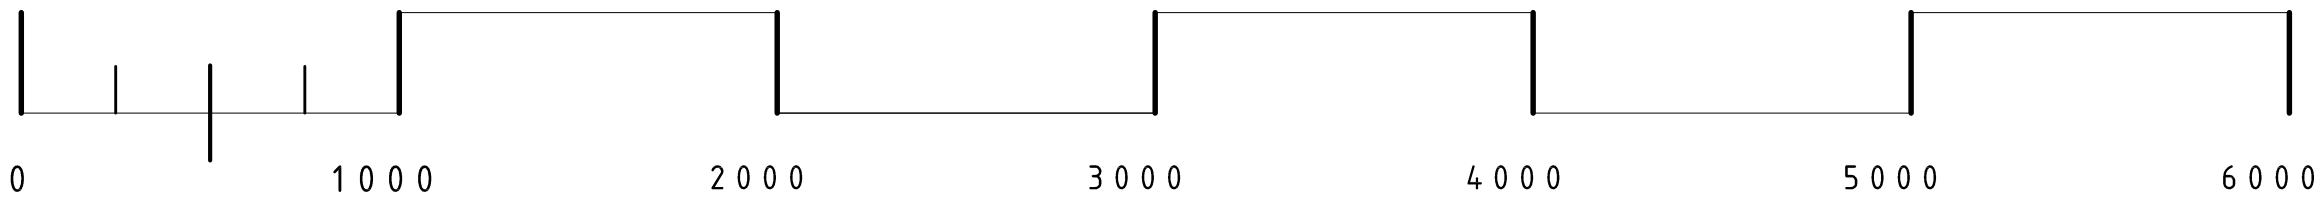

SCALE IN MM

EXISTING PLYWOOD FASCIA TO BE OVERLAID WITH FOLDED ALUMINIUM SIGNAGE TRAY FINISHED IN POWDER-COATED FINISH TO MATCH RAL 150 80 10 - 'ORGANZA GREEN'

'HAINE & SMITH' LETTERING TO BE 3MM ALUMINIUM FINISHED IN RAL 8017 'CHOCOLATE BROWN' ON NICKEL LOCATORS APPLIED TO NEW ALI SIGN TRAY SURFACE.

'OPTICIANS' AND 'HEARING' LETTERING TO BE 2MM ACRYLIC FINISHED IN RAL 8017 'CHOCOLATE BROWN' BONDED TO ALI TRAY SURFACE USING S/A 3M TAPE.



IMAGE OF PROPOSED SIGNAGE :

NEW 710 X 710MM HANGING SIGN AND WROUGHT-IRON BRACKET TO COTSWOLD STONE FACADE ABOVE SHOPFRONT.


EXISTING 70MM THICK SIGNAGE PANEL TO BE REMOVED AND REPLACED WITH NEW 50MM THICK SIGN FABRICATED FROM 50 X 40MM ALUMINIUM EXTRUSION WITH 10MM SIGNAGE PANEL TO CENTRE. NEW CENTRE PANEL FINISHED WITH PRINTED GRAPHIC IMAGE AS SHOWN. (DOUBLE-SIDED). SIGN FRAME TO BE PAINT FINISHED TO MATCH RAL 150 80 10 'ORGANZA GREEN'

GRAPHIC BACKGROUND COLOUR - RAL 150 80 10 'ORGANZA GREEN'
GRAPHIC DISC - RAL 8017 'CHOCOLATE BROWN'
'H&S' TEXT - WHITE

EXISTING COTSWOLD STONE FRONTAGE TO GRADE II LISTED BUILDING



FRONT ELEVATION :

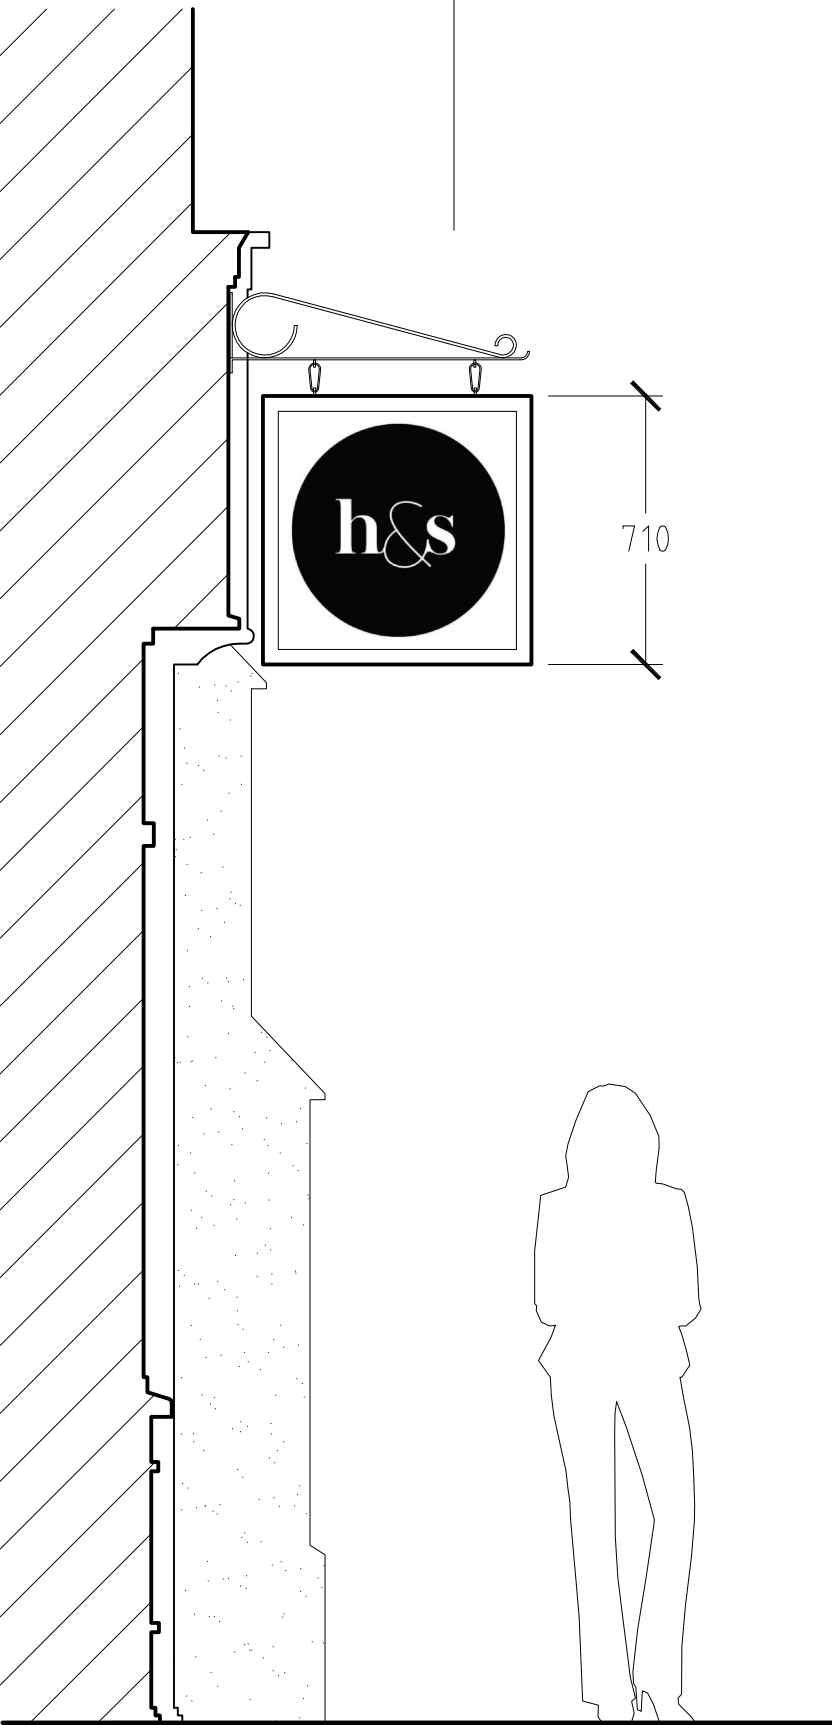

ELEV / SECTION : - A : A

LOWER FIELDED PANELS (1 & 2) TO BE FINISHED IN EXTERIOR GRADE 'SATIN' PAINT FINISH TO MATCH RAL 8017 'CHOCOLATE BROWN'

LOWER SHOPFRONT AREA TO BE FINISHED IN DARKER 'GREEN' COLOUR AS A CONTRAST - TO MATCH RAL REF. 170 70 10 'LOVAGE GREEN' (EXTERIOR GRADE 'SATIN' PAINT FINISH)

EXISTING TIMBER FRAMED SHOPFRONT (INC) DOORWAY WITH GLAZED WINDOWS - ALL TO BE DECORATED IN EXTERIOR GRADE 'SATIN' PAINT FINISH TO MATCH RAL 150 80 10 'ORGANZA GREEN'

EXISTING DOORWAY TO 1ST FLOOR SEPARATE COMMERCIAL SPACE

JOINER AND / OR CONTRACTOR ARE TO ENSURE ANY DISCREPANCIES AND / OR PRODUCTION CHANGES ARE REPORTED TO THE DESIGNER IMMEDIATELY FOR CLARIFICATION AND / OR APPROVAL

ALL DRAWINGS REMAIN THE PROPERTY OF THE HAKIM GROUP AND ARE THEREFORE SUBJECT TO THE NORMAL RULES AND REGULATIONS GOVERNED BY THE LAWS OF COPYRIGHT.

THE HAKIM GROUP
INDIA HILL BUSINESS CENTRE
SUITE 317 - DASHEN BBS 1AE
simongoddard@hakingroup.co.uk

NOTES / ADDITIONAL INFORMATION:	
1	ALL SIGNAGE DIMENSIONS TO BE VERIFIED BY GRAPHICS STUDIO ON SITE PRIOR TO ANY PRODUCTION TAKING PLACE.
2	
3	
4	
5	
6	

CLIENT:	HAINE & SMITH OPTICIANS	DWG REF:	DRWG. 002/01 EXTERIOR SIGNAGE (PROPOSED) ELEV & SEC
	10 MARKET PLACE WARMINSTER, BA12 9AN WILTSHIRE	DRAWN BY:	SIMON GODDARD
INSTALL:	NOV / DEC 2025	DATE:	DRWG.002/01 - 31.10.25
JOB No:	H&SOPT/WARMINSTER	SCALE:	1:20 AT A1

DATE:	AMENDMENT DETAILS:	DRAWN BY:
A		
B		
C		
D		
E		
F		



HAKIM
GROUP