



DRAWINGS BASED ON TOPOGRAPHY & SITE BOUNDARY LIMITS INFORMATION PROVIDED BY OTHERS, IF ONSITE DISCREPANCIES ARISE, BRING TO A HARLOW & SONS ATTENTION IMMEDIATELY

IF IN DOUBT,ASK - DO NOT SCALE - CHECK ON SITE DIMENSIONS.
SITE DIMENSIONS TO BE CHECKED PRIOR TO START - DISCREPANCIES TO BE RAISED WITH A HARLOW & SON


ALL DIMENSIONS ARE TO STRUCTURAL ELEMENTS & NOT TO APPLIED FINISHES

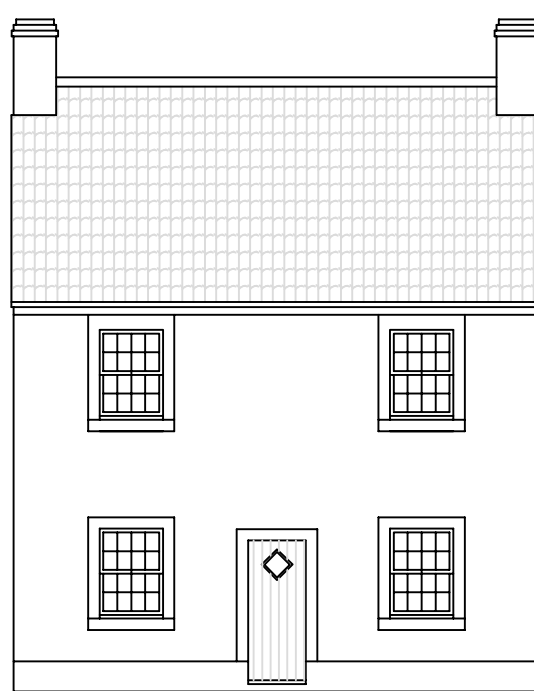


Existing Front (South-East) Elevation 1:100

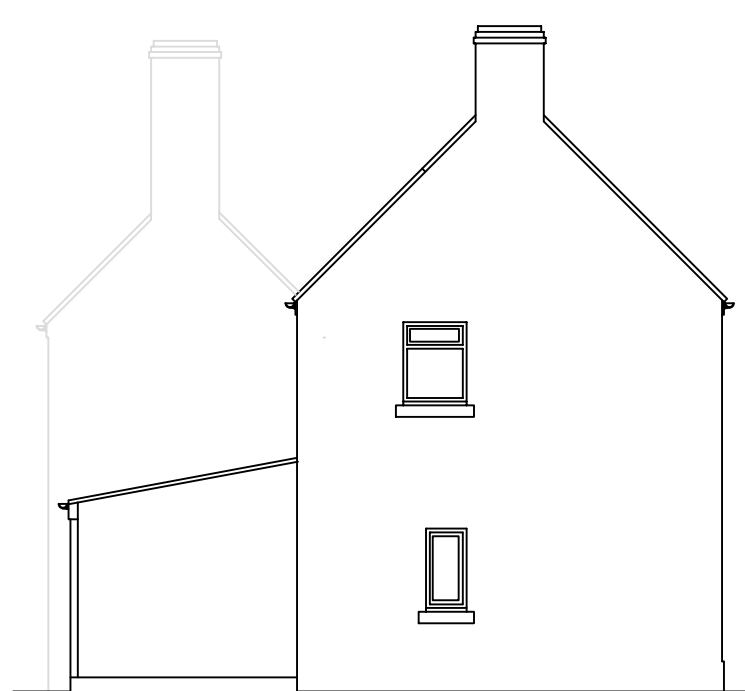


Existing Side (South-West) Elevation 1:100

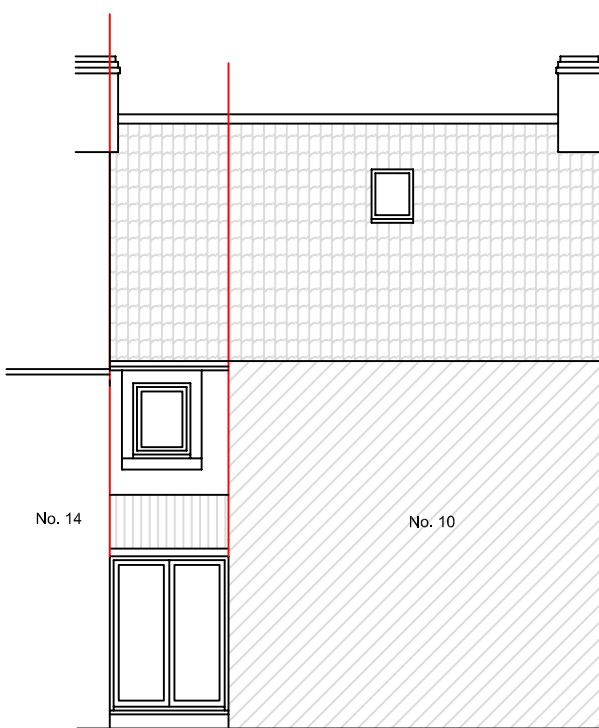


Existing Rear (North-West) Elevation 1:100

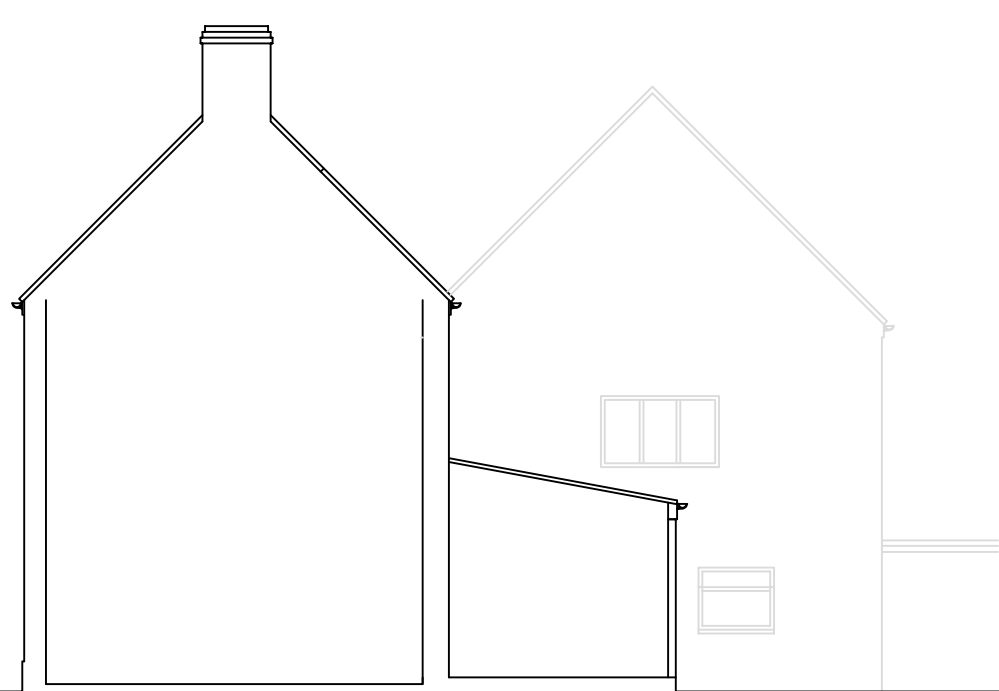


Existing Side (North-East) Elevation 1:100

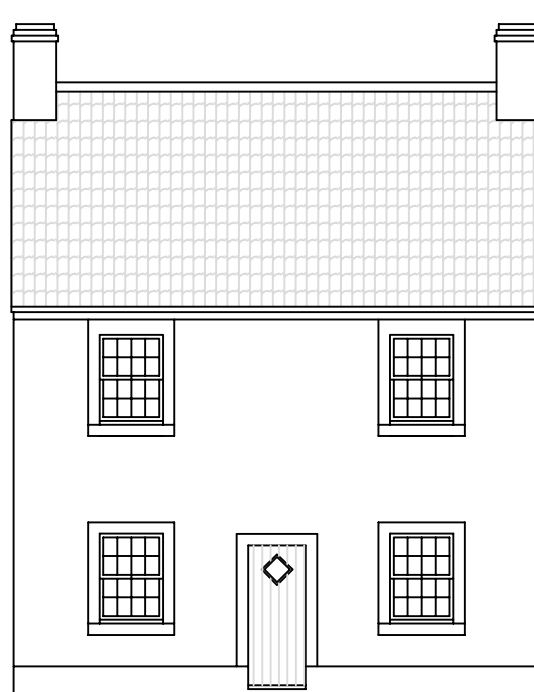


Proposed Front (South-East) Elevation 1:100

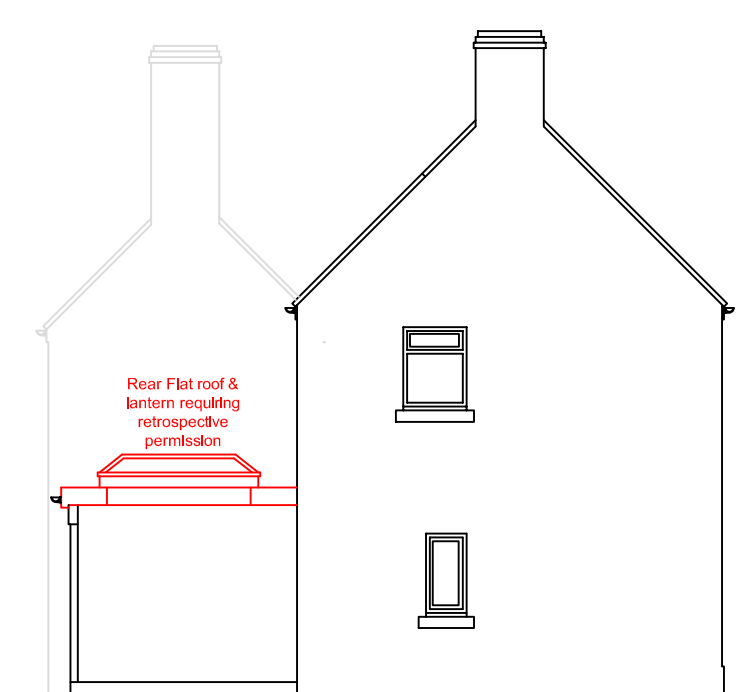

Proposed Side (South-West) Elevation 1:100


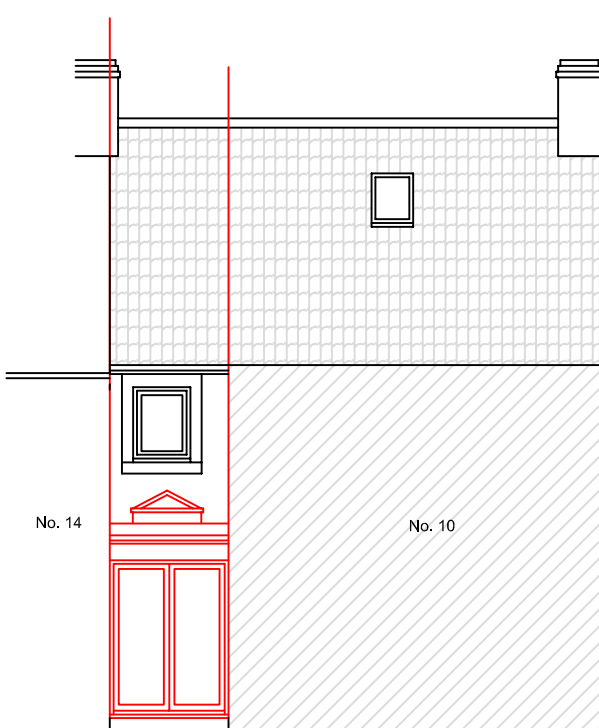


Proposed Rear (North-West) Elevation 1:100


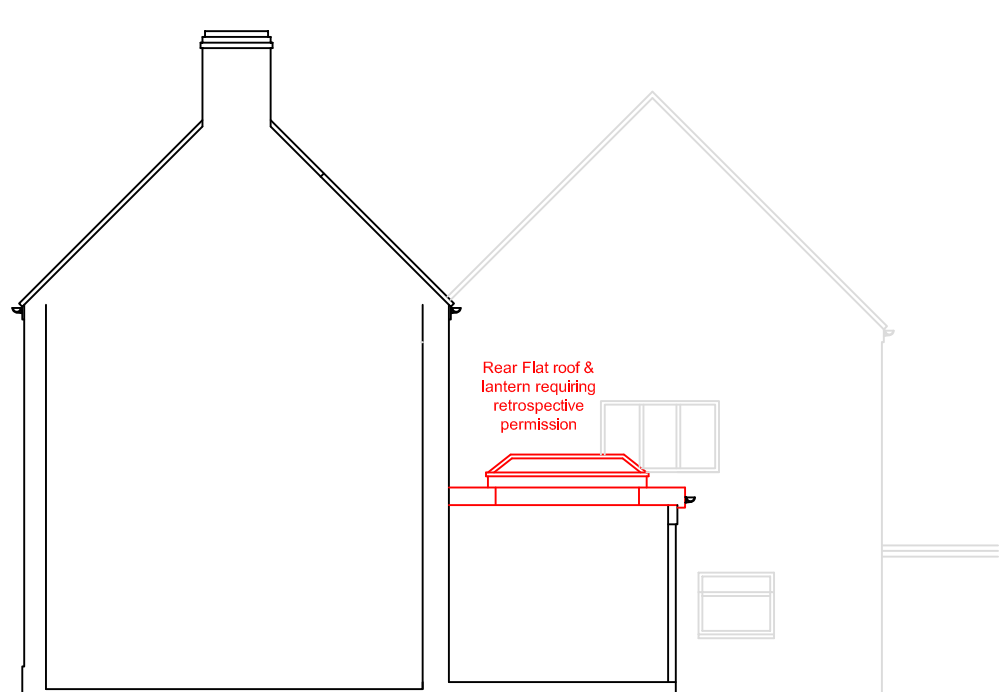


Proposed Side (North-East) Elevation 1:100


Building Materials:-
Roof:- Rubber membrane
Doors:- Green upvc/aluminium
Rainwater Goods:- Upvc to match existing

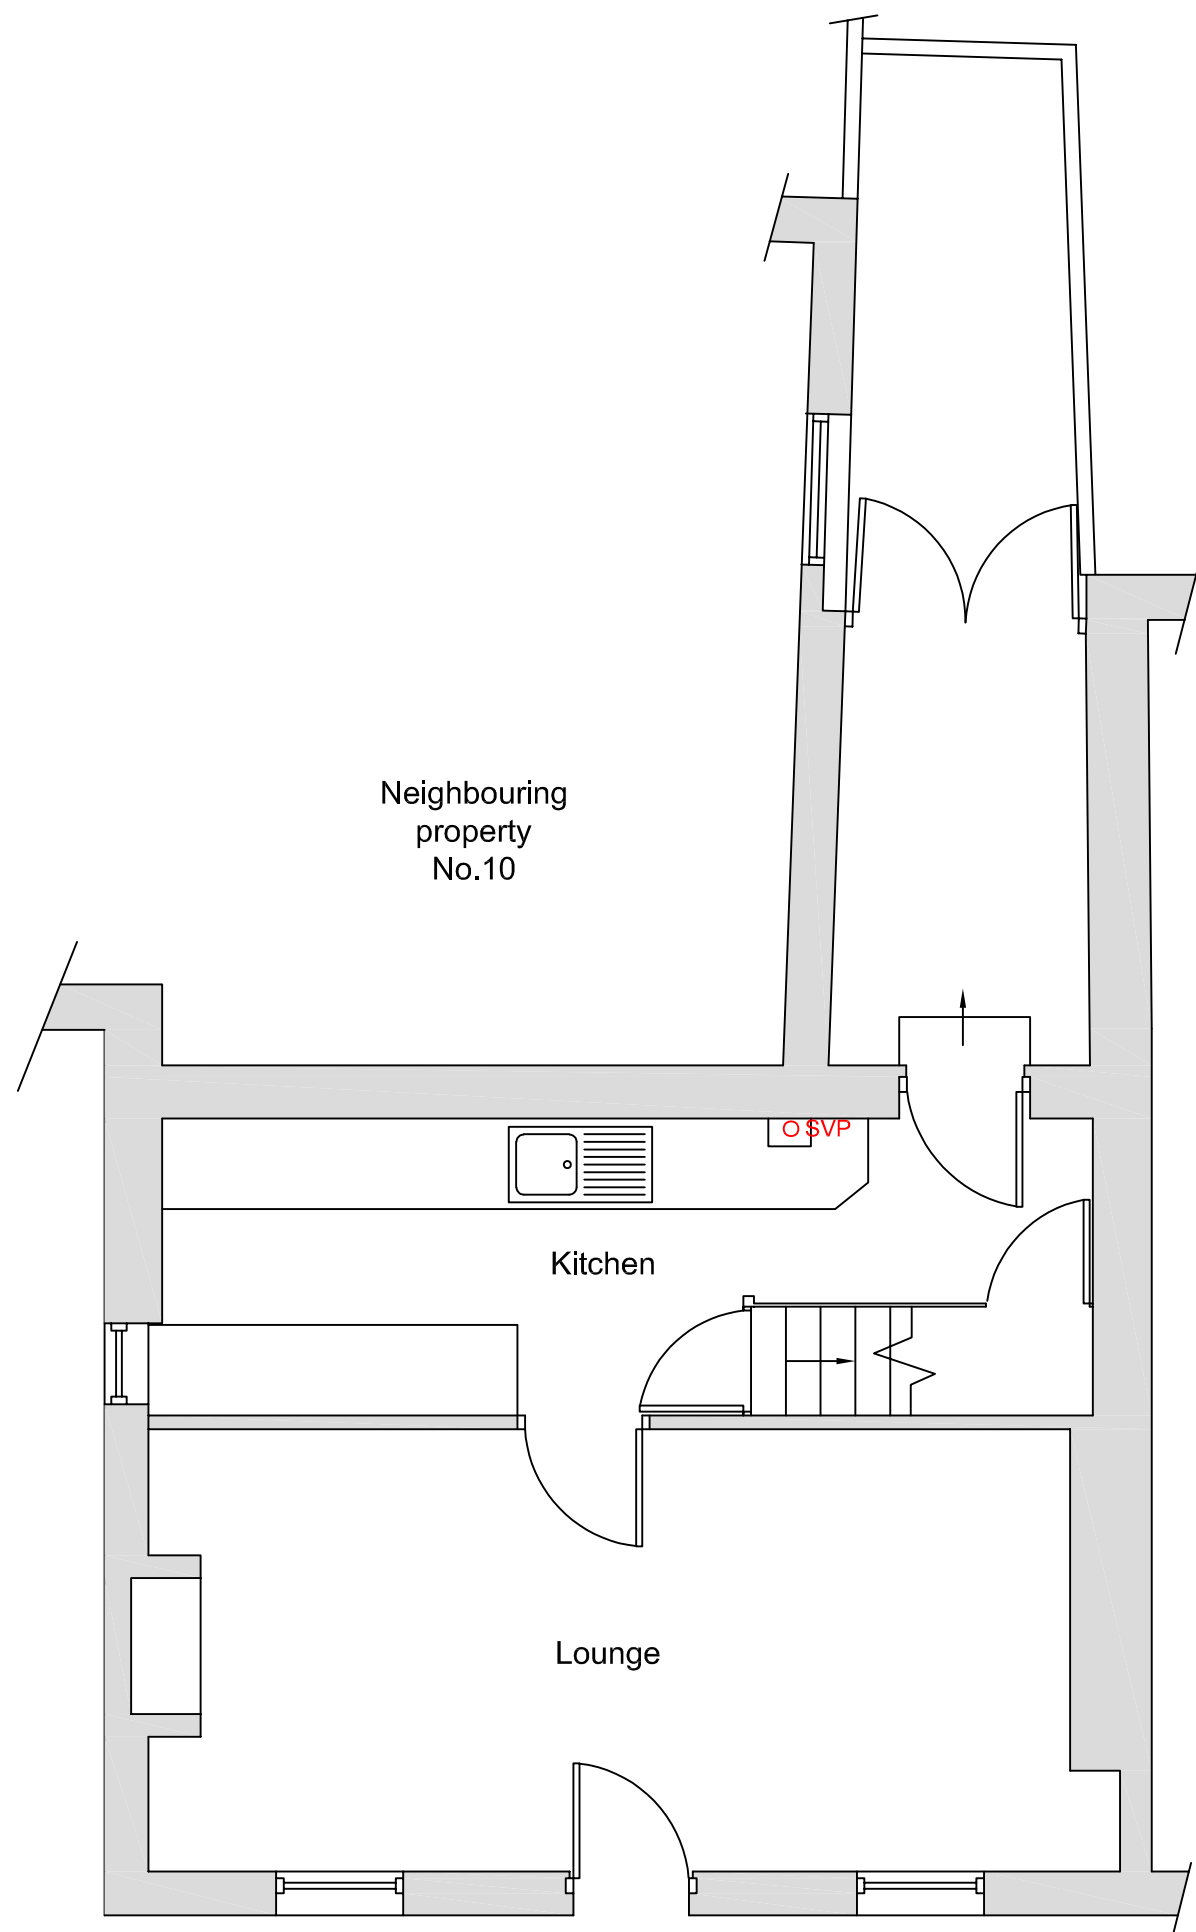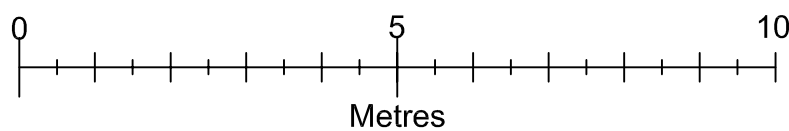

Existing Ground Floor Plan 1:50

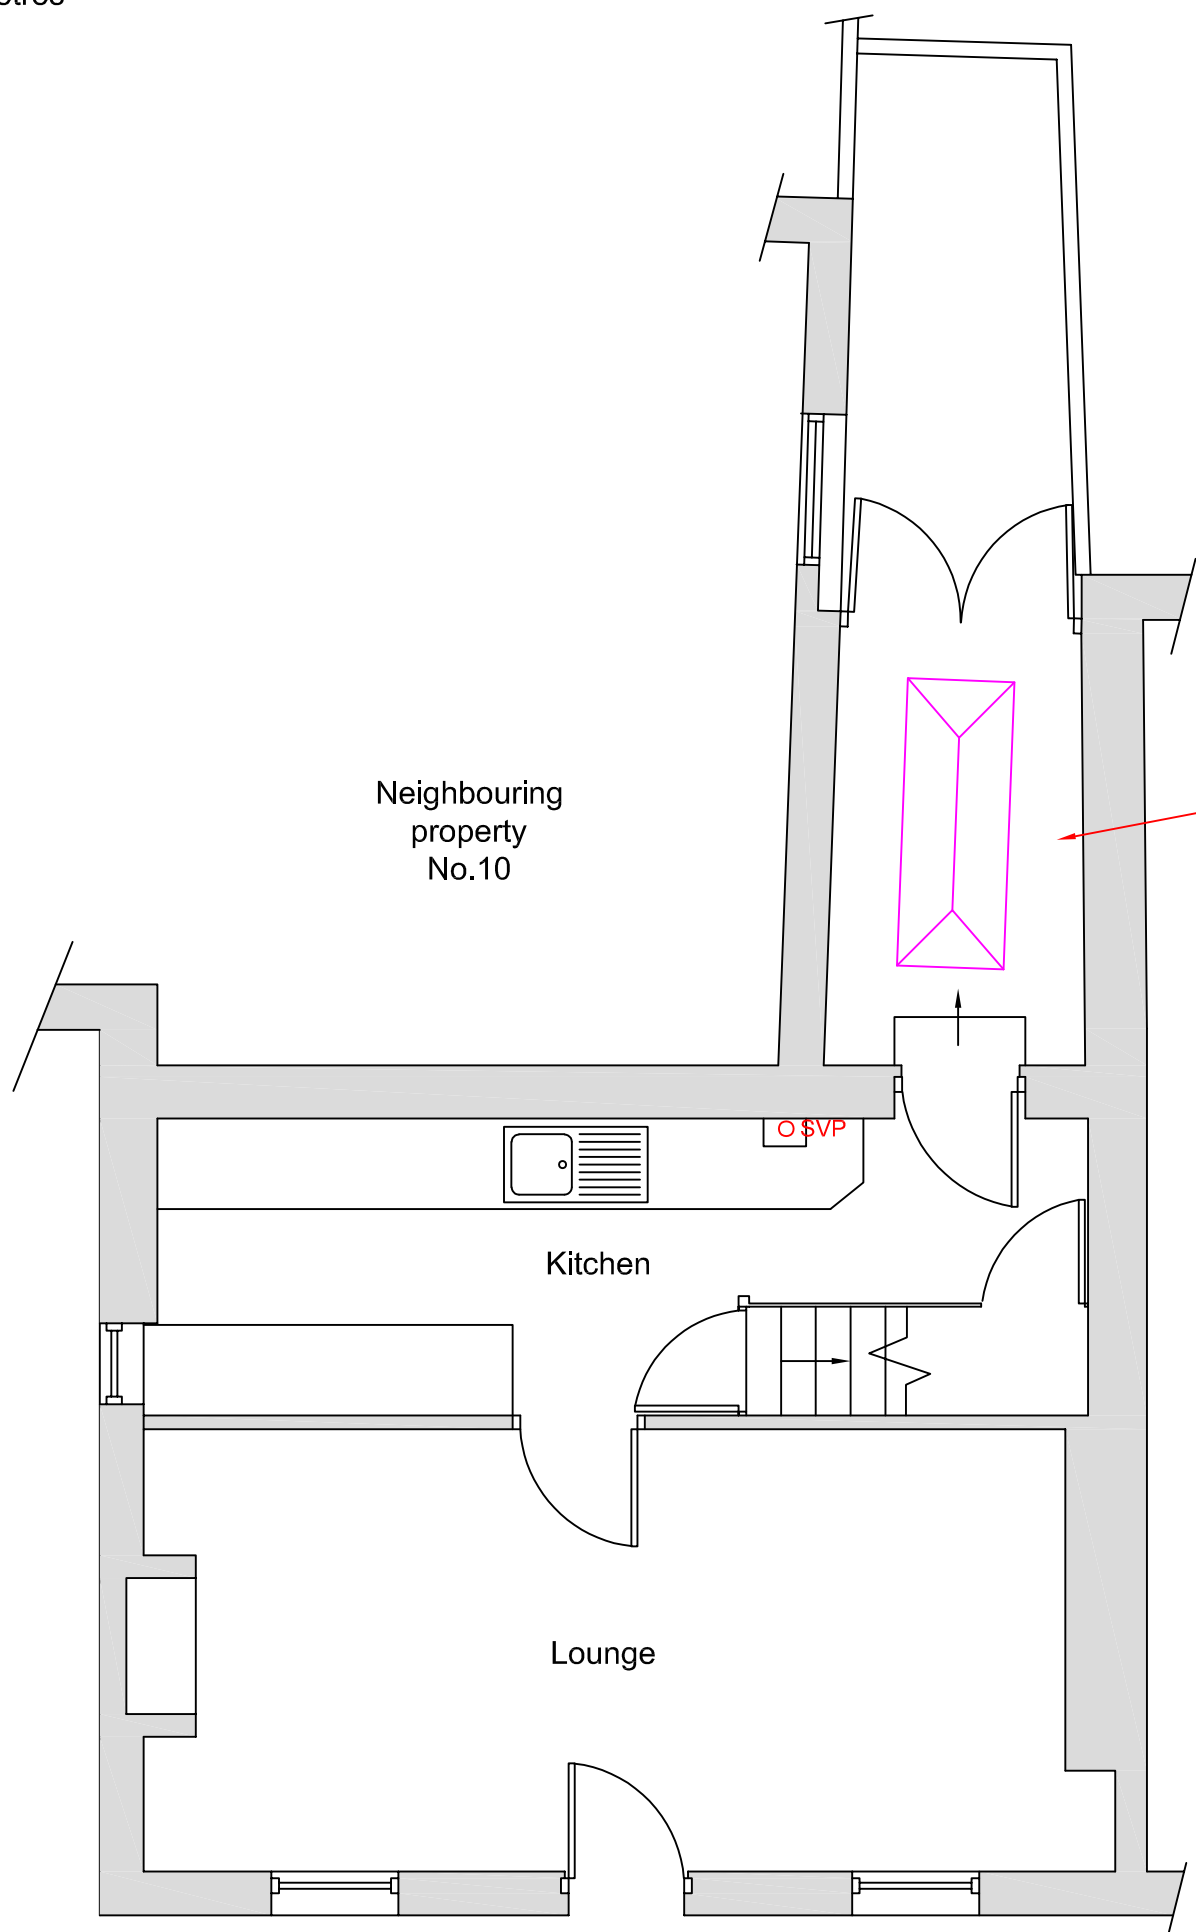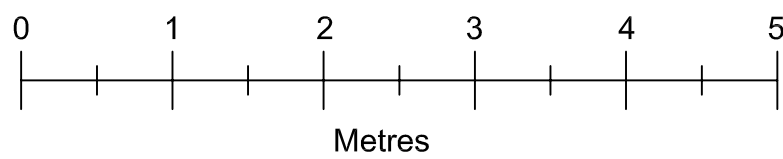

Proposed Ground Floor Plan 1:50

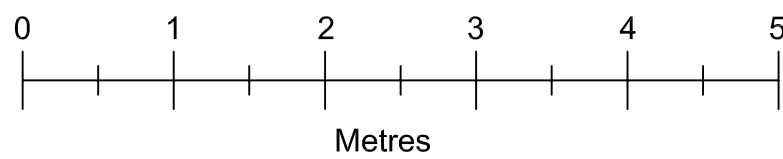


This drawing cannot be copied or given to third parties without the written permission of A Harlow & Son




Location Plan 1:1250

North

 


Metres

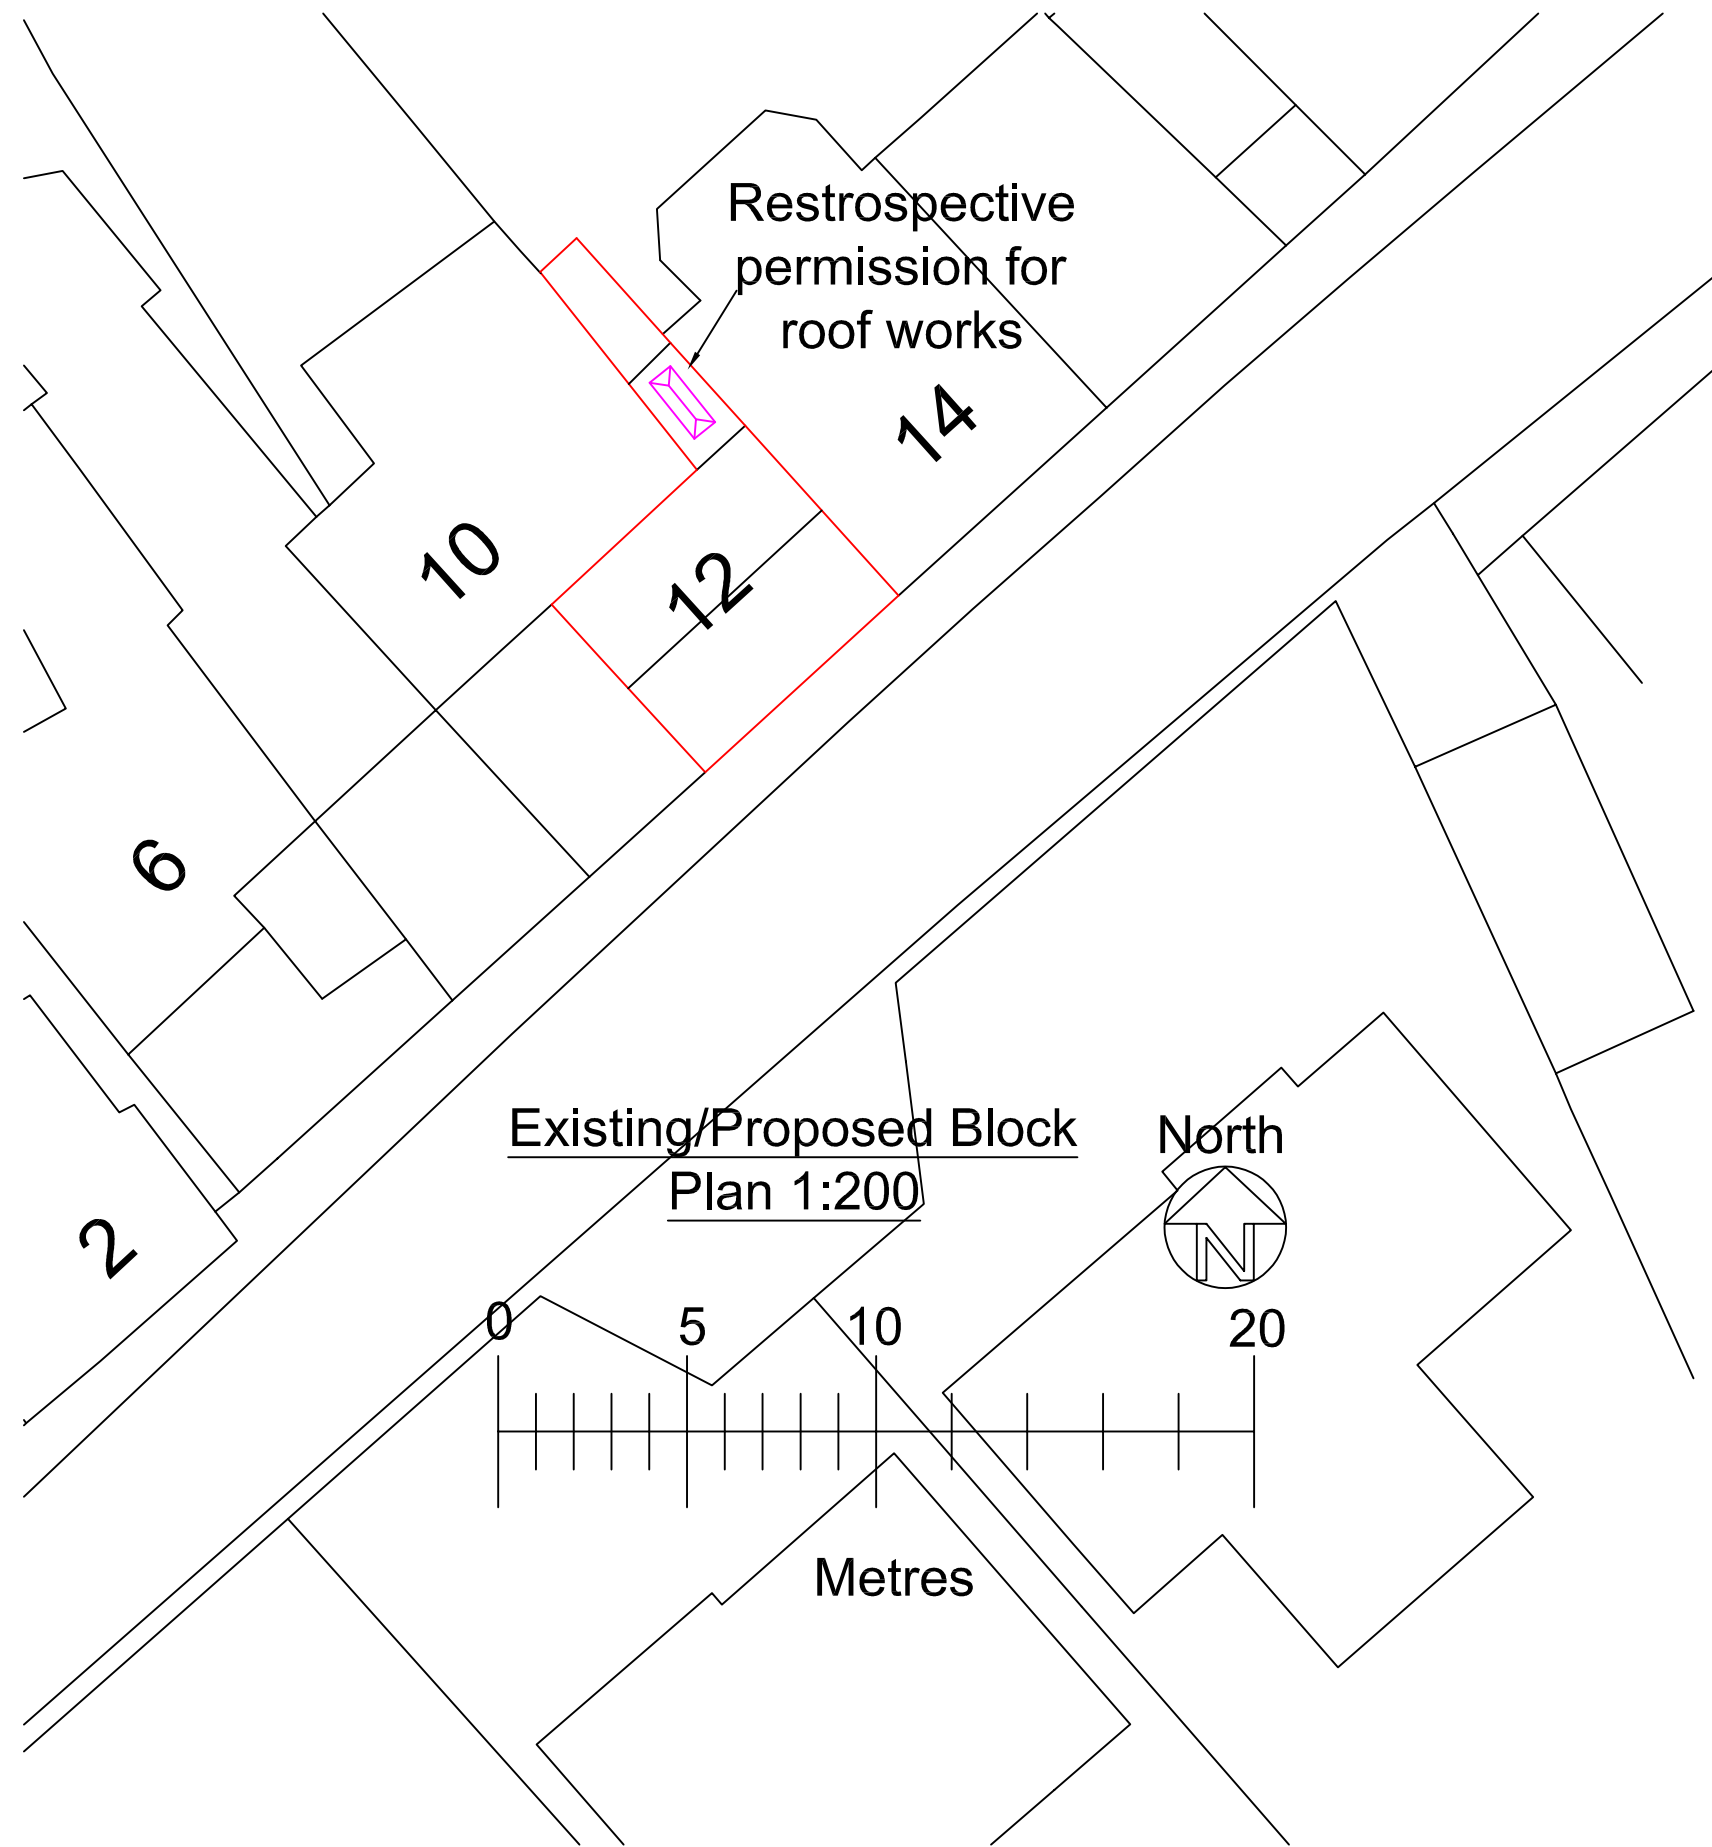

Existing/Proposed Block Plan 1:200

North

 

Metres

Drawn by A Harlow & Son 01225 938329

Replacement of perspex pitched roof with new flat roof with rubber covering incorporating a lantern rooflight (Retrospective) for Mr M Dobson at 12 Whaddon Lane Hilperton Wiltshire BA14 7RN

A1 Papersize

Scale 1:100, 1:50
1:200, 1:1250

Drawing No AH2025/93

Date 18th Dec 2025

Sheet 1 of 1