


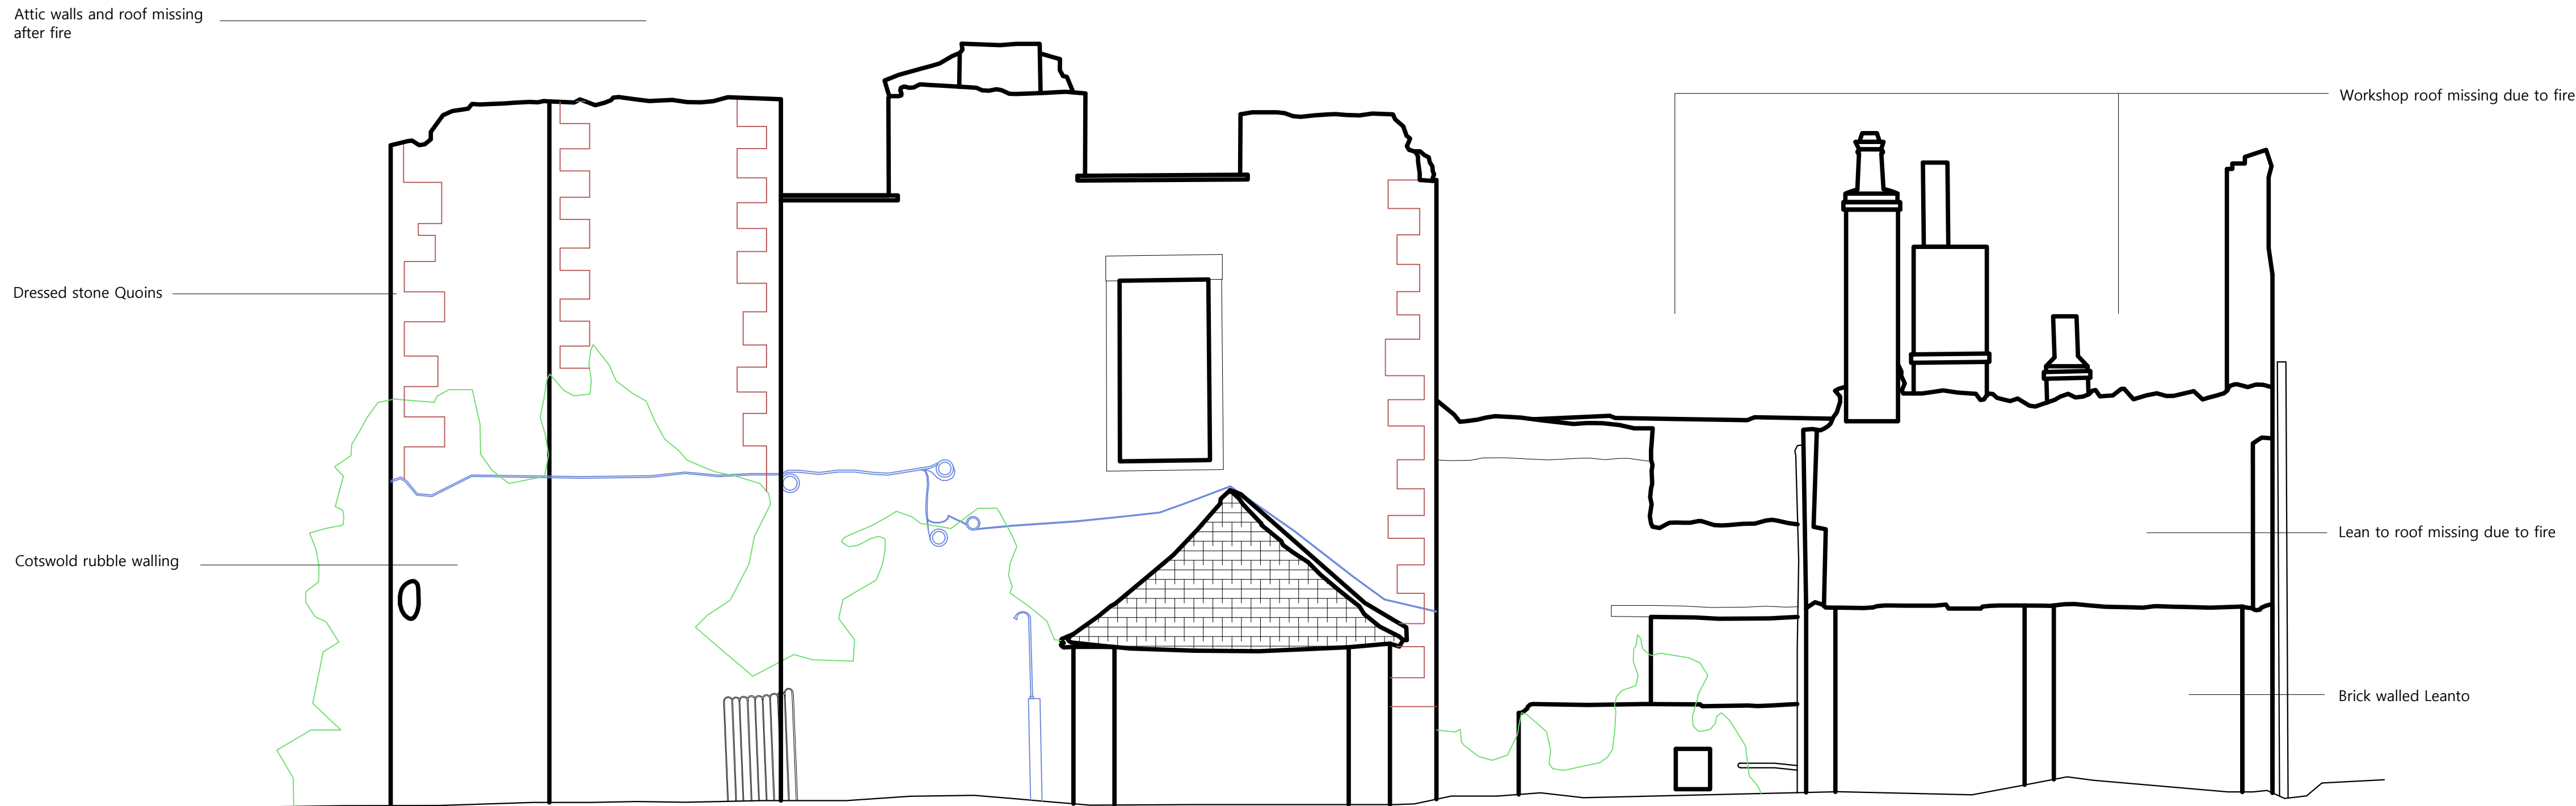

South Elevation



East Elevation

NOTES Drawings are based on survey data and may not accurately represent what is physically present. Scale for planning purposes only. All dimensions are to be verified on site before proceeding with the work. All dimensions are in millimeters unless noted otherwise. James Mackintosh Architects shall be notified in writing of any discrepancies.	0m500mm1m2.5m5m Scale 1:50 @A1 1:100@A3 N	James Mackintosh Architects DESIGN / CONSERVATION / HISTORIC INTERIORS E. studio@jmackintosh.com T. 01608 692310 W. www.jamesmackintosharchitects.com - Dec 25 RB First issue ISSUE DATE DRAWN CHECKED DESCRIPTION	PROJECT IDOVER DEMESNE FARM	DRG TITLE Existing South and East Elevations
			CLIENT Vaughan Consultancy	JOB/DRG No. 381/120
			DRAWING STATUS LBC and Planning	SCALE 1:50@A1 1:100@A3 REVISION 0