

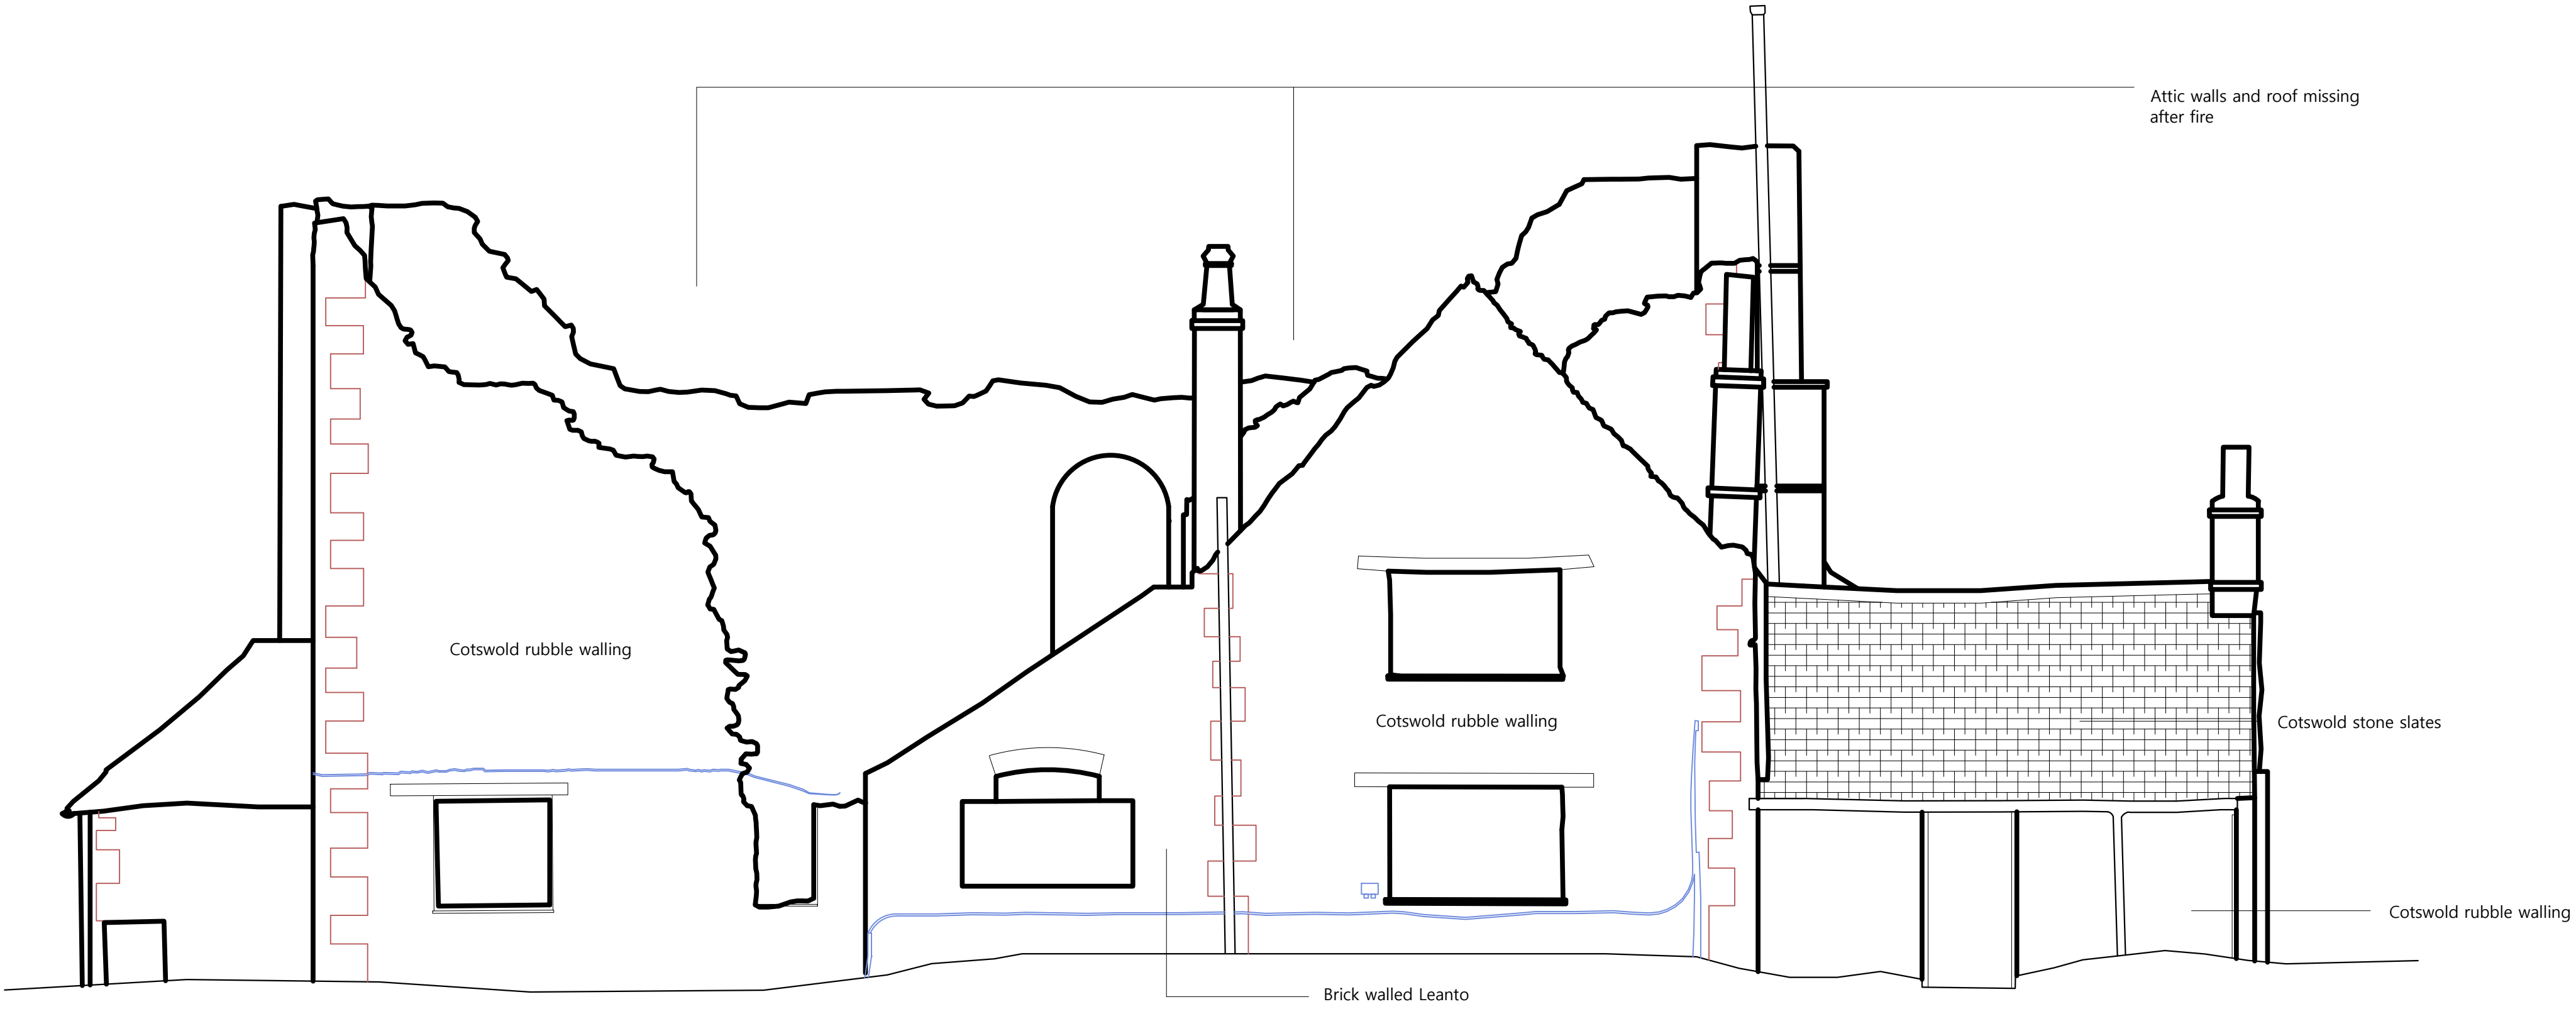
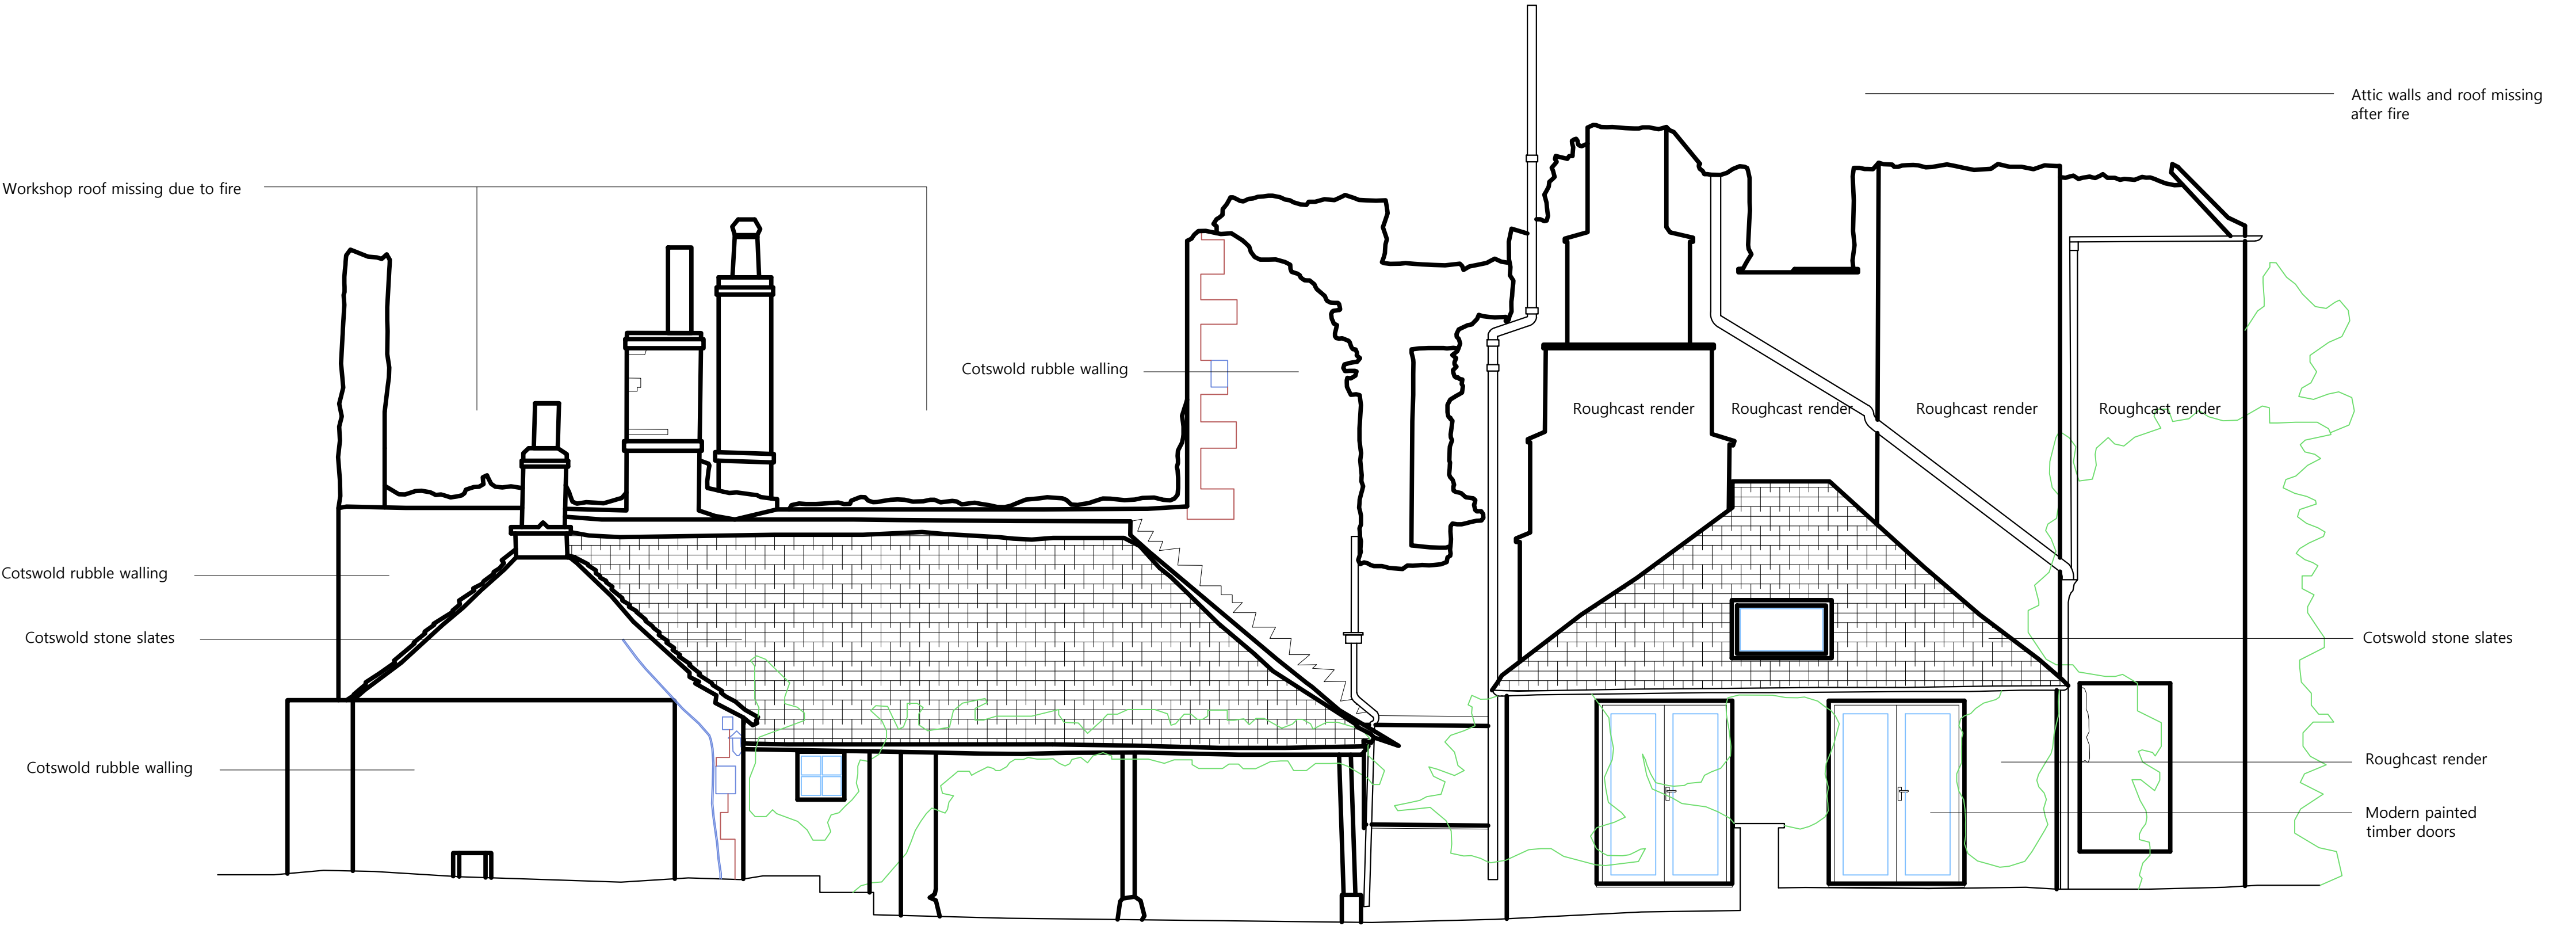


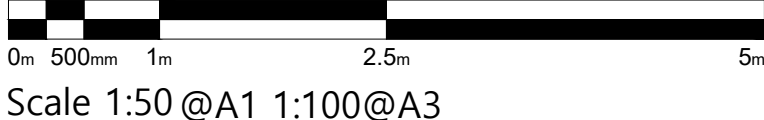

North Elevation

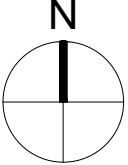

West Elevation

NOTES Drawings are based on survey data and may not accurately represent what is physically present. Scale for planning purposes only. All dimensions are to be verified on site before proceeding with the work. All dimensions are in millimeters unless noted otherwise. James Mackintosh Architects shall be notified in writing of any discrepancies.	 Scale 1:50 @A1 1:100@A3		JAMES MACKINTOSH ARCHITECTS DESIGN / CONSERVATION / HISTORIC INTERIORS E. studio@jmackintosh.com T. 01608 692310 W. www.jamesmackintosharchitects.com	PROJECT IDOVER DEMESNE FARM	DRG TITLE Existing North and West Elevations
				CLIENT Vaughan Consultancy	JOB/DRG No. 381/121
				DRAWING STATUS Planning/LBC	SCALE 1:50@A1 1:100@A3 REVISION 0