


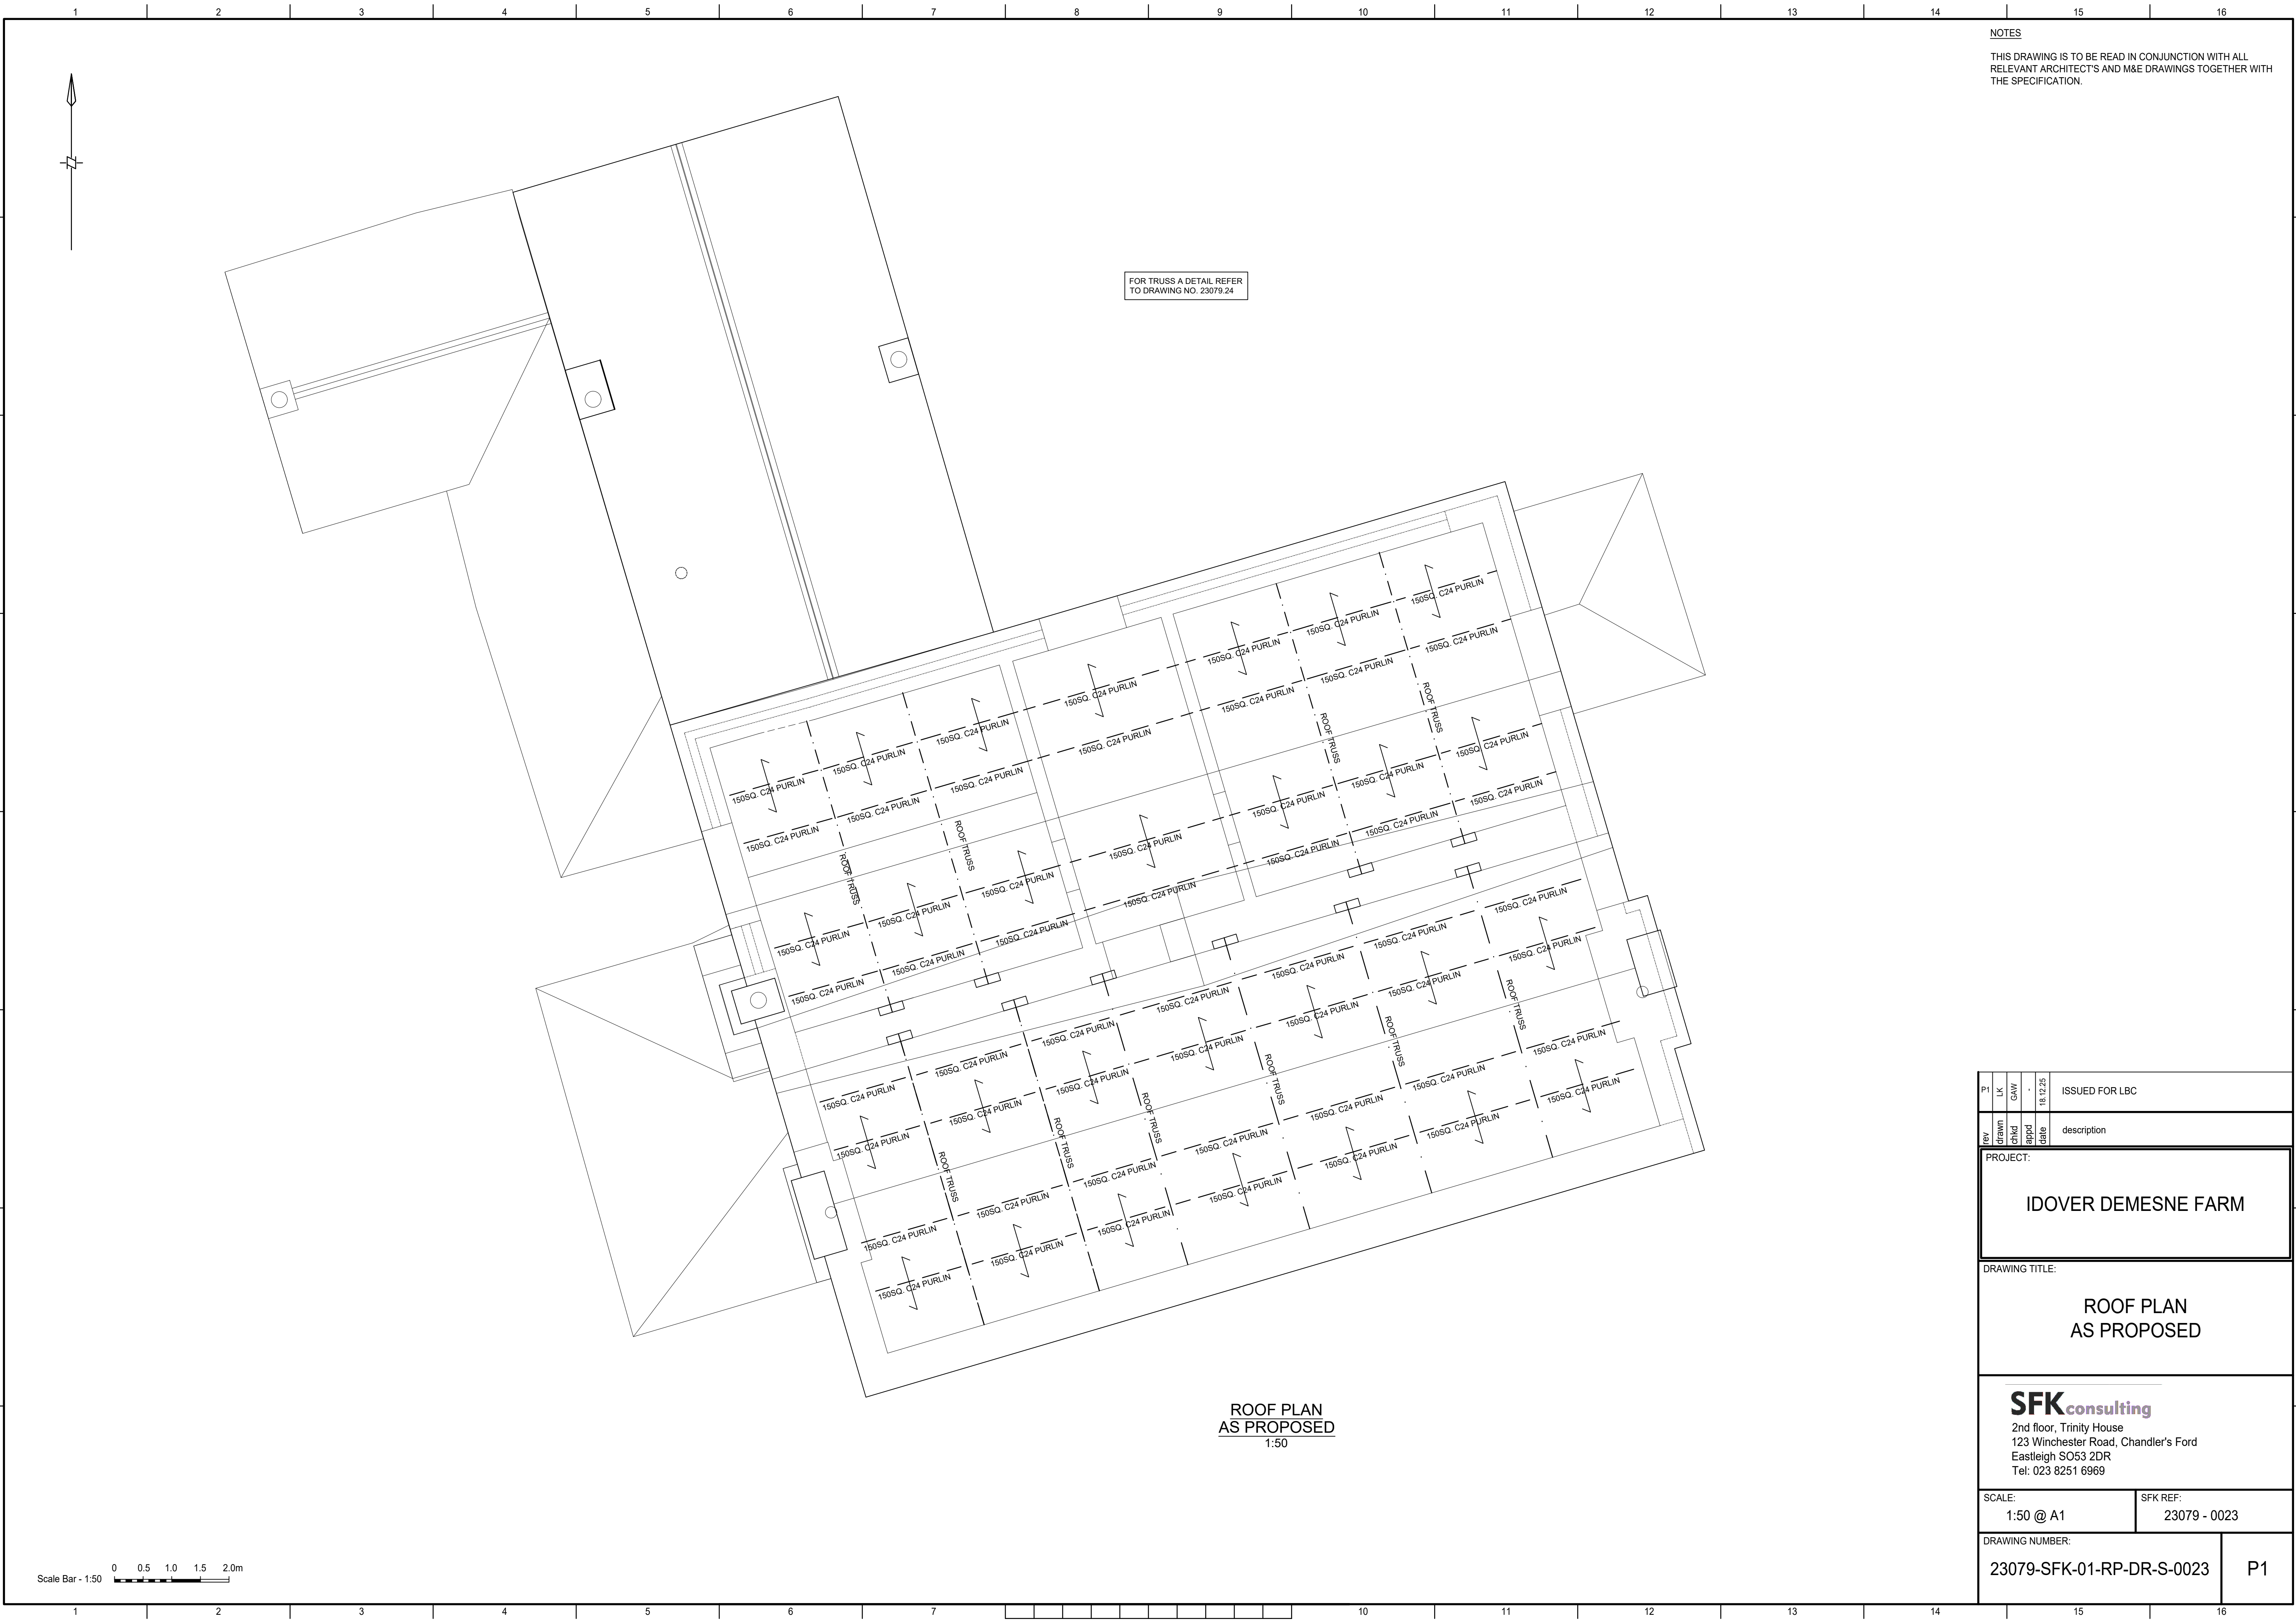

NOTES

THIS DRAWING IS TO BE READ IN CONJUNCTION WITH ALL RELEVANT ARCHITECT'S AND M&E DRAWINGS TOGETHER WITH THE SPECIFICATION.

P1	LK	GAW	ISSUED FOR LBC		
rev	drawn	chkd	appd	date	description
				18.12.25	
PROJECT:					
IDOVER DEMESNE FARM					
DRAWING TITLE:					
ROOF PLAN AS PROPOSED					
SFKconsulting 2nd floor, Trinity House 123 Winchester Road, Chandler's Ford Eastleigh SO53 2DR Tel: 023 8251 6969					
SCALE:			SFK REF:		
1:50 @ A1			23079 - 0023		
DRAWING NUMBER:				P1	
23079-SFK-01-RP-DR-S-0023					