

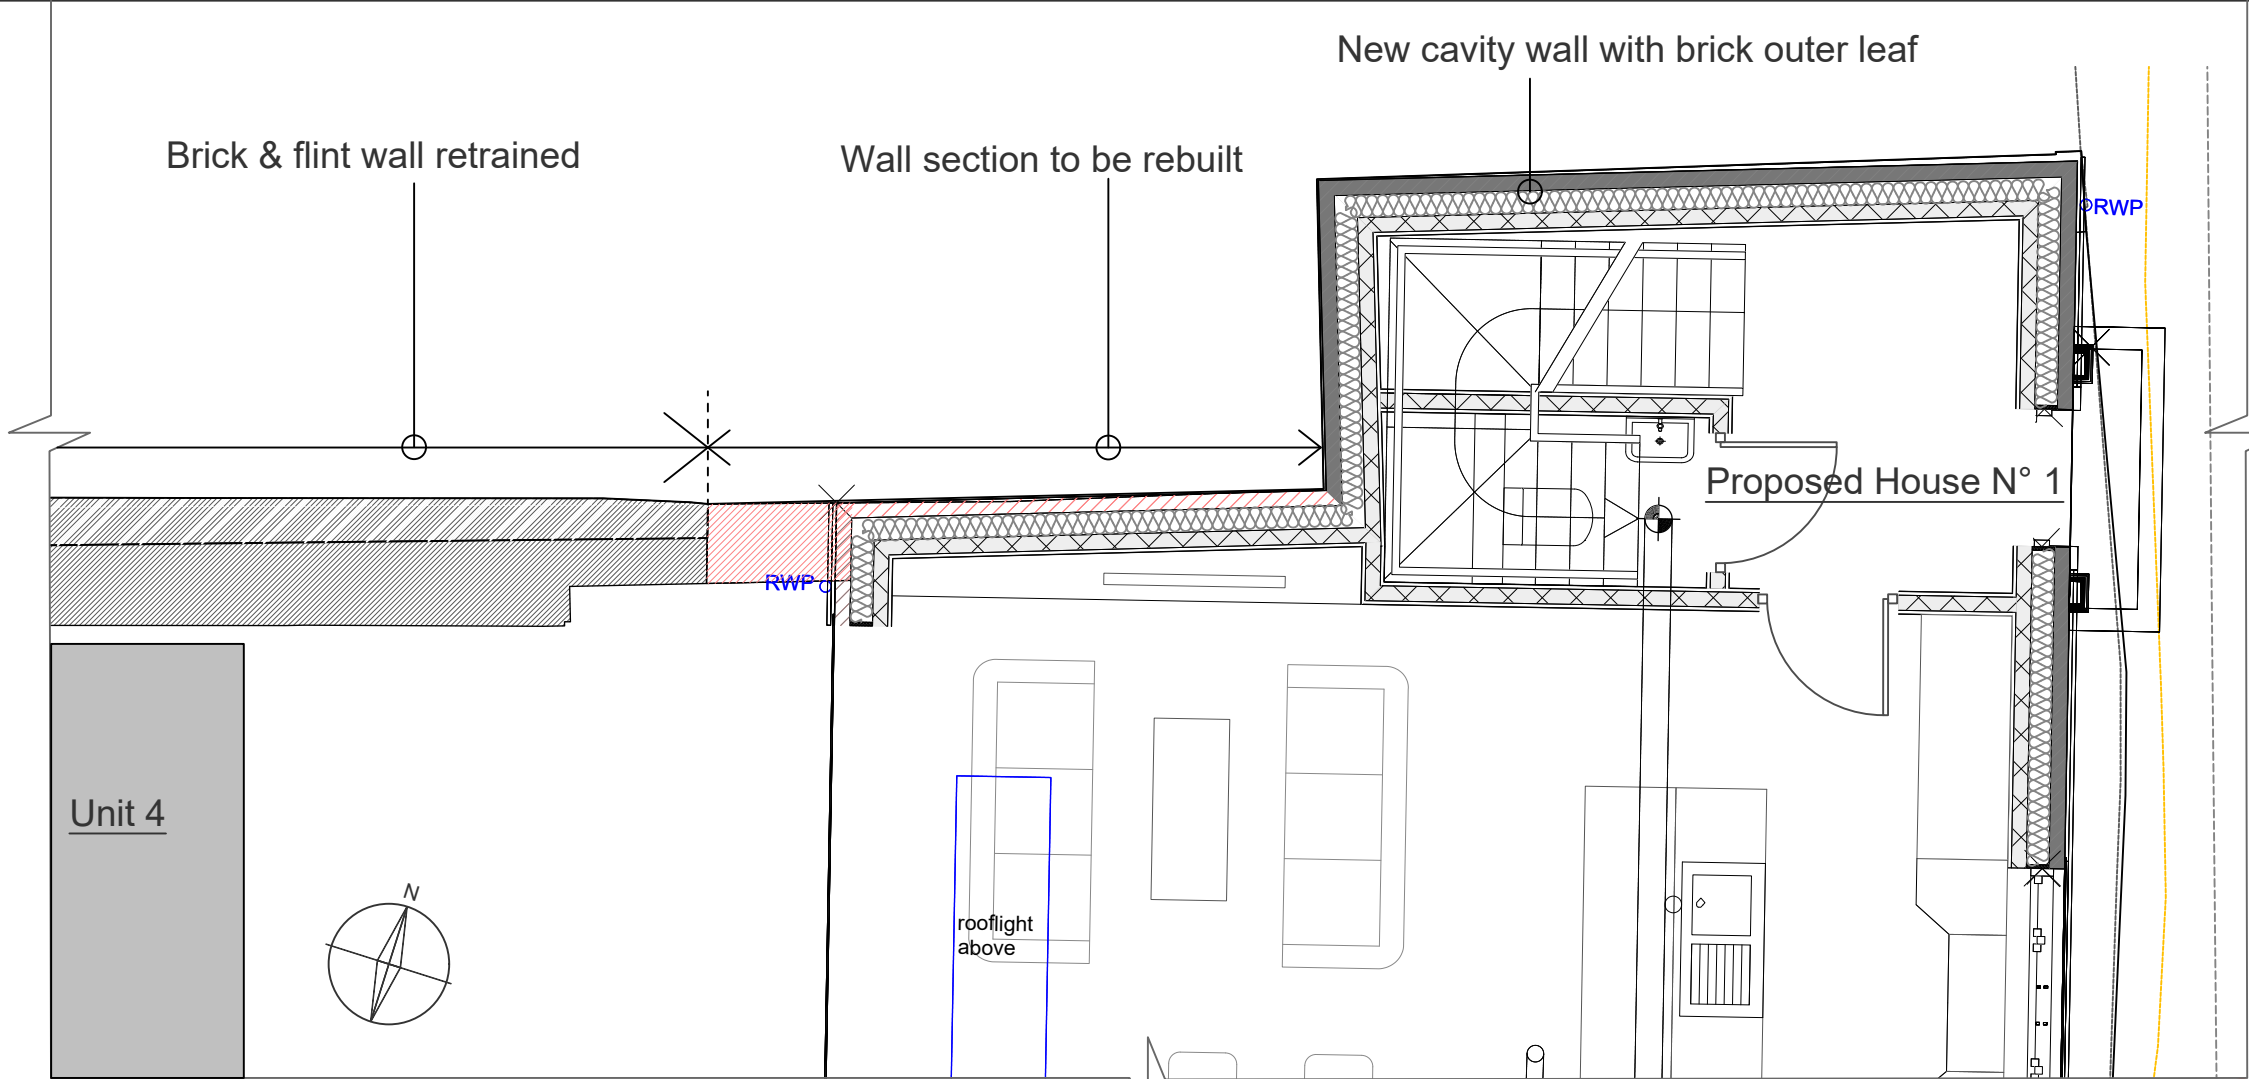


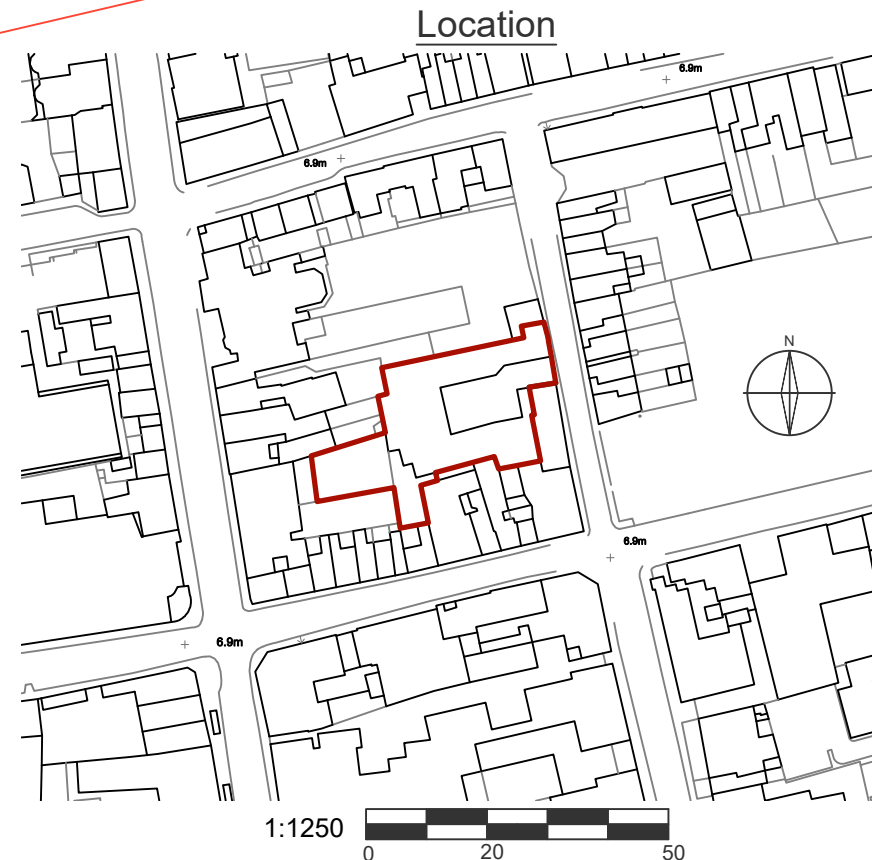

1:50
0 0.5 1 2 5

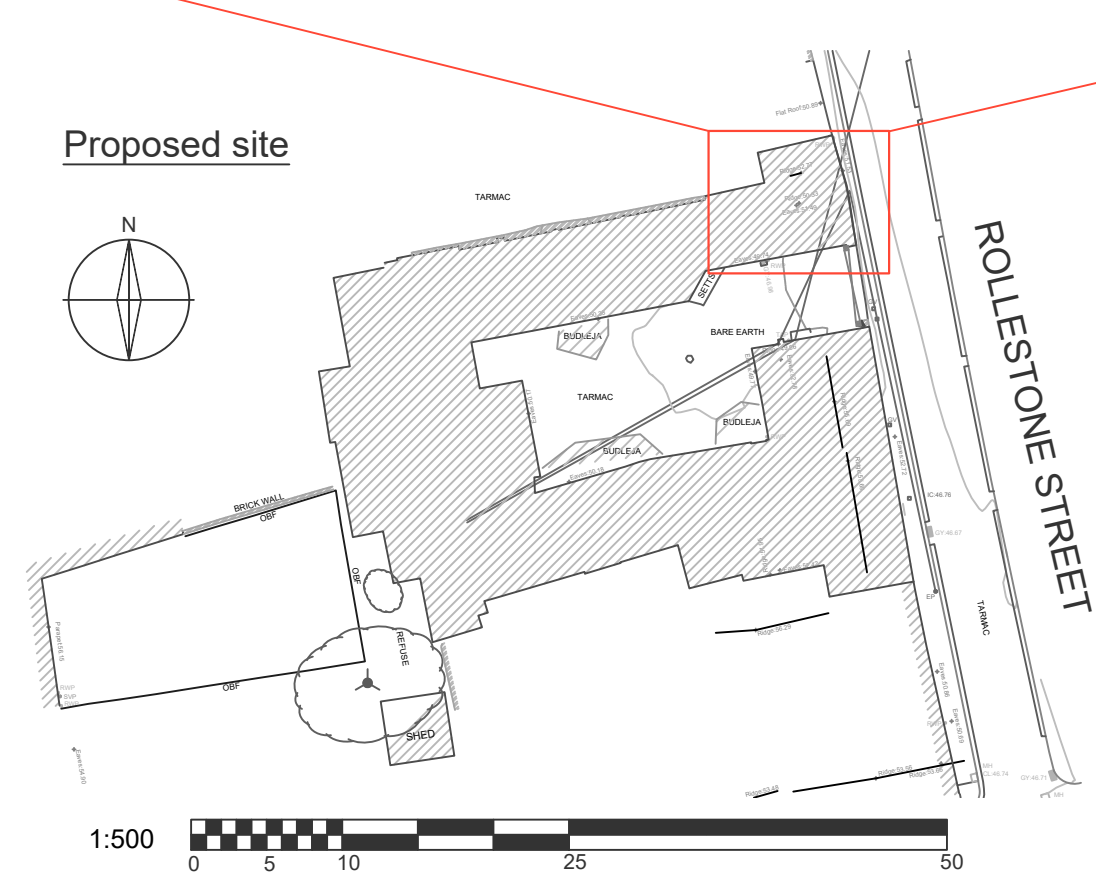

NOTES

DO NOT SCALE.
Drawing for planning purposes only.
All dimensions to be checked on site.

Revisions		
35 Rollestone Street, Salisbury, SP1 1ED		
Location, Proposed Site & Groundfloor Plan Extract		
1:1250, 1:500 & 1:50 @ A3	Drawn by: A.S.	Date: Dec. 2025
	Drawing Nr: 25990-01	Revision: -
H B Historic Building A S Advisory Service		