


COPYRIGHT
This drawing is the property of Michael Goff.
The information given on it is protected by
copyright and any form of copying or
reproduction is strictly forbidden. The drawing
remains the property of Michael Goff and is
subject to recall without notice.

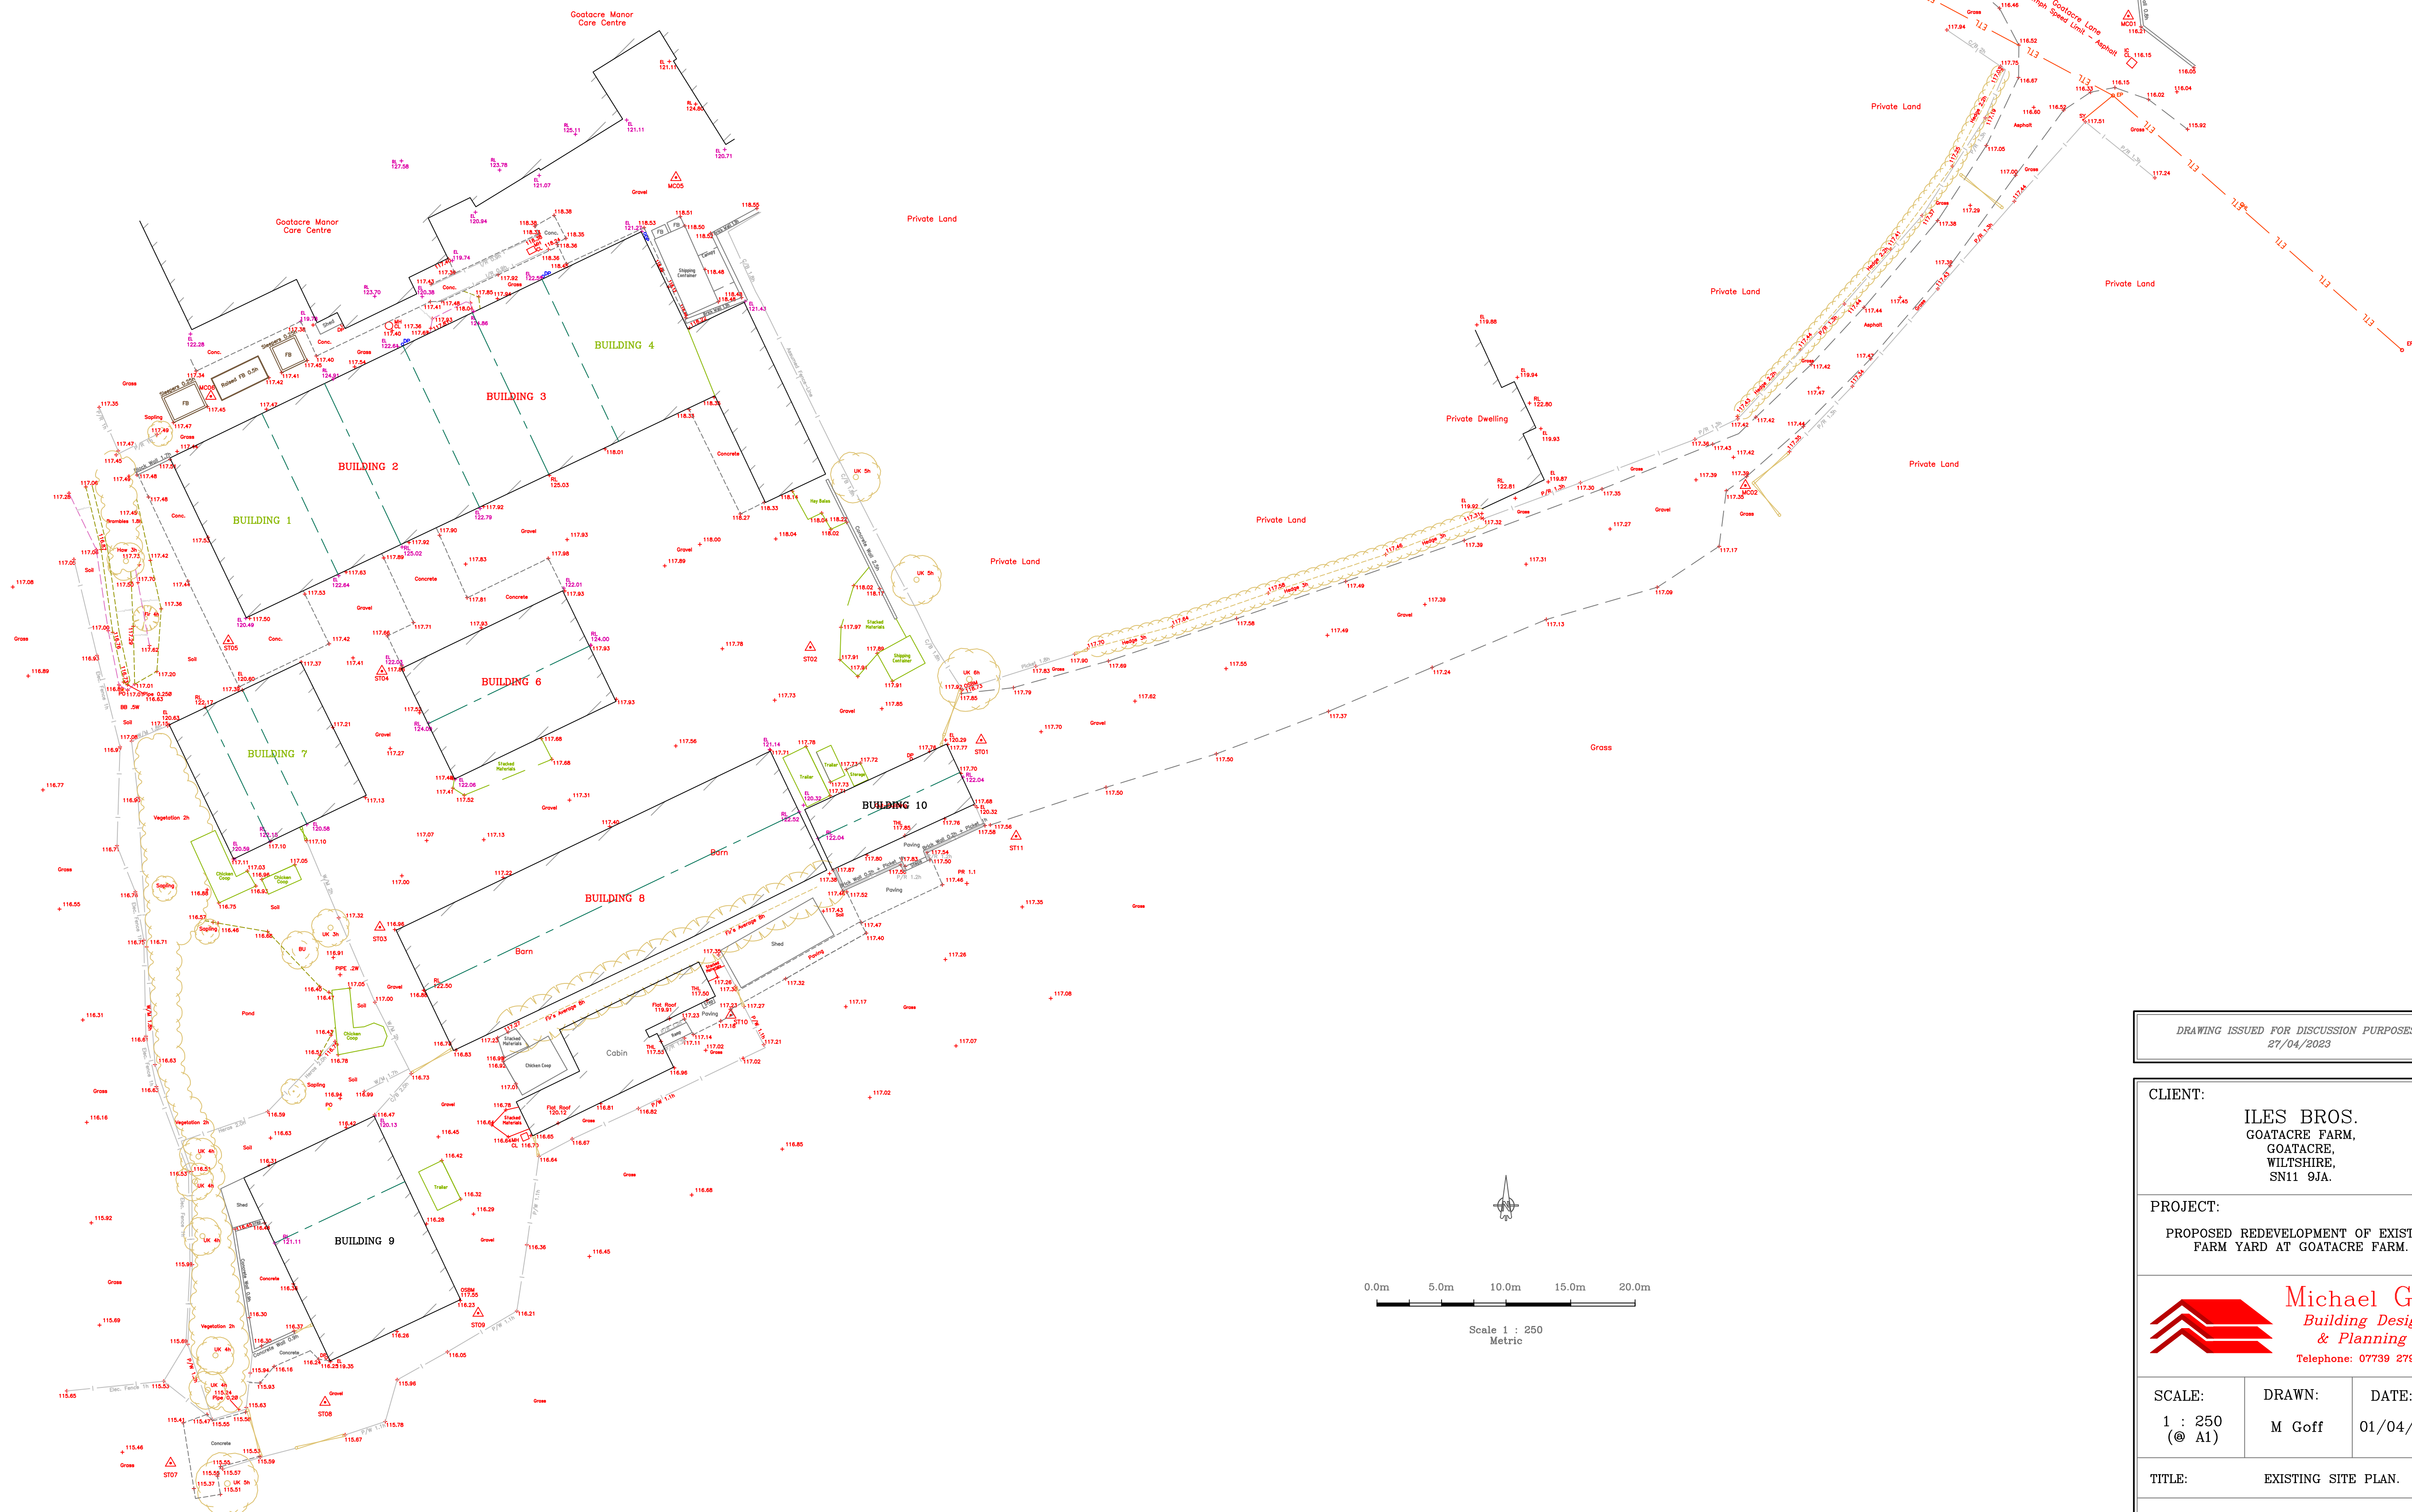

DRAWING ISSUED FOR DISCUSSION PURPOSES
27/04/2023

CLIENT:
ILES BROS.
GOATACRE FARM,
GOATACRE,
WILTSHIRE,
SN11 9JA.

PROJECT:
PROPOSED REDEVELOPMENT OF EXISTING
FARM YARD AT GOATACRE FARM.

Michael Goff
Building Design
& Planning
Telephone: 07739 279042

SCALE: 1 : 250 (@ A1)	DRAWN: M Goff	DATE: 01/04/2023
-----------------------------	------------------	---------------------

TITLE: EXISTING SITE PLAN.

Drawing No: ILE/PRO/002.