



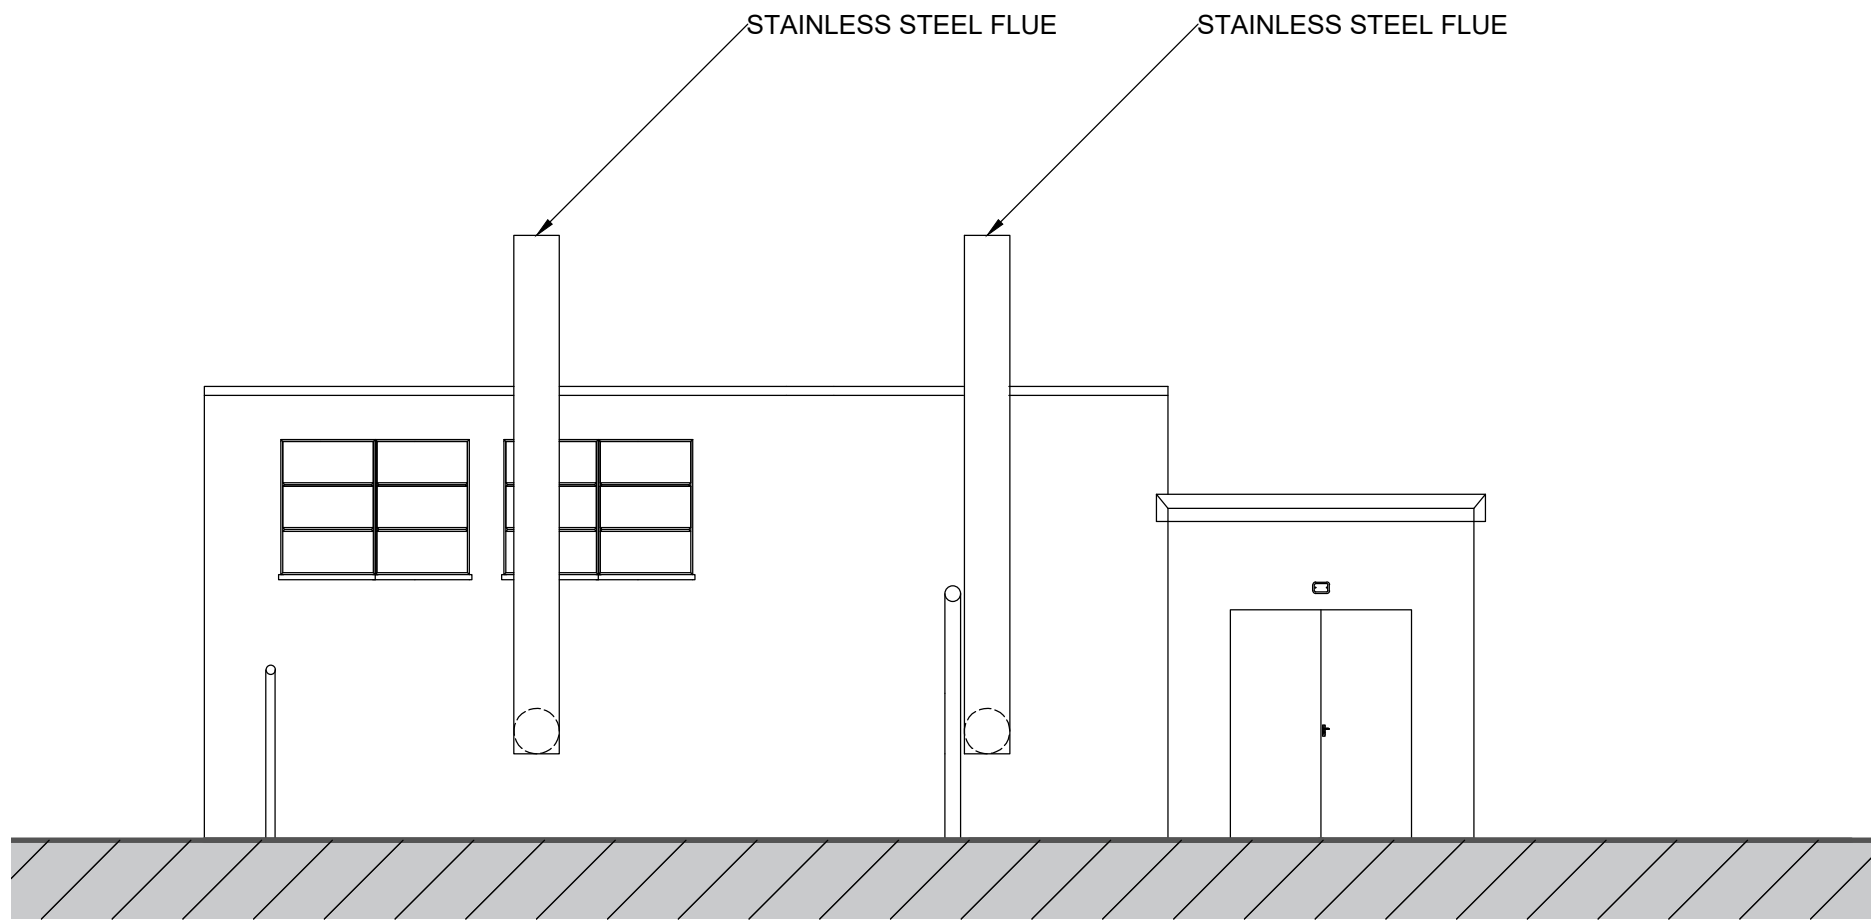


① PROPOSED SOUTH ELEVATION

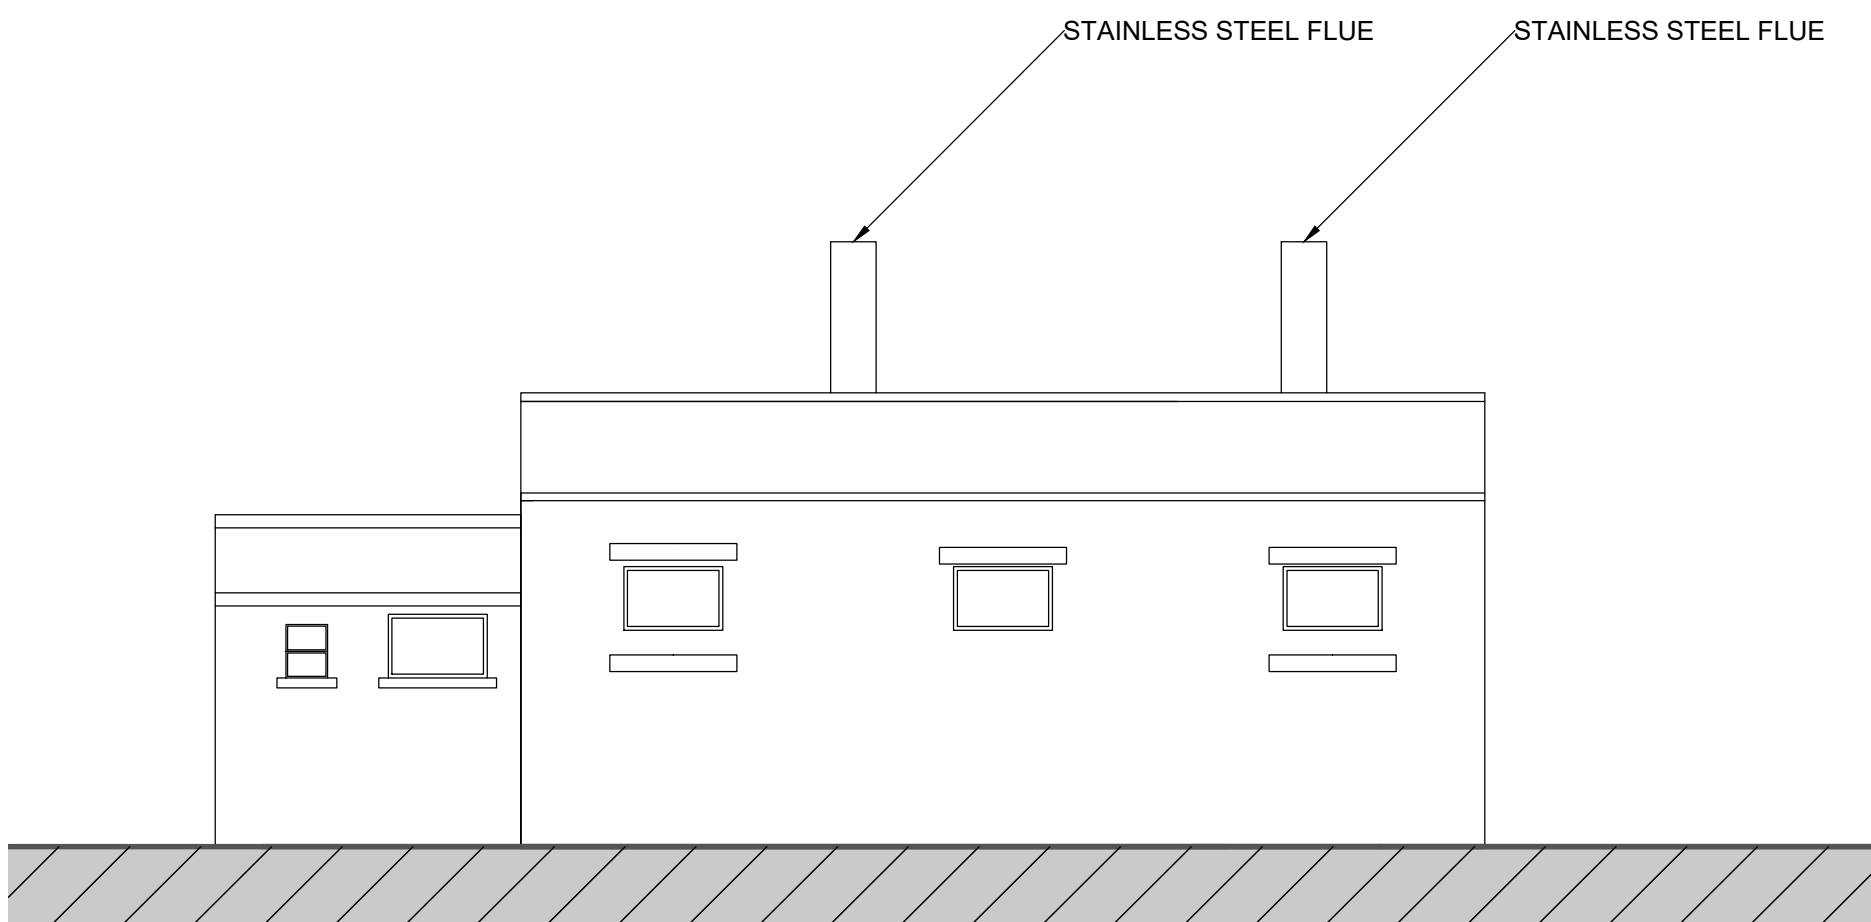

② PROPOSED NORTH ELEVATION



③ PROPOSED EAST ELEVATION

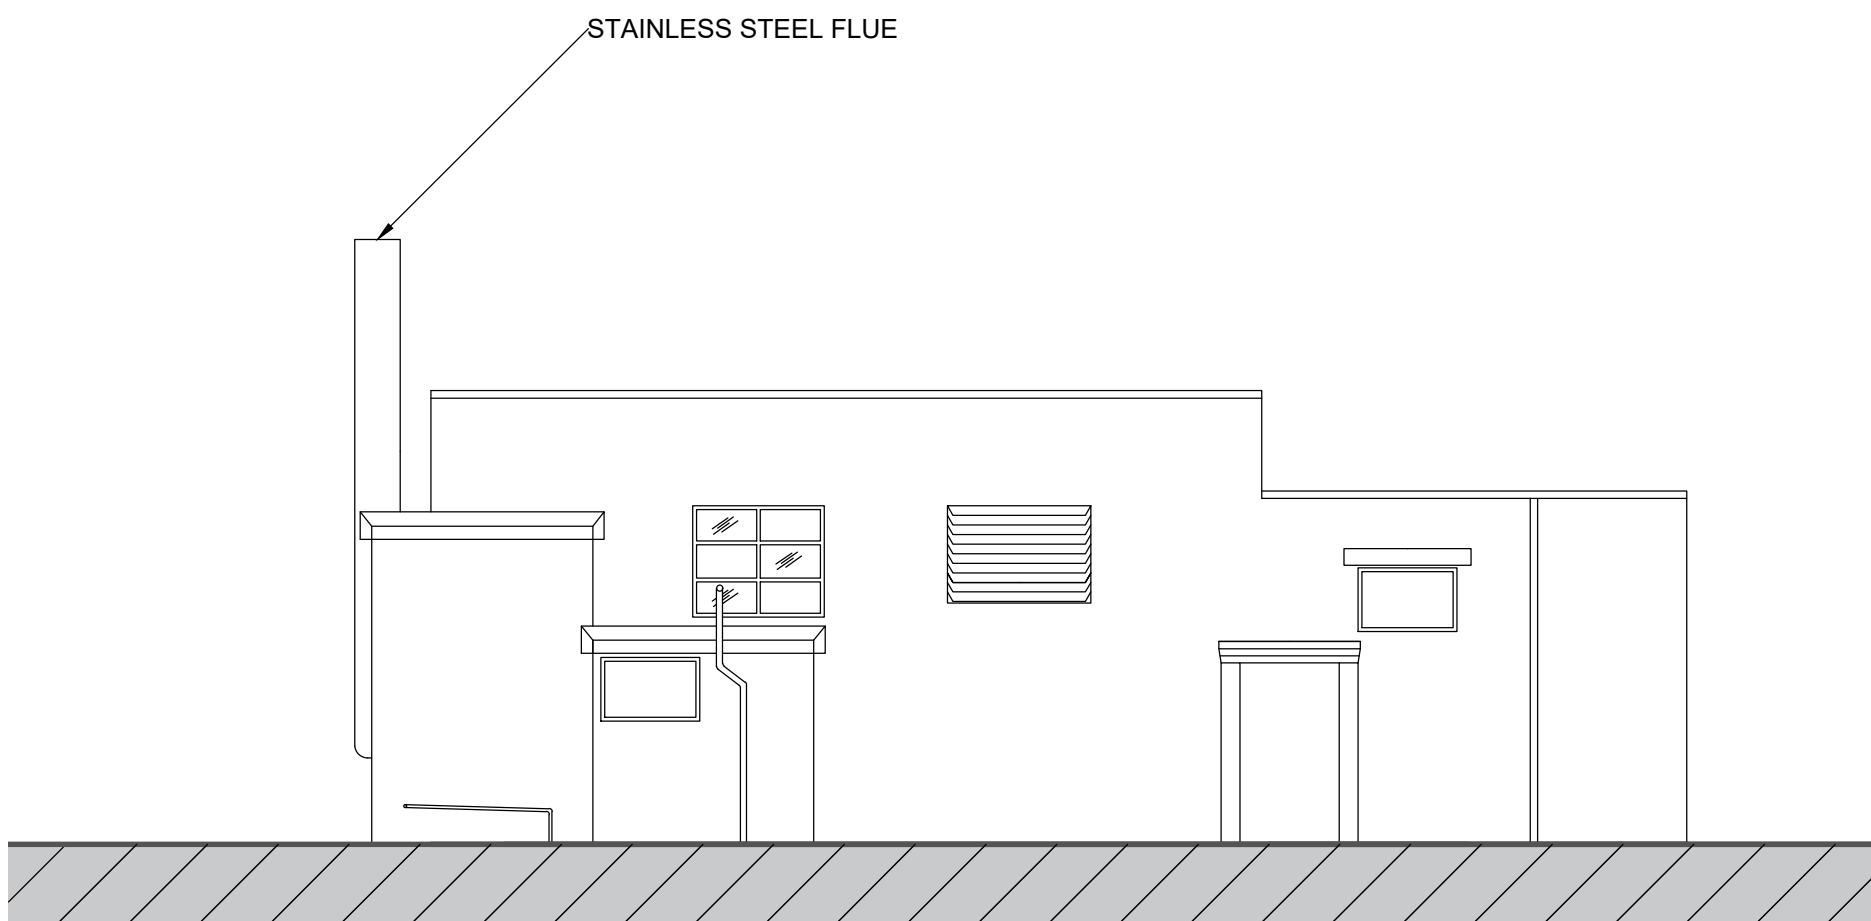

④ PROPOSED WEST ELEVATION

GENERAL NOTES:

THIS DRAWING MUST NOT BE REPRODUCED IN PART OR WHOLE OR USED FOR THE EXECUTION OF WORKS WITHOUT THEIR PERMISSION.

ALL DIMENSIONS TO BE CHECKED ON SITE PRIOR TO COMMENCEMENT OF ANY CONSTRUCTION WORKS.

NO DEVIATION FROM THIS DRAWING WILL BE PERMITTED WITHOUT THE EXPRESS CONSENT OF PROJECT MANAGER

ALL WORKS ARE TO COMPLY WITH THE CURRENT EDITION OF THE BUILDING REGULATIONS AND BRITISH STANDARDS.

IT IS THE CONTRACTORS RESPONSIBILITY TO CHECK ALL DIMENSIONS AND QUANTITIES ON SITE PRIOR SUBMITTING HIS TENDER FOR THE WORKS.

CONSTRUCTION DESIGN AND MANAGEMENT (CDM) REGULATIONS 2015, RISK ASSESSMENT:

BUILDING REGULATIONS

TO BUILDING REGULATION AND BRITISH STANDARD, REQUIREMENTS IN ALL RESPECTS.


TO FIRE OFFICER REQUIREMENTS IN ALL RESPECTS.

THE BUILDING CONTRACTOR MUST INCLUDE FOR ALL WORKS REQUIRED BY THE M&E CONTRACTORS.

HEALTH & SAFETY

REFER TO DESIGNERS RISK ASSESSMENT AND PCI DOCUMENTATION.

STATUS:	ISSUE FOR APPROVAL
STAGE:	RIBA 3

 

A01	ISSUE FOR APPROVAL	OM	26/11/25	JC
REV	DESCRIPTION	BY	DATE	BY

CLIENT:

VIVO

PROJECT:

LYNEHAM B79 BOILERS

DRAWN BY:

OM

DATE:

10/11/25

CHECKED:

JC

SCALE(S):

1:100 @ A1

DRAWING TITLE:

PROPOSED B79 FLUE ELEVATIONS

PROJECT No:	ORIGINATOR:	SYSTEM:	LEVEL:
300550	360DS	XX	XX
DRAWING TYPE:	DEPARTMENT:	SUITABILITY:	REVISION:
DR	M	0301	S4 A01

Three Sixty
Design Solutions

Johnson 1871 Ltd.
1/A Three Sixty Design Solutions
King Edward Court
King Edward Road
Warrington
Warrington

Head Office:
Three Sixty Design Solutions
Hills Barns, Alldon
Cheshire
West Sussex
PO20 7SD

ISO 9001

ISO 14001

ISO 27001

ISO 45001

DEFINE. DESIGN. DELIVER.