


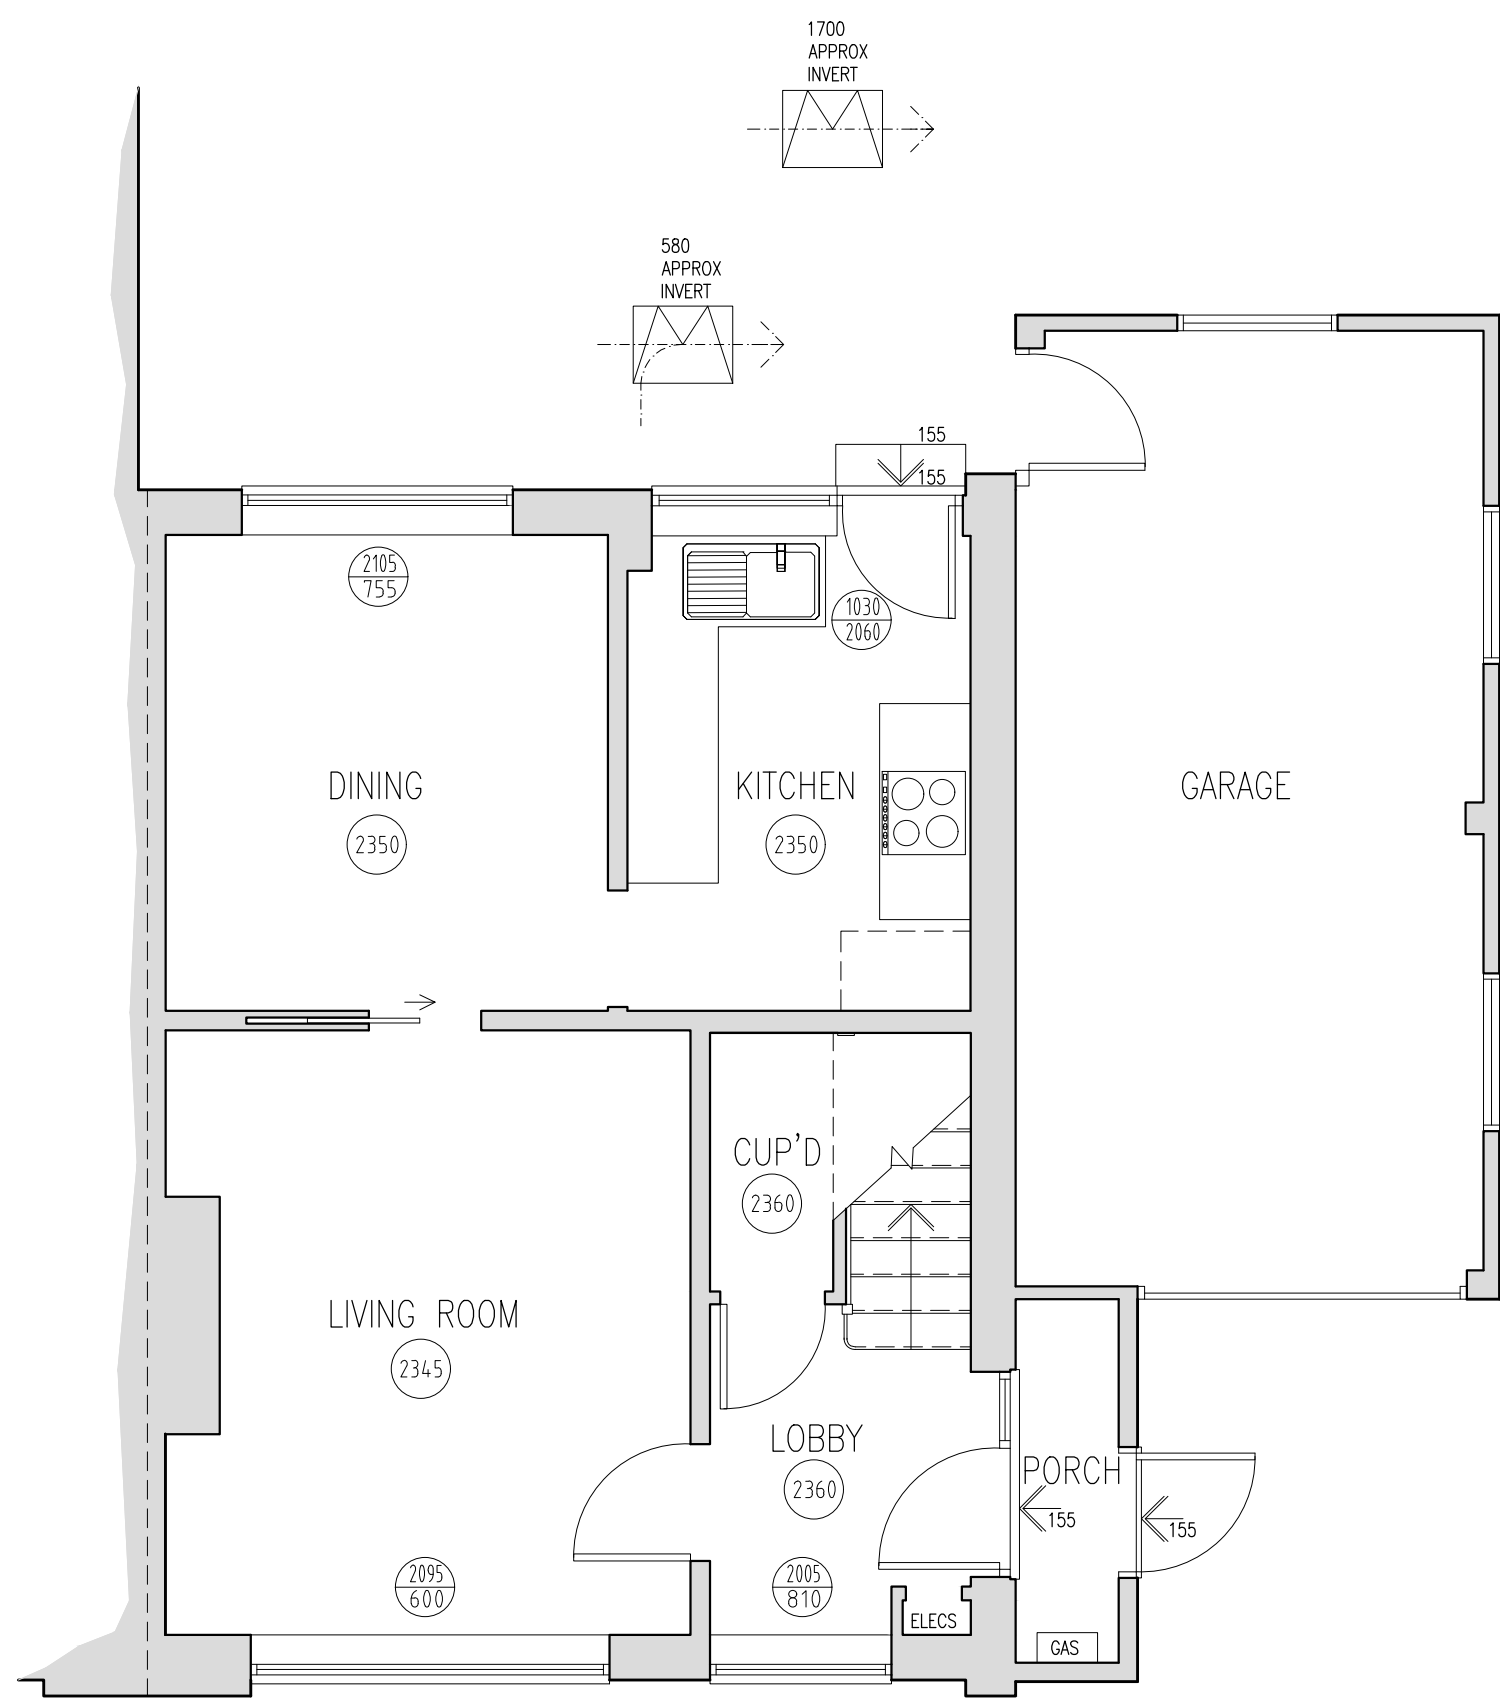


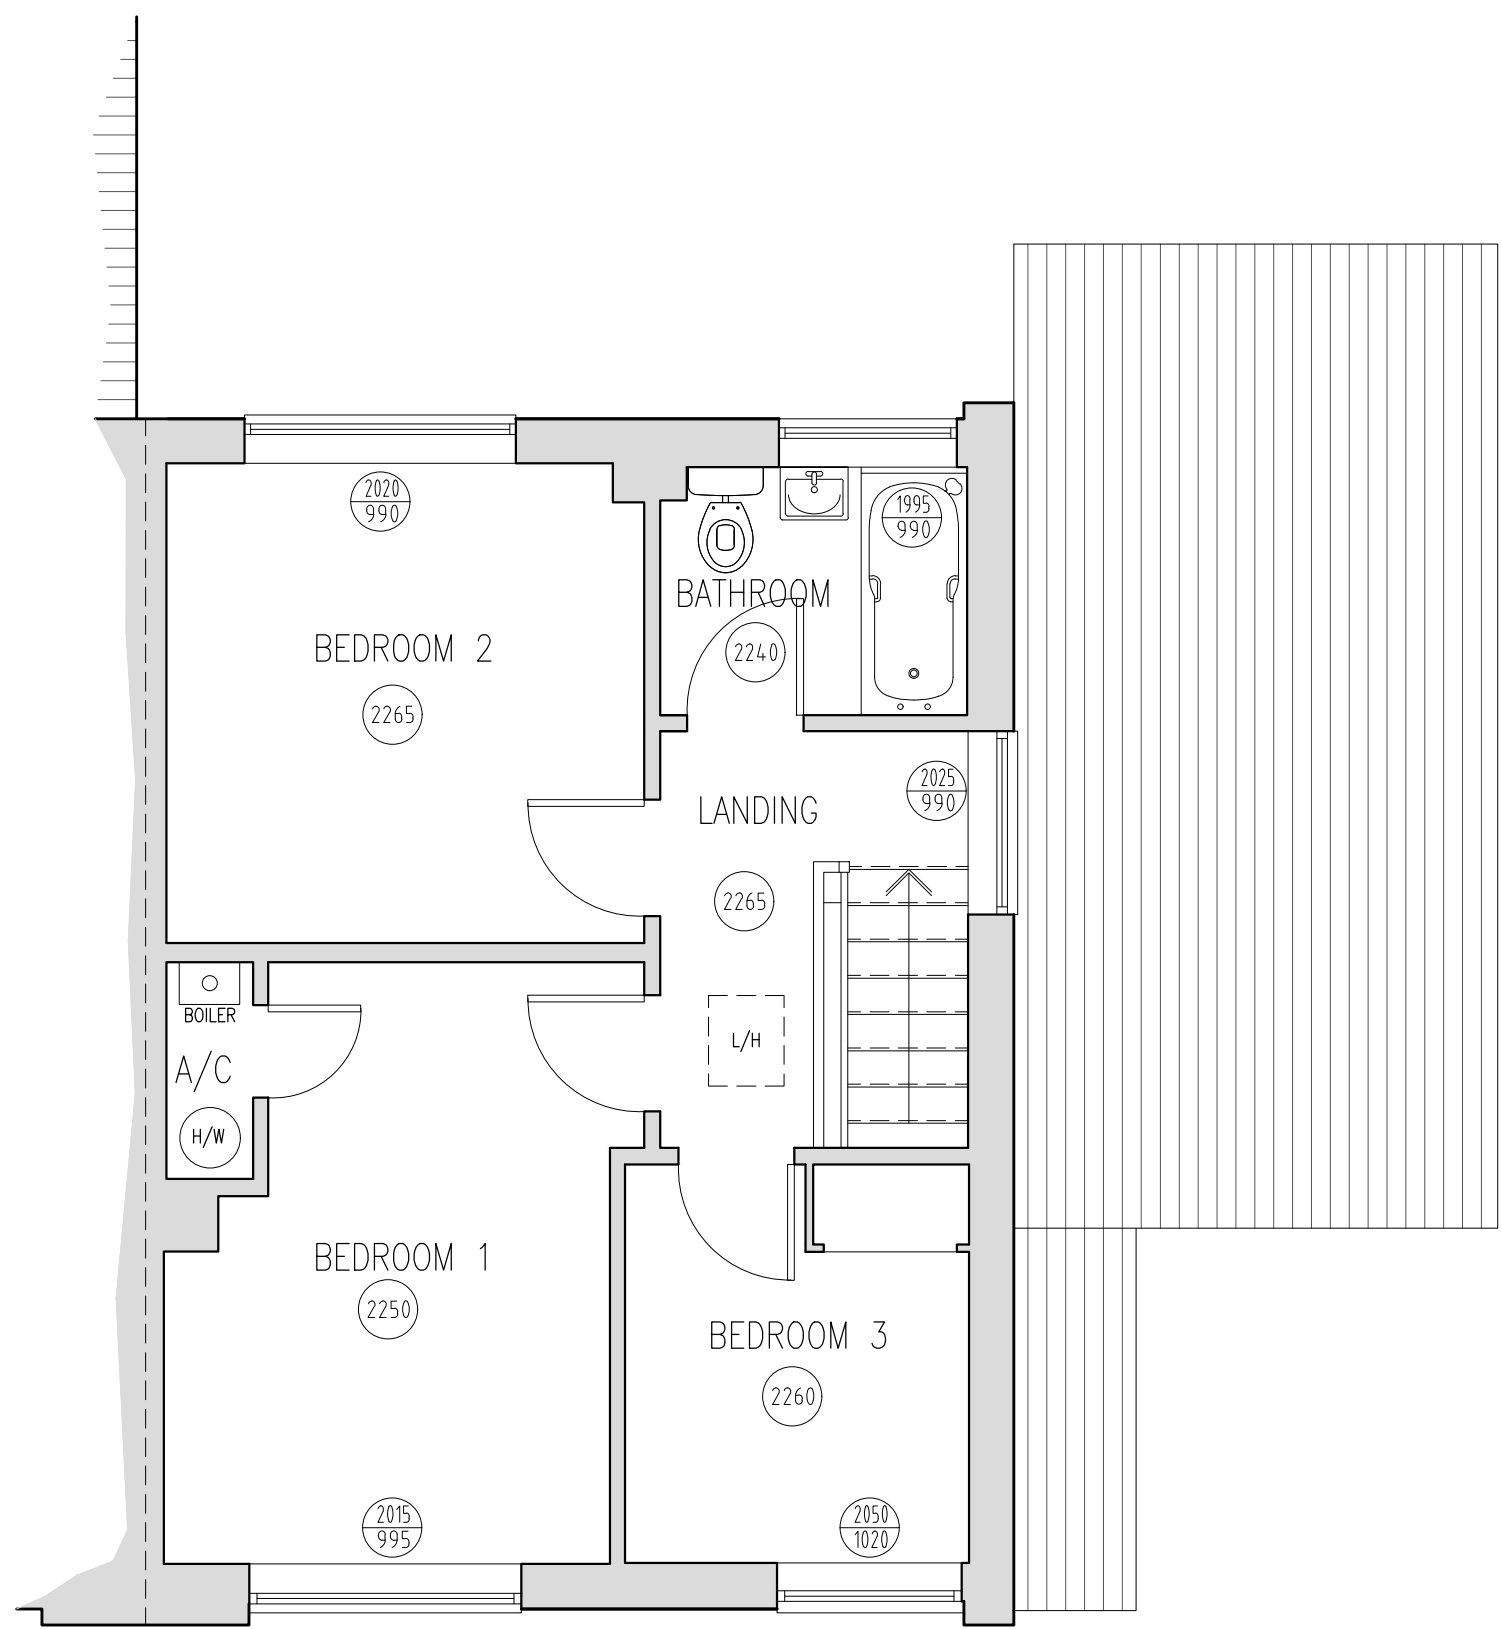


GROUND FLOOR PLAN
(1:50)

 


FIRST FLOOR PLAN
(1:50)

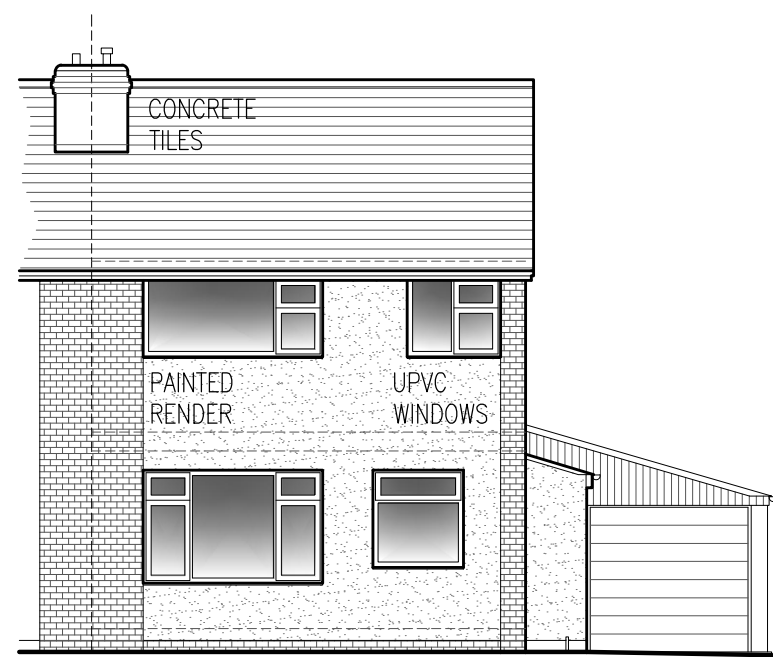



FRONT ELEVATION
(1:100)

 

SIDE ELEVATION
(1:100)

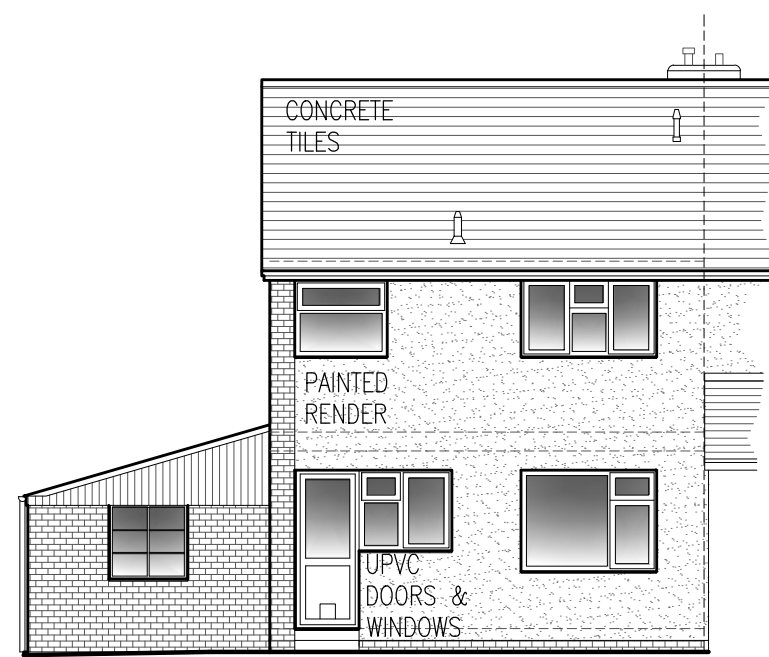

REAR ELEVATION
(1:100)

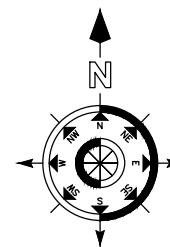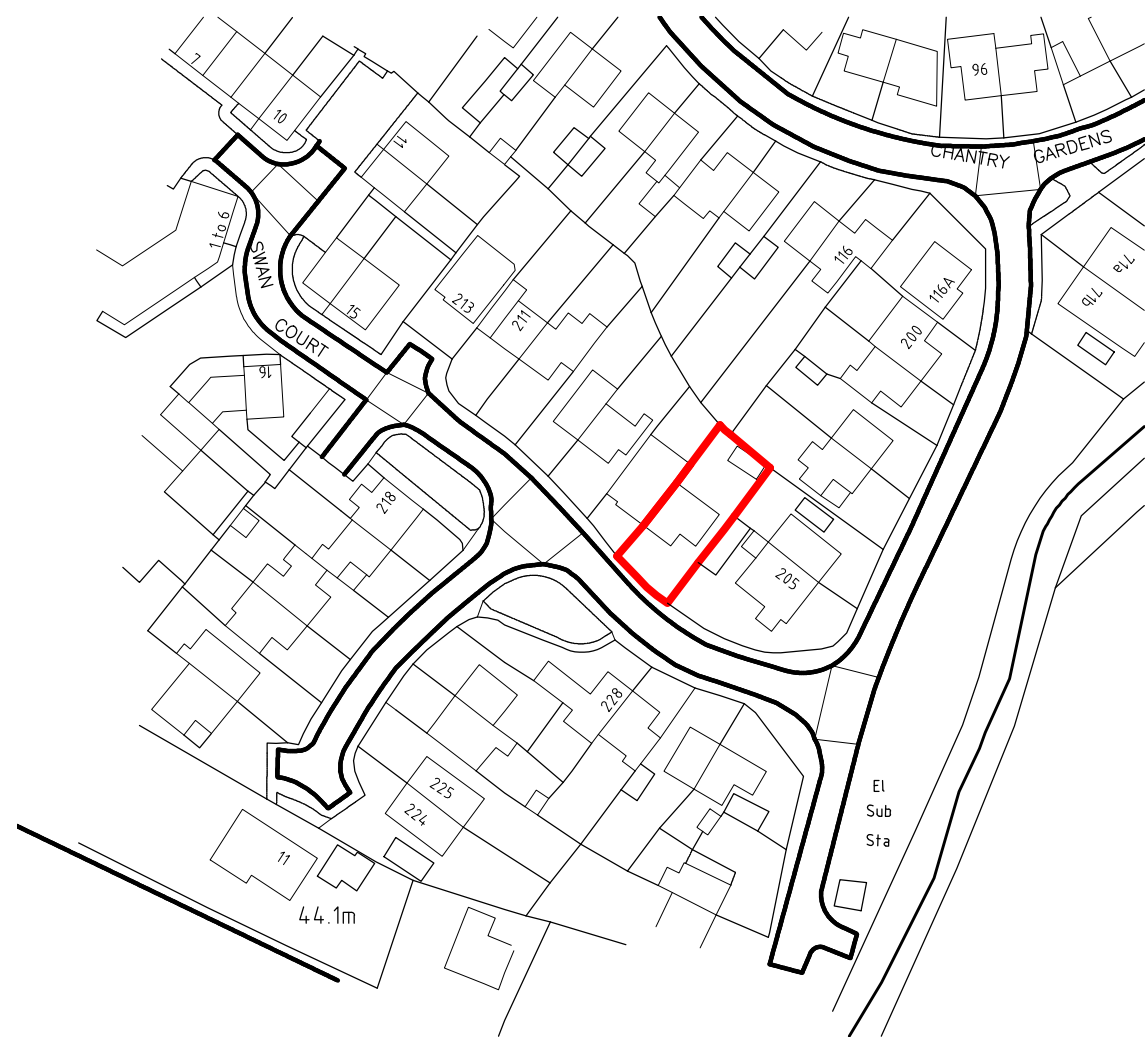

Notes 1. This drawing is the copyright of D R Mills & Associates and may not be copied or reproduced without permission.
2. All dimensions to be verified on site by contractor.

Revisions

D R Mills & Associates
CHARTERED BUILDING SURVEYORS

24 James Street West, Bath, BA1 2BT
Tel: 01225 443336 www.drmills.co.uk
Email: drmills@drmill.co.uk

Client	MR P. WHITE	Project	206 CHANTRY GARDENS SOUTHWICK BA14 9QX
Description	EXISTING PLANS, ELEVATIONS & LOCATION PLAN		
Date	APRIL 2021	Scale	VARIES @ A1
		Drg No	3850-01-a