


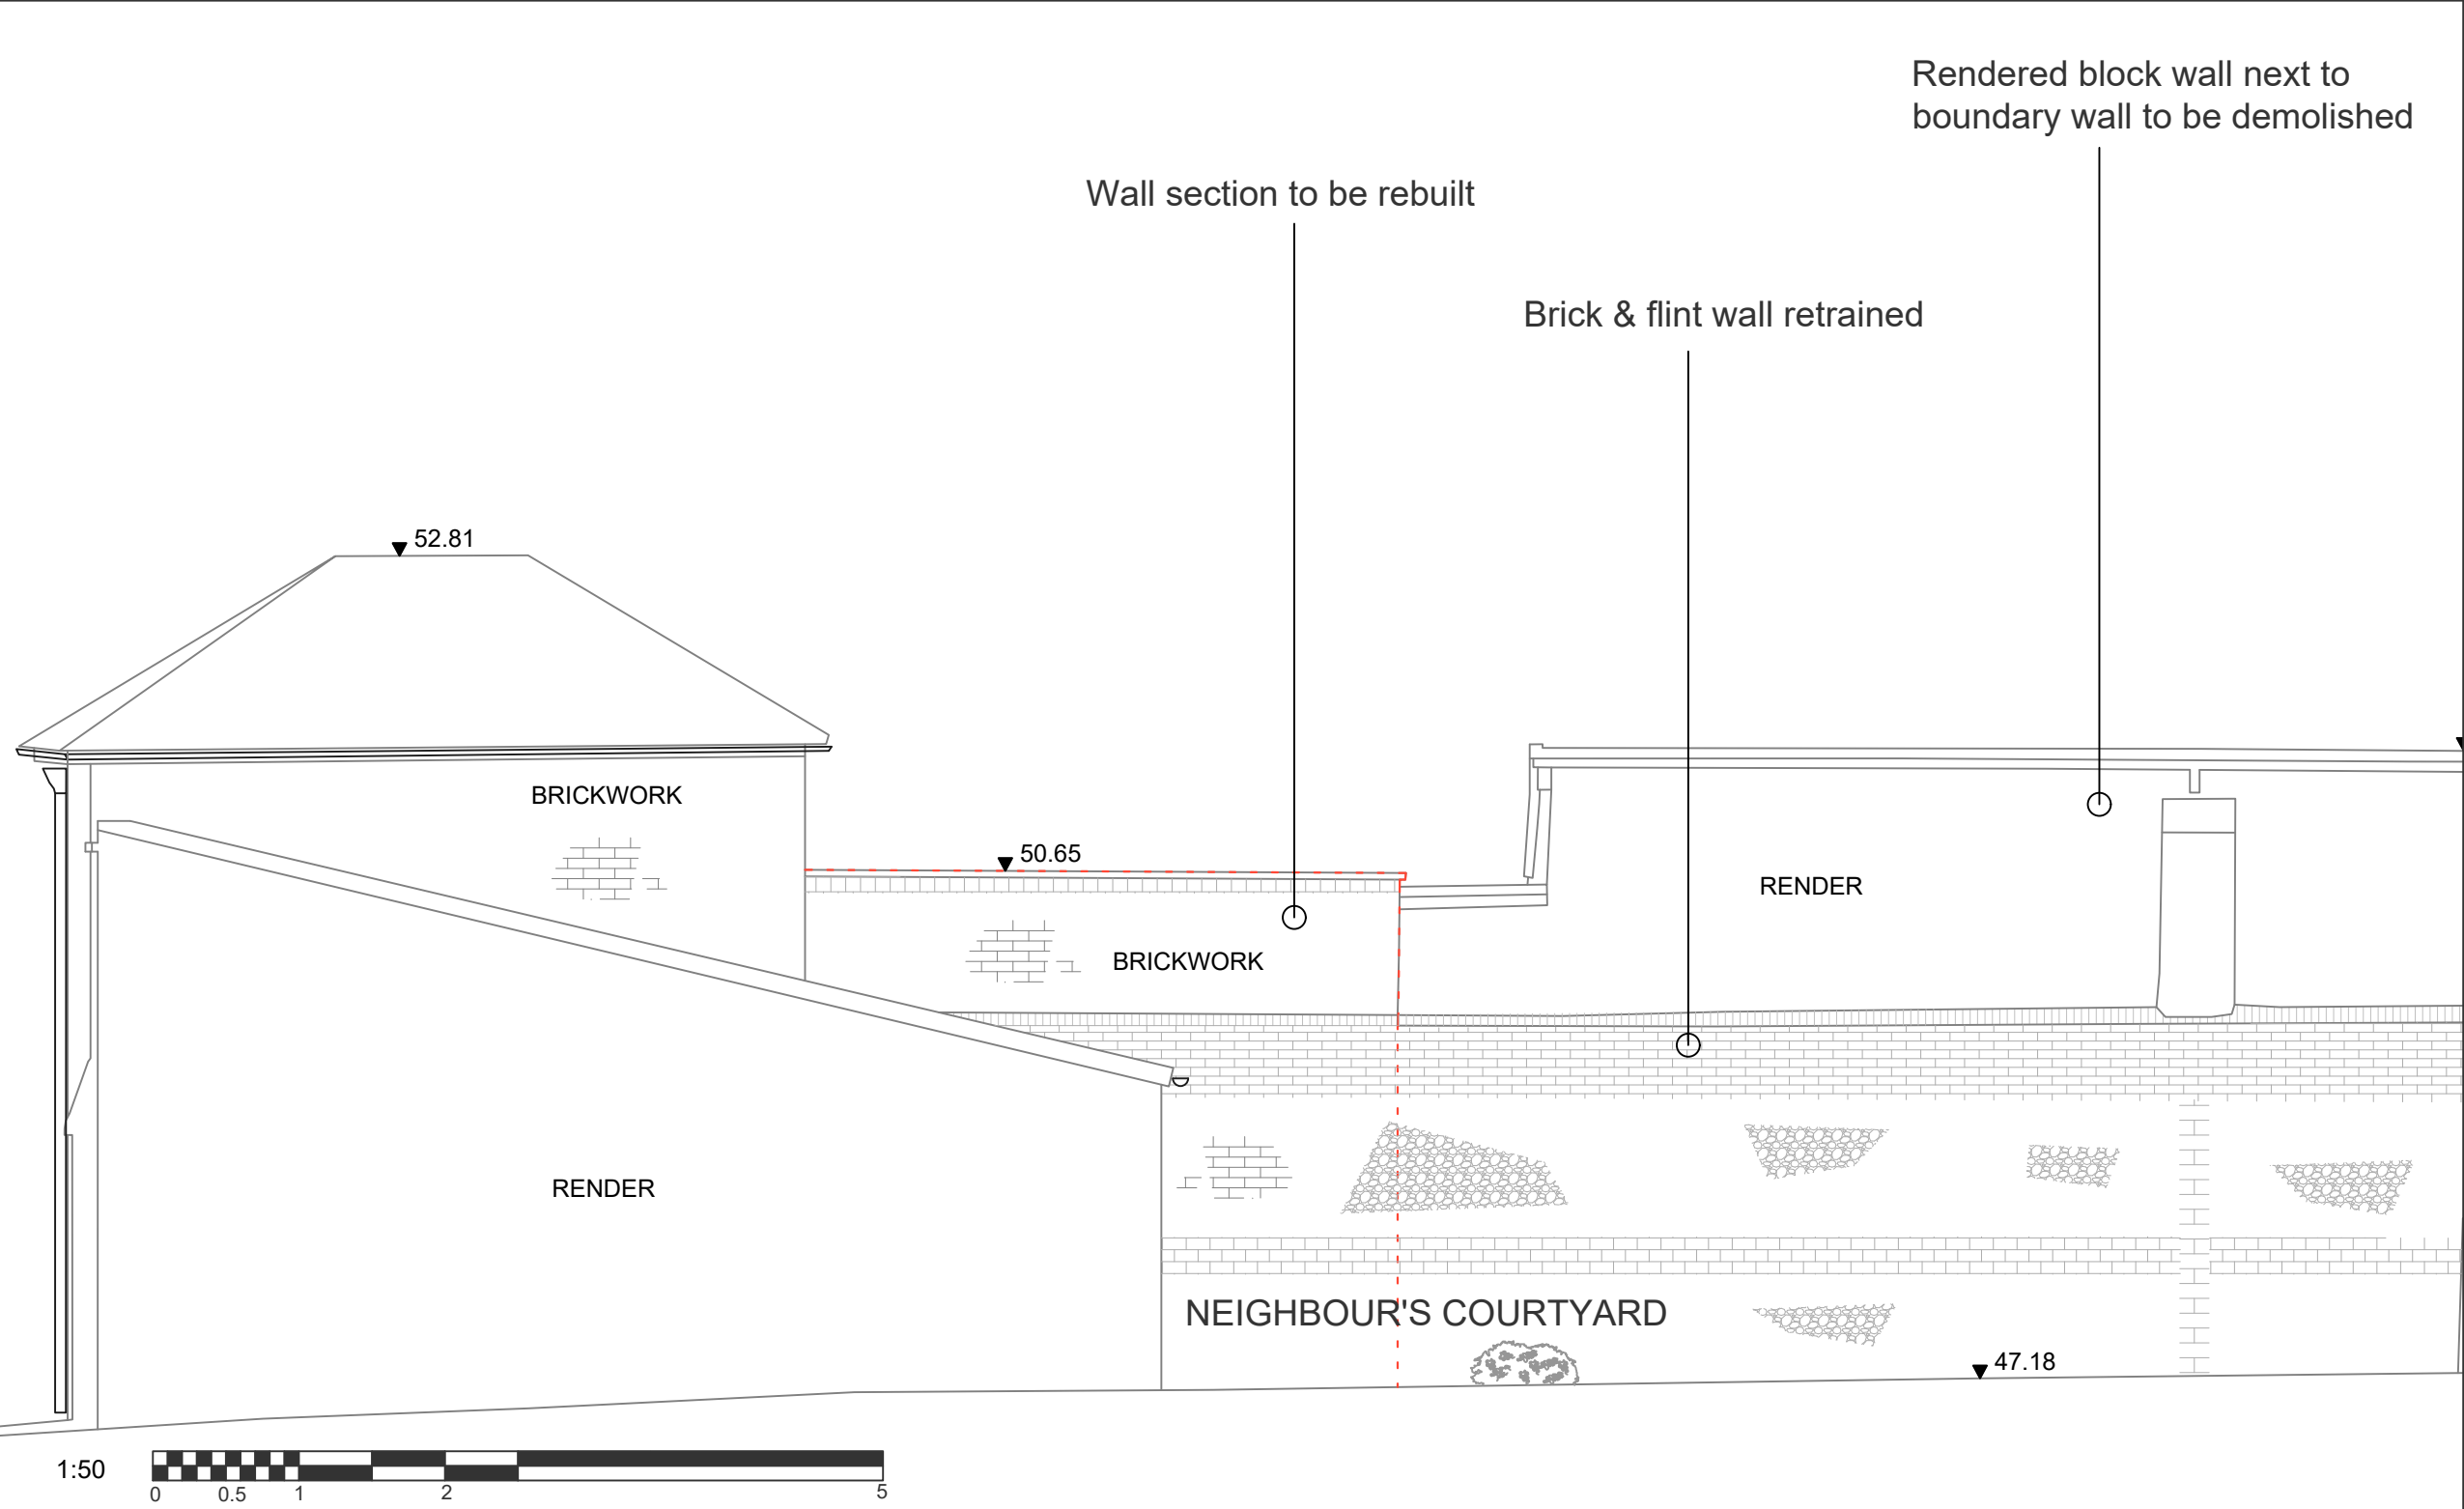

NOTES

DO NOT SCALE.
Drawing for planning purposes only.
All dimensions to be checked on site.

Revisions		
35 Rolleston Street, Salisbury, SP1 1ED		
Existing Boundary Wall North Elevation		
Scale: 1:50 @ A3	Drawn by: A.S.	Date: Dec. 2025
	Drawing Nr: 25990-02	Revision: -