


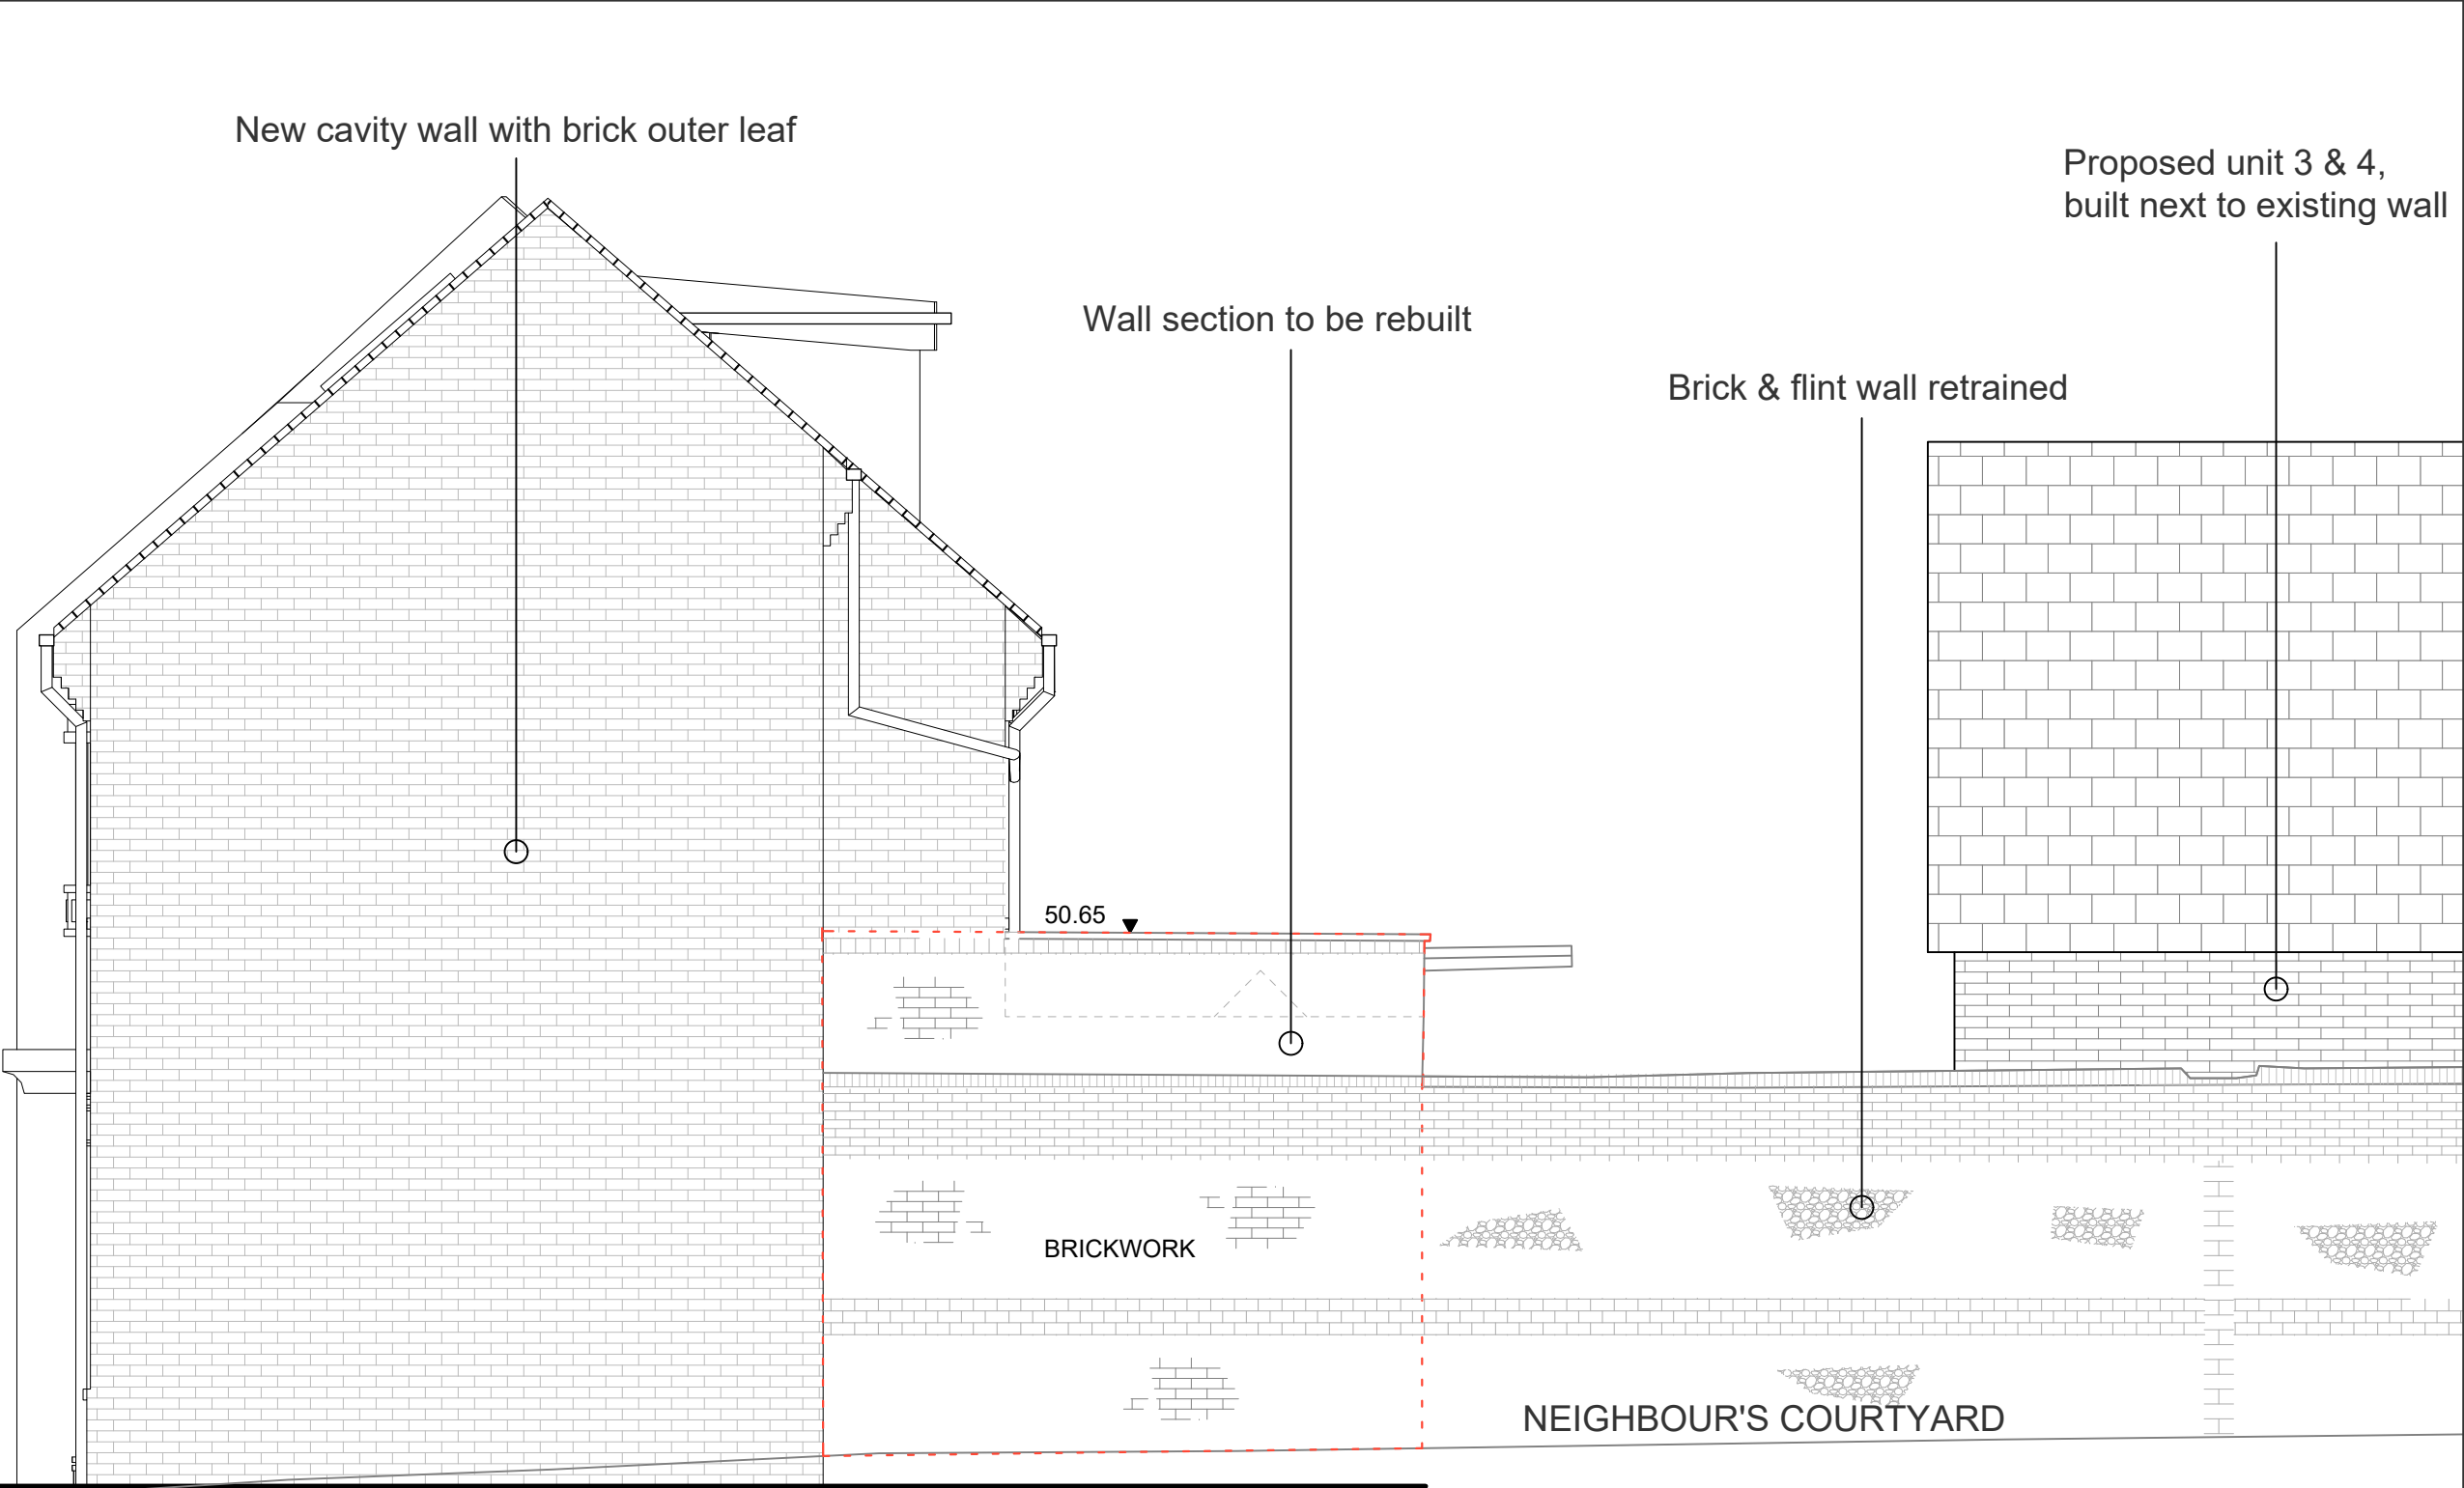

NOTES

DO NOT SCALE.
Drawing for planning purposes only.
All dimensions to be checked on site.



REV		AMENDMENT		BY	CHECK	DATE
Revisions						
35 Rollestone Street, Salisbury, SP1 1ED						
Proposed Boundary Wall North Elevation						
Scale: 1:50 @ A3		Drawn by: A.S.		Date: Dec. 2025		
		Drawing Nr: 25990-03		Revision: -		
H B A S		Historic Building Advisory Service				