


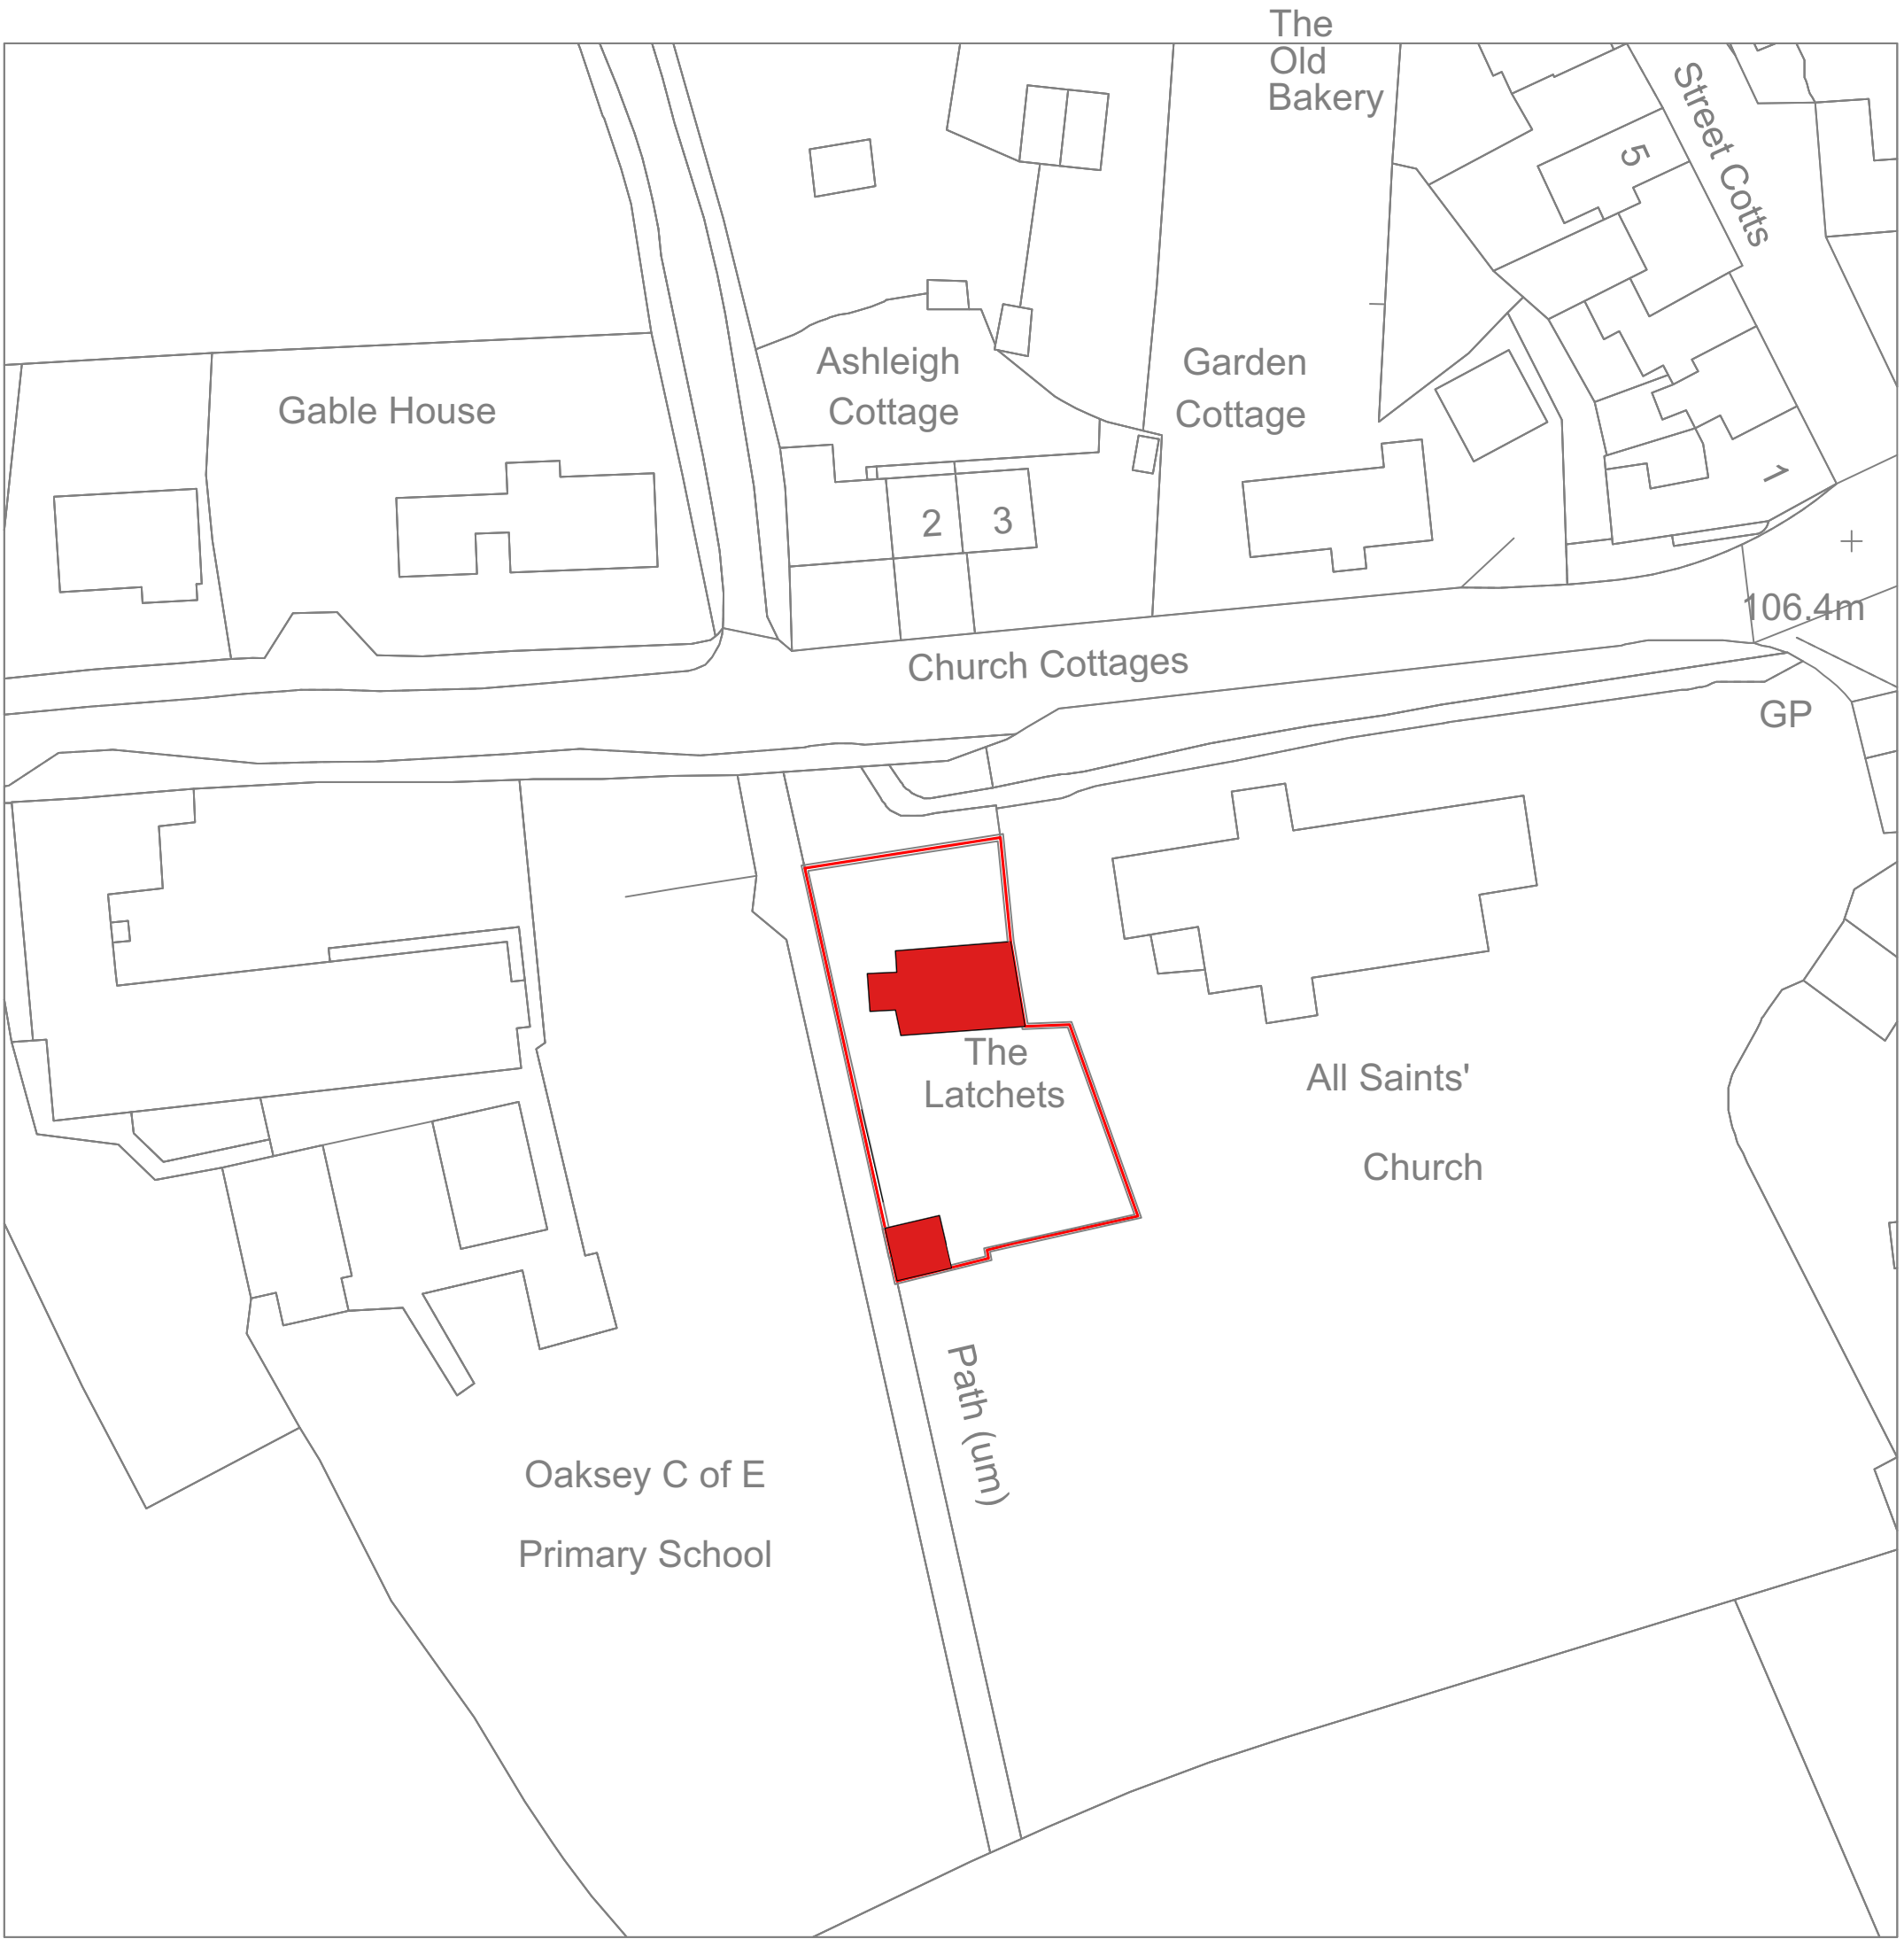

1 Proposed Site Plan
Scale: 1:500

Notes

1. DRAWINGS TO BE READ IN CONJUNCTION WITH FULL SET OF DRAWINGS, SCHEDULES, SPECIFICATIONS AND INFORMATION FROM STRUCTURAL ENGINEER & OTHER CONSULTANTS.
2. CONTRACTOR TO CHECK ALL DIMENSIONS ON SITE PRIOR TO PRODUCTION OF ANY SHOP DRAWINGS, FABRICATION AND COMMENCEMENT ON SITE.
3. CONTRACTOR TO REFER ALL DISCREPANCIES TO ARCHITECT.
4. TENDER DOCUMENTATION FOR COSTING PURPOSES ONLY. UNLESS MARKED 'FOR CONSTRUCTION' DRAWINGS ARE NOT TO BE USED FOR CONSTRUCTION. ATELIER OCHRE SHALL NOT BE RESPONSIBLE FOR ANY AMENDMENTS OR CHANGES TO THIS DRAWING MADE BY ANY OTHER ENTITY (INCLUDING BUT NOT LIMITED TO THE CLIENT, THE CONTRACTOR(S) OR OTHER CONSULTANTS).
5. CONTRACTOR DESIGN PORTIONS ARE: DRAINAGE, WATERPROOFING, TEMPORARY WORKS AND MEP SERVICES AND REPAIR WORKS. ALLOW FOR ACOUSTIC AND INSULATION LAGGING TO ALL DRAINAGE PIPES. ALLOW FOR ACOUSTIC PIPES ON PROPRIETARY FIXINGS.
6. WHERE EXISTING ROOFLIGHTS, SKIRTINGS, ARCHITRAVES, DOORS & WINDOWS ARE TO BE RETAINED, CONTRACTOR TO MAKE ALLOWANCE FOR PROTECTION AND STORING. PROVIDE ALLOWANCE FOR PROTECTION OF ALL OTHER EXISTING ELEMENTS TO BE RETAINED AND REFURBISHED DURING THE WORKS.
7. CONTRACTOR TO DOUBLE CHECK ALL PRODUCTS COMPATIBILITY AND CHECK FOR SIZES BEFORE PURSHASING
8. SCOPE OF WORKS TO BE IN CONTRACTOR'S PACKAGE UNLESS OTHERWISE STATED

PROJECT	
Latchets	
CLIENT	
Sheelagh, Gerard & Andy	
DRAWING TITLE	
PROPOSED SITE PLAN	
Drawing Number	
22010-701	
Scale	Date Created
1:500 @ A1	01.08.25
Revision	Revision Date
B	12.11.25
Drawn By	Checked By
ID	DF

Do not scale from drawing, all dimensions to be checked on site. Report omissions and discrepancies to the architect immediately