



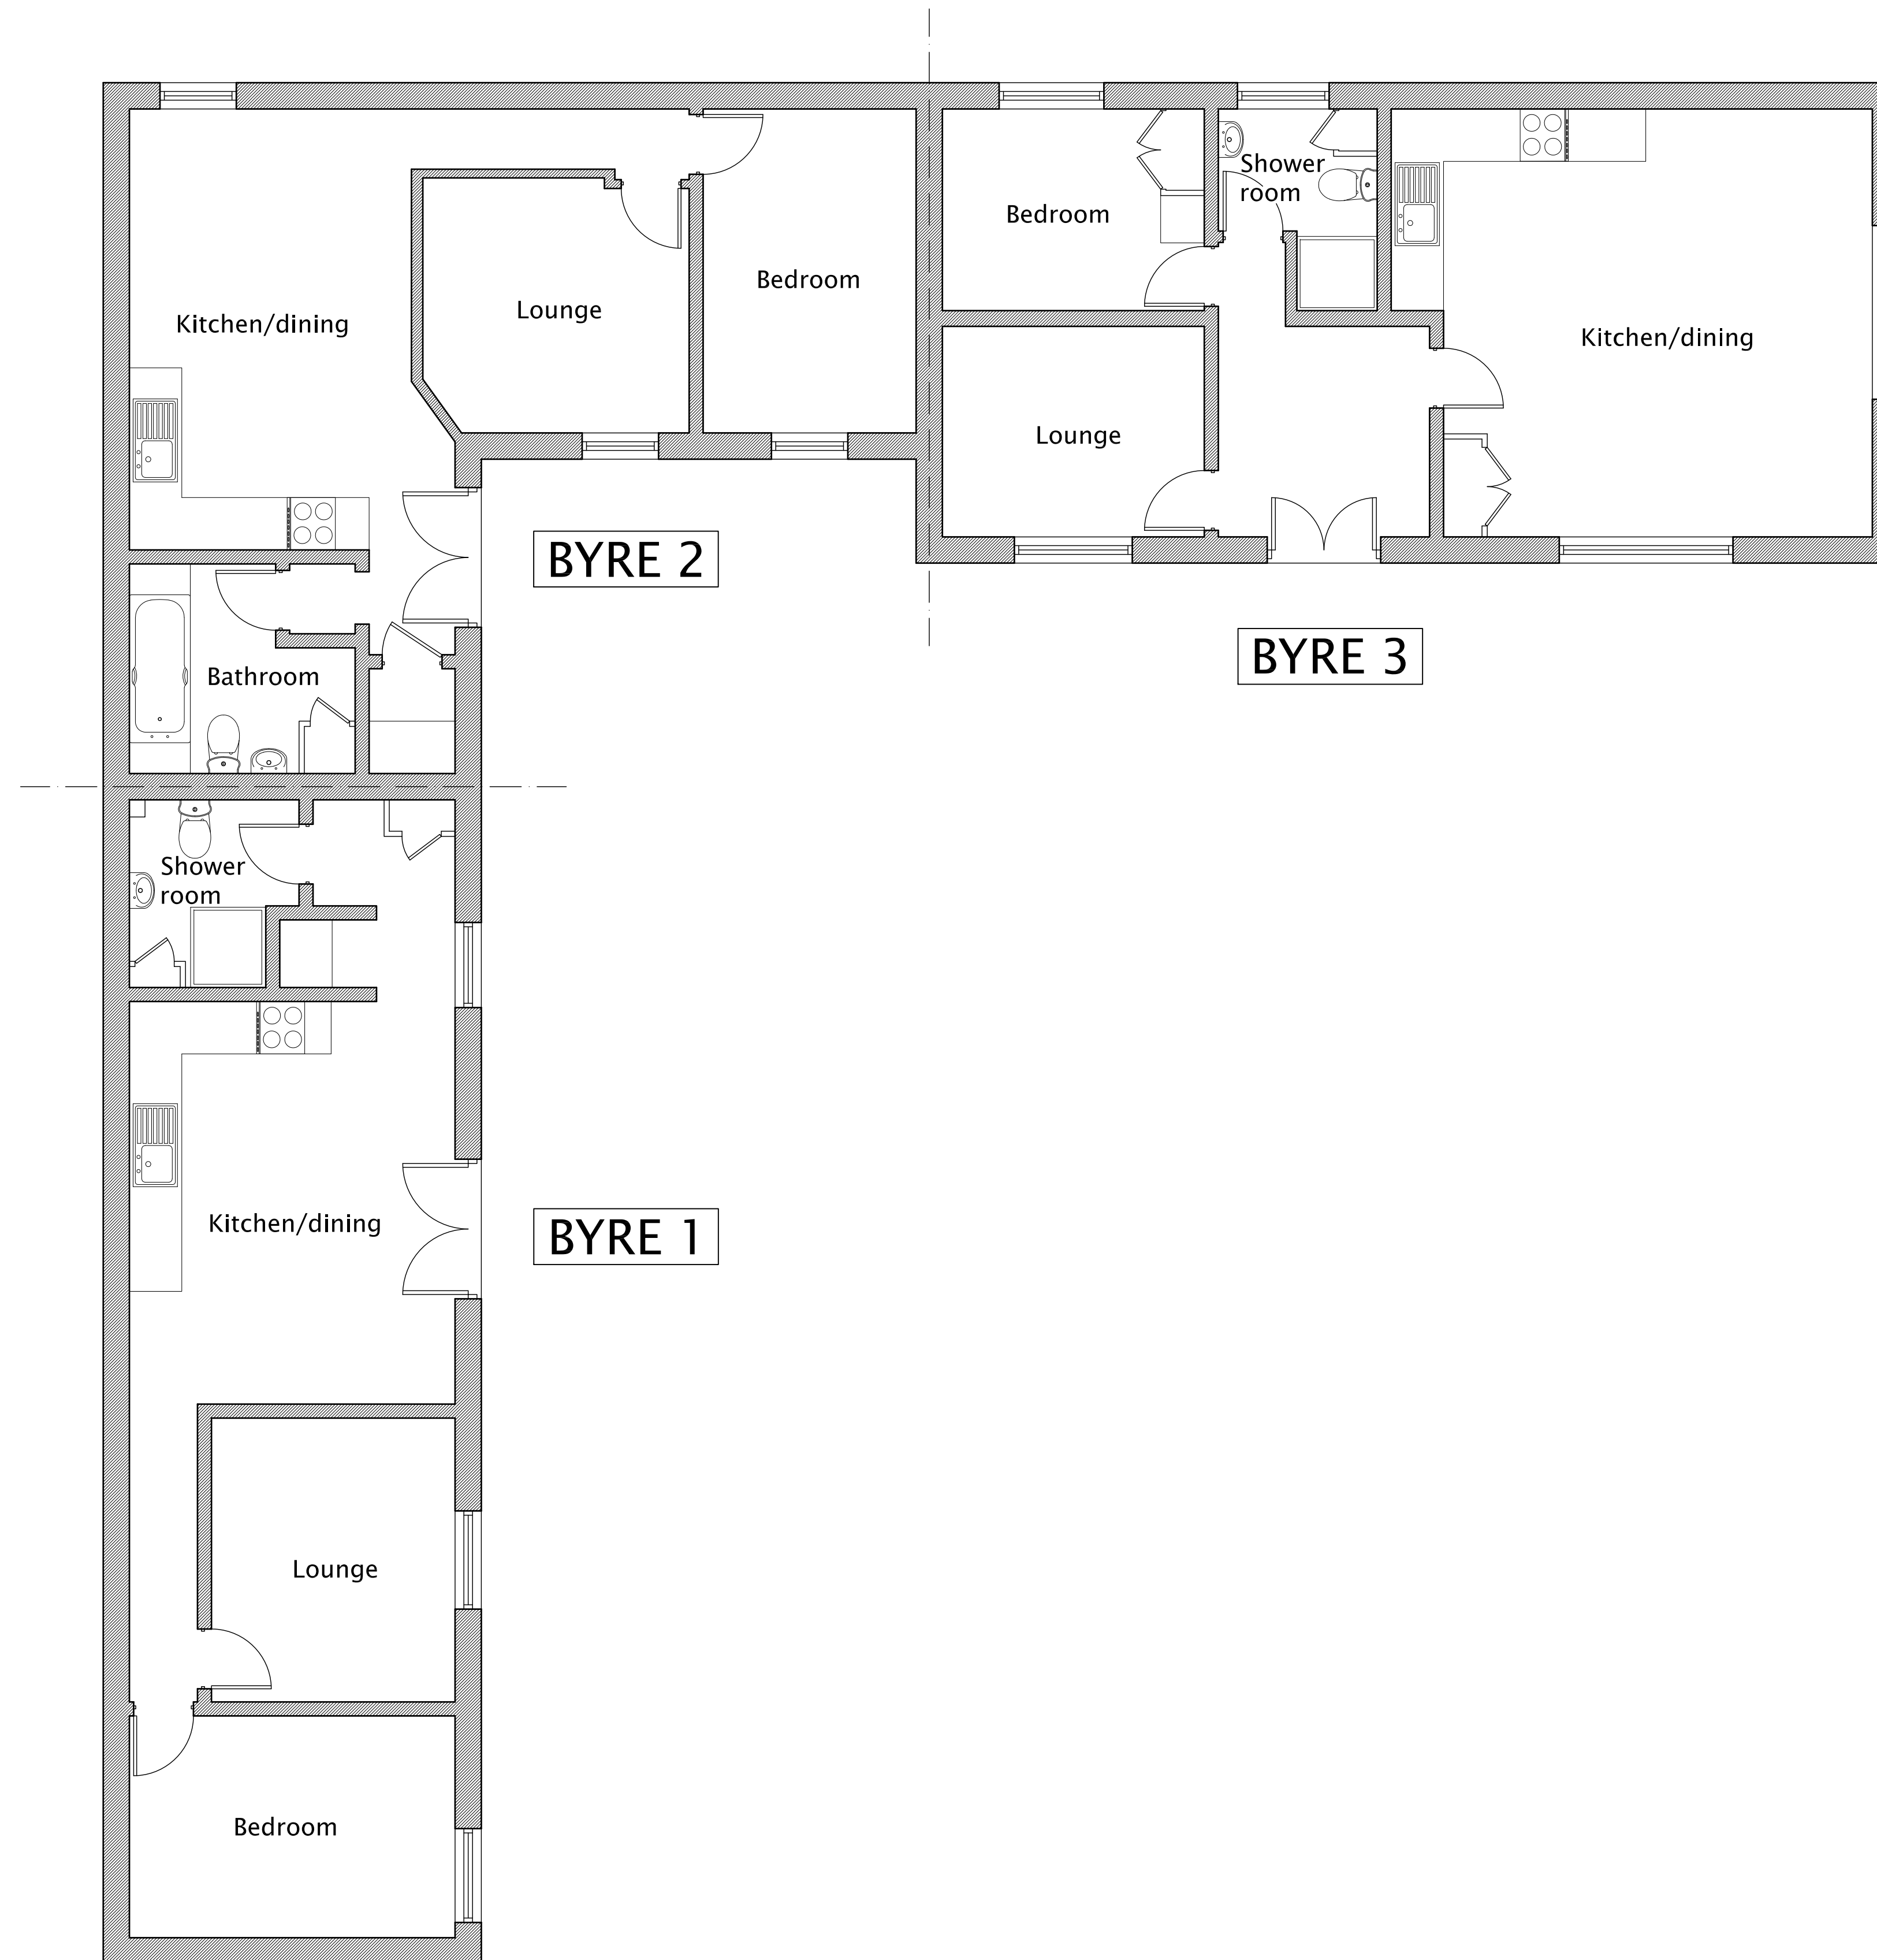

Ground floor
@ scale 1:50

 

design@r-key.tech

DRAWING NUMBER
24 - 1035/001 A

SCALE
1:50 @ A1

DRAWN BY
R.SMITH

DATE
DEC 2025

PROJECT
Units 1-3 The Byres, Westbrook Farm, 84 Westbrook, Bromham, Chippenham, SN15 2EE.

DRAWING TITLE
EXISTING FLOOR PLANS