




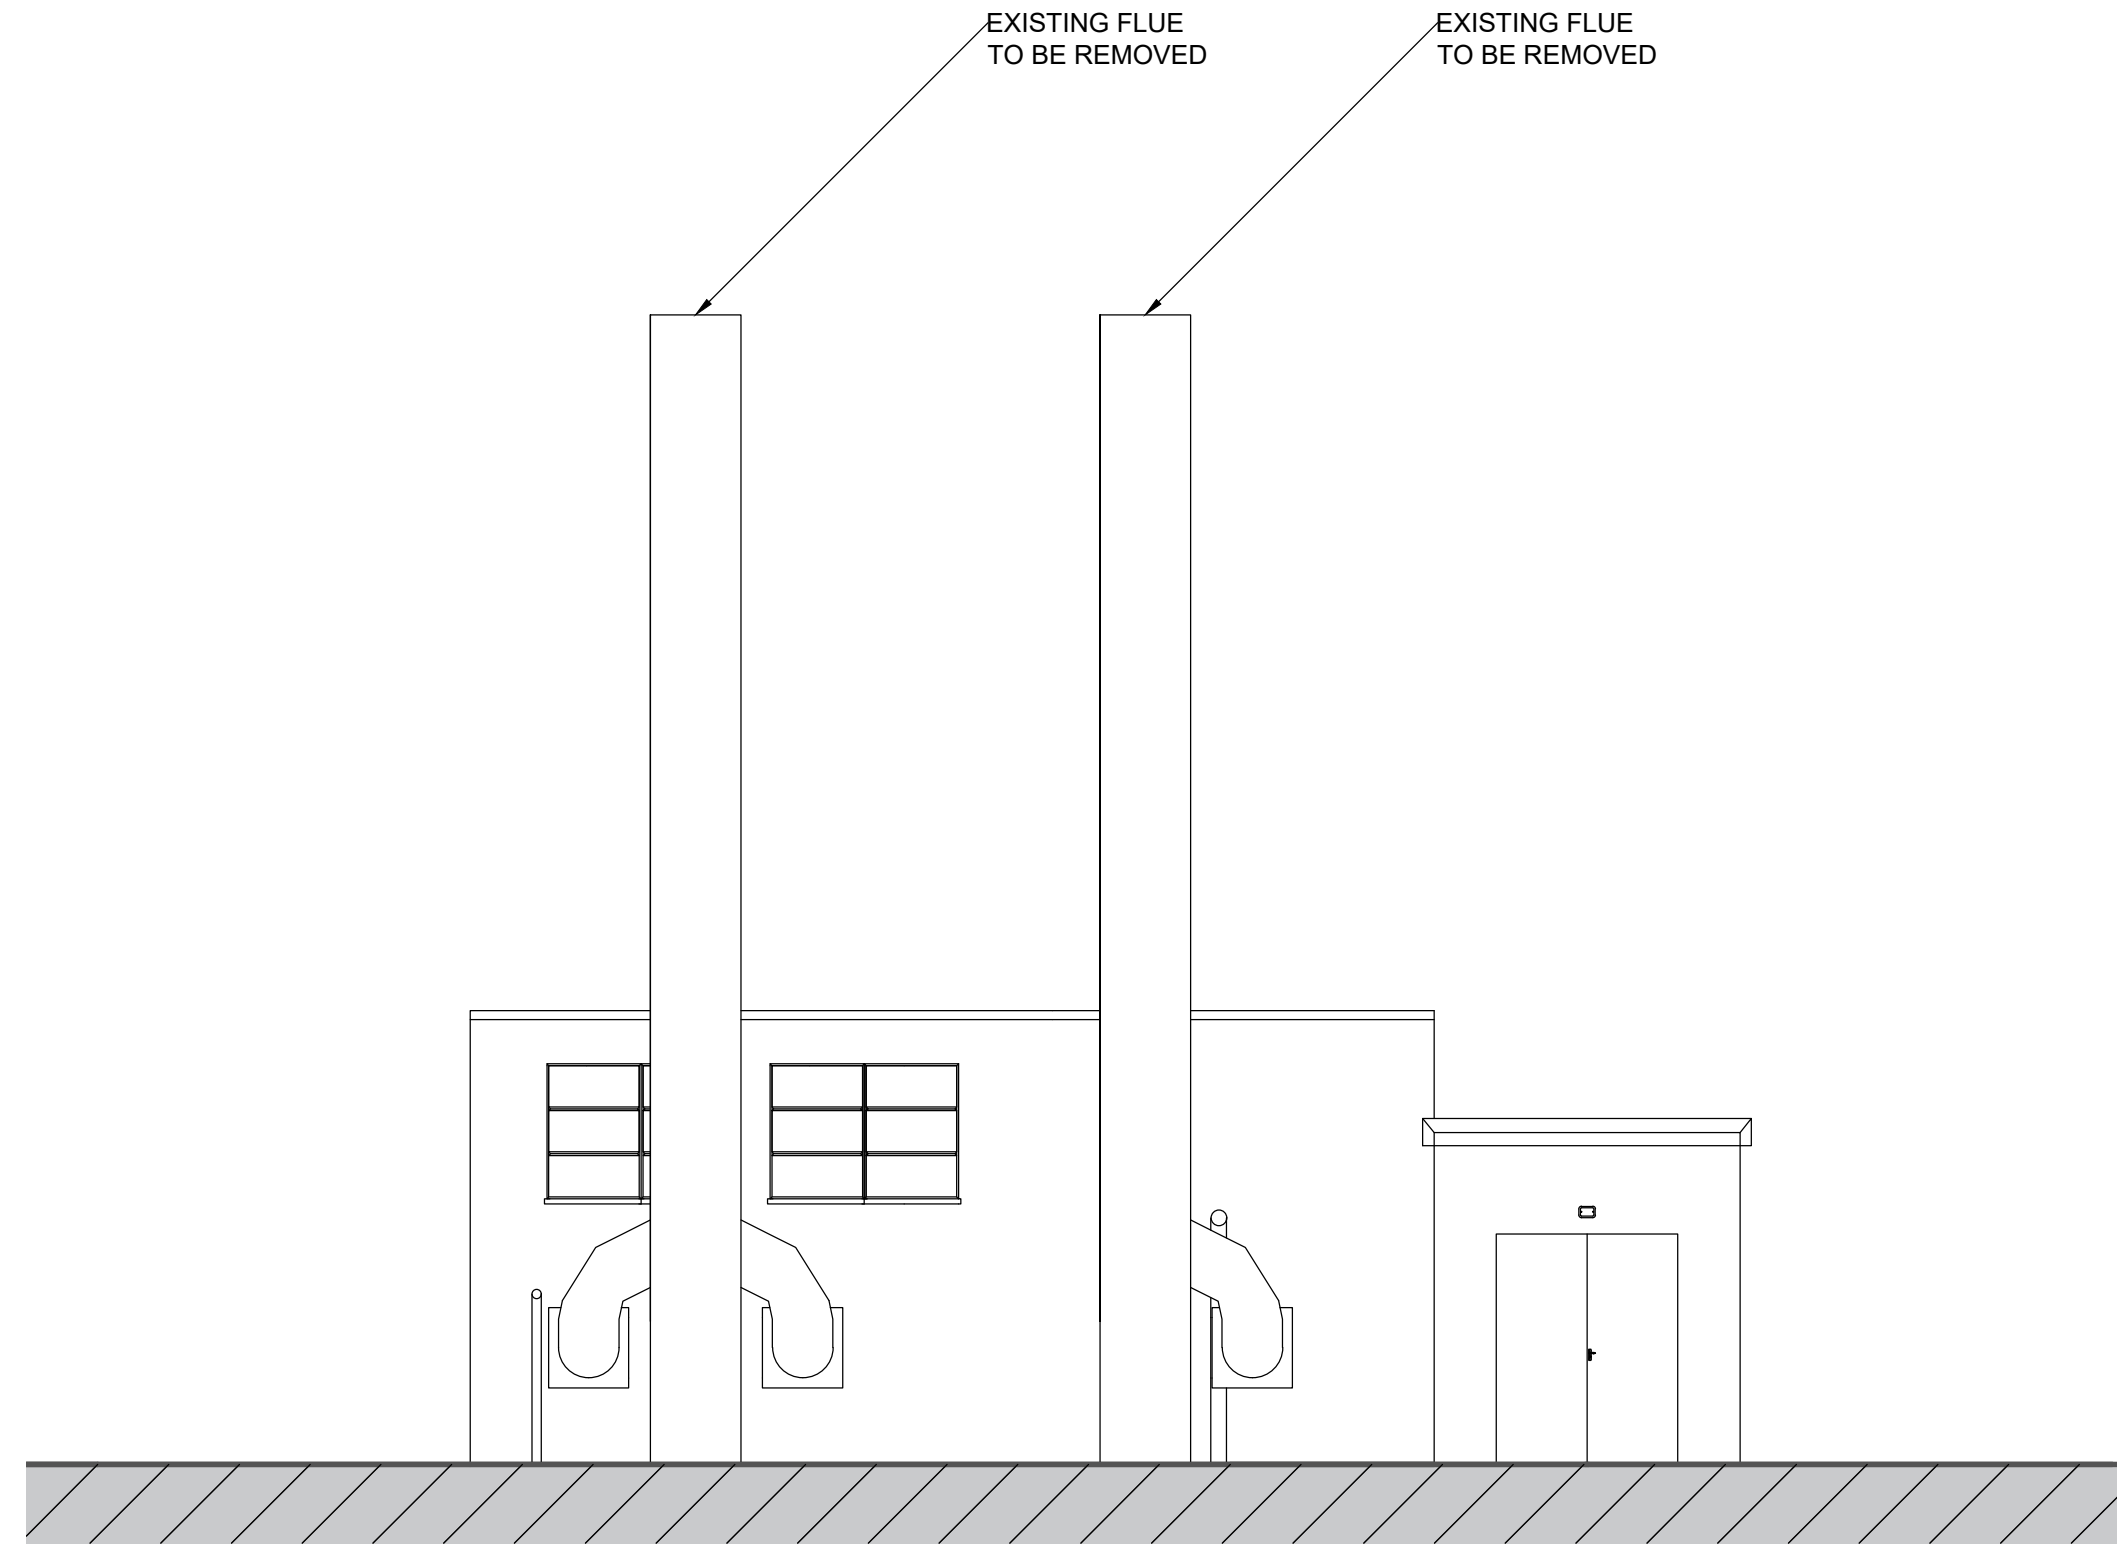


① EXISTING SOUTH ELEVATION

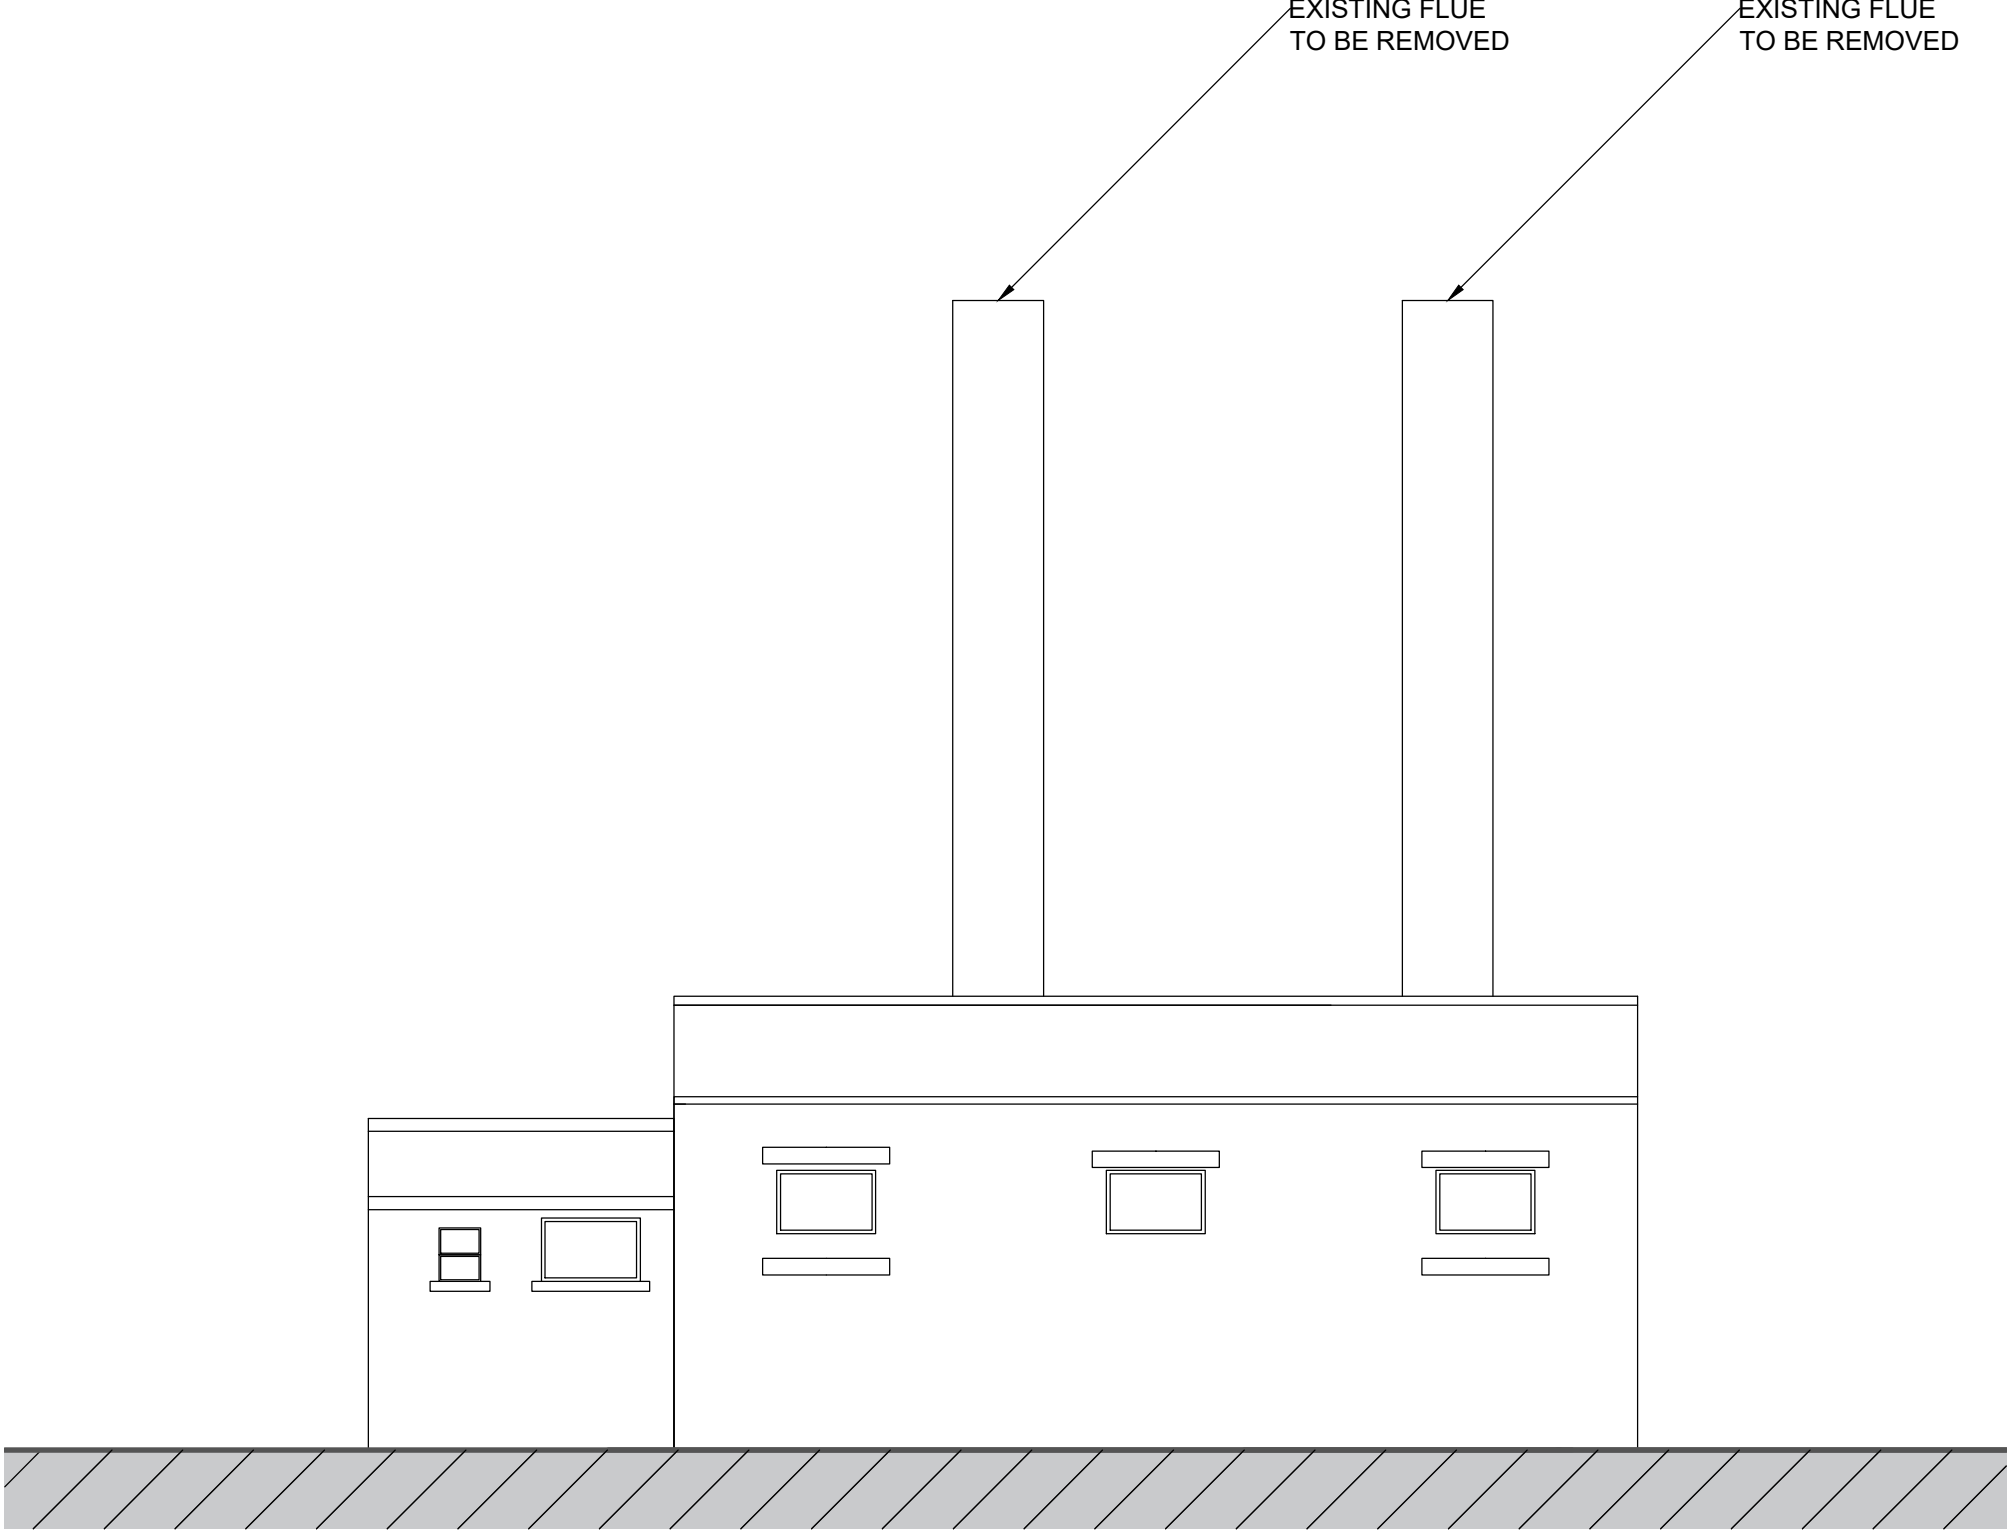

② EXISTING NORTH ELEVATION

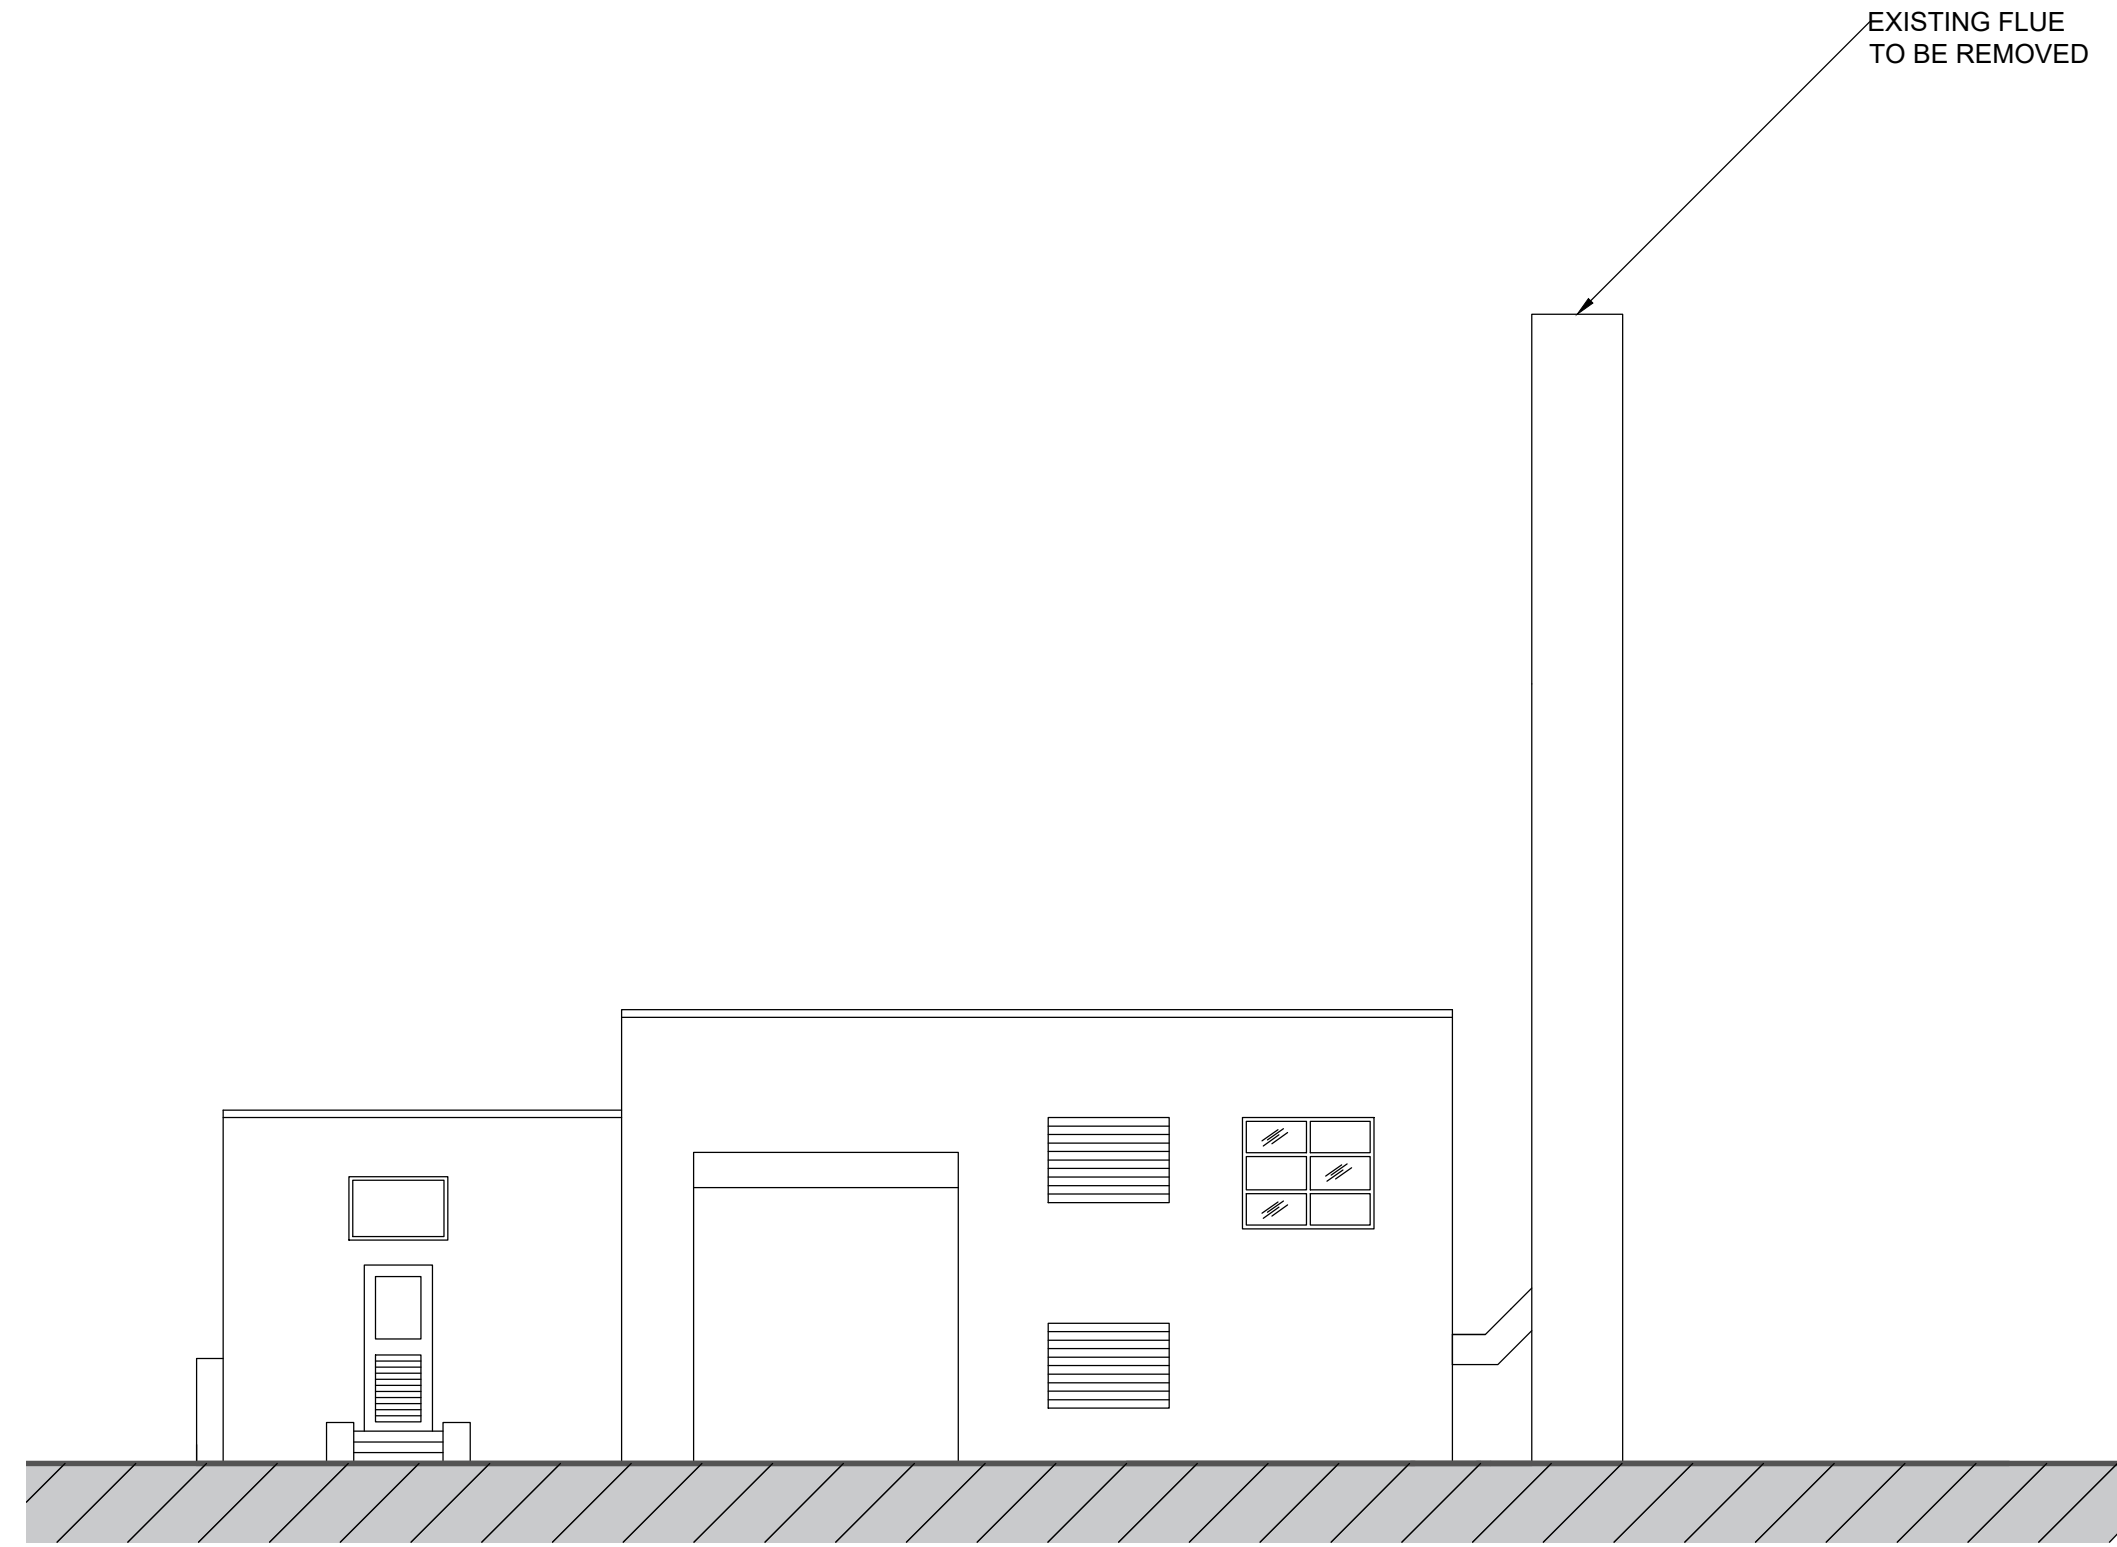

③ EXISTING EAST ELEVATION

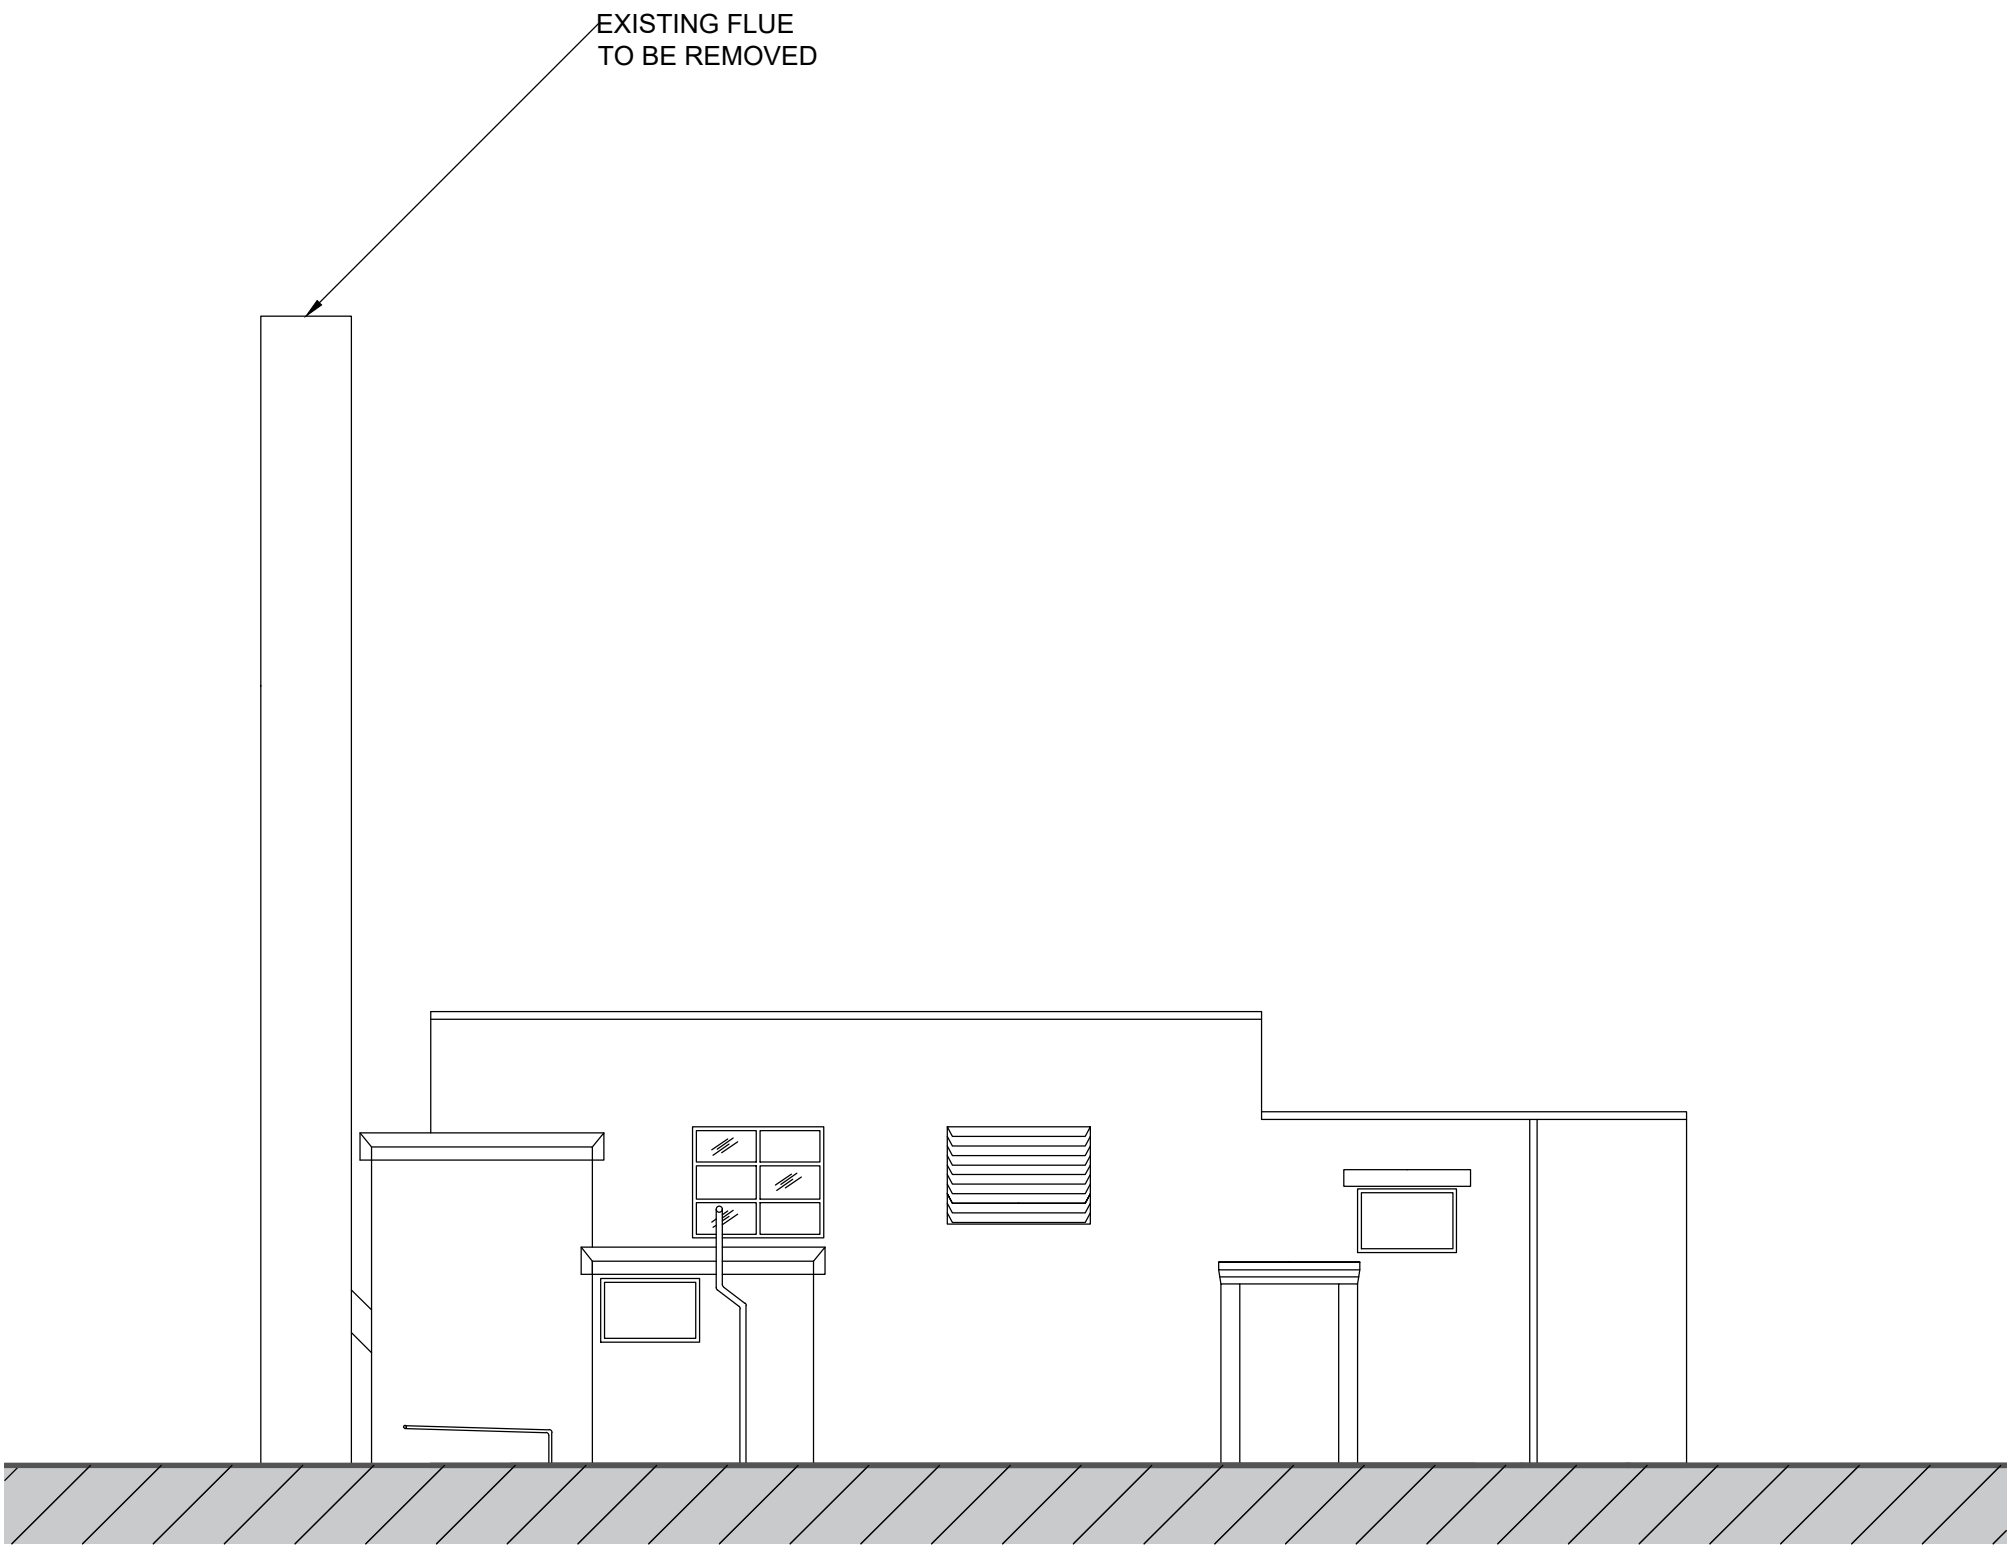

④ EXISTING WEST ELEVATION


GENERAL NOTES:
THIS DRAWING MUST NOT BE REPRODUCED IN PART OR WHOLE OR USED FOR THE EXECUTION OF WORKS WITHOUT THEIR PERMISSION.
ALL DIMENSIONS TO BE CHECKED ON SITE PRIOR TO COMMENCEMENT OF ANY CONSTRUCTION WORKS.
NO DEVIATION FROM THIS DRAWING WILL BE PERMITTED WITHOUT THE EXPRESS CONSENT OF PROJECT MANAGER
ALL WORKS ARE TO COMPLY WITH THE CURRENT EDITION OF THE BUILDING REGULATIONS AND BRITISH STANDARDS.
IT IS THE CONTRACTORS RESPONSIBILITY TO CHECK ALL DIMENSIONS AND QUANTITIES ON SITE PRIOR SUBMITTING HIS TENDER FOR THE WORKS.

CONSTRUCTION DESIGN AND MANAGEMENT (CDM) REGULATIONS 2015, RISK ASSESSMENT:

BUILDING REGULATIONS
TO BUILDING REGULATION AND BRITISH STANDARD, REQUIREMENTS IN ALL RESPECTS.
TO FIRE OFFICER REQUIREMENTS IN ALL RESPECTS.
THE BUILDING CONTRACTOR MUST INCLUDE FOR ALL WORKS REQUIRED BY THE M&E CONTRACTORS.

HEALTH & SAFETY
REFER TO DESIGNERS RISK ASSESSMENT AND PCI DOCUMENTATION.

STATUS:	ISSUE FOR APPROVAL
STAGE:	RIBA 3

 

A01	ISSUE FOR APPROVAL	OM	26/11/25	JC	
REV	DESCRIPTION	BY	DATE	BY	

PROJECT DETAILS

CLIENT:
VIVO

PROJECT:
LYNEHAM B79 BOILERS

DRAWN BY: OM DATE: 10/11/25 CHECKED: JC

SCALE(S): 1:100 @ A1

DRAWING TITLE:
EXISTING B79 FLUE ELEVATIONS

PROJECT No:	ORIGINATOR:	SYSTEM	LEVEL
300550	360DS	XX	XX
DRAWING TYPE: DR	DEPARTMENT: M	DRAWING No: 0301	SUITABILITY: S4
			REVISION: A01

Three Sixty
Design Solutions

Johnson 1871 Ltd.
1/A Three Sixty Design Solutions
King Edward Court
King Edward Road
Warrington
Warrington

Head Office:
Three Sixty Design Solutions
Hills House, Alport Road
Chorley
West Sussex
PO30 7HG

Tel: 0800 020622
Email: info@threesixtyds.com
Website: www.threesixtyds.com

ISO 9001 ISO 14001 ISO 27001 ISO 45001

DEFINE. DESIGN. DELIVER.