



SOUTH WEST ELEVATION

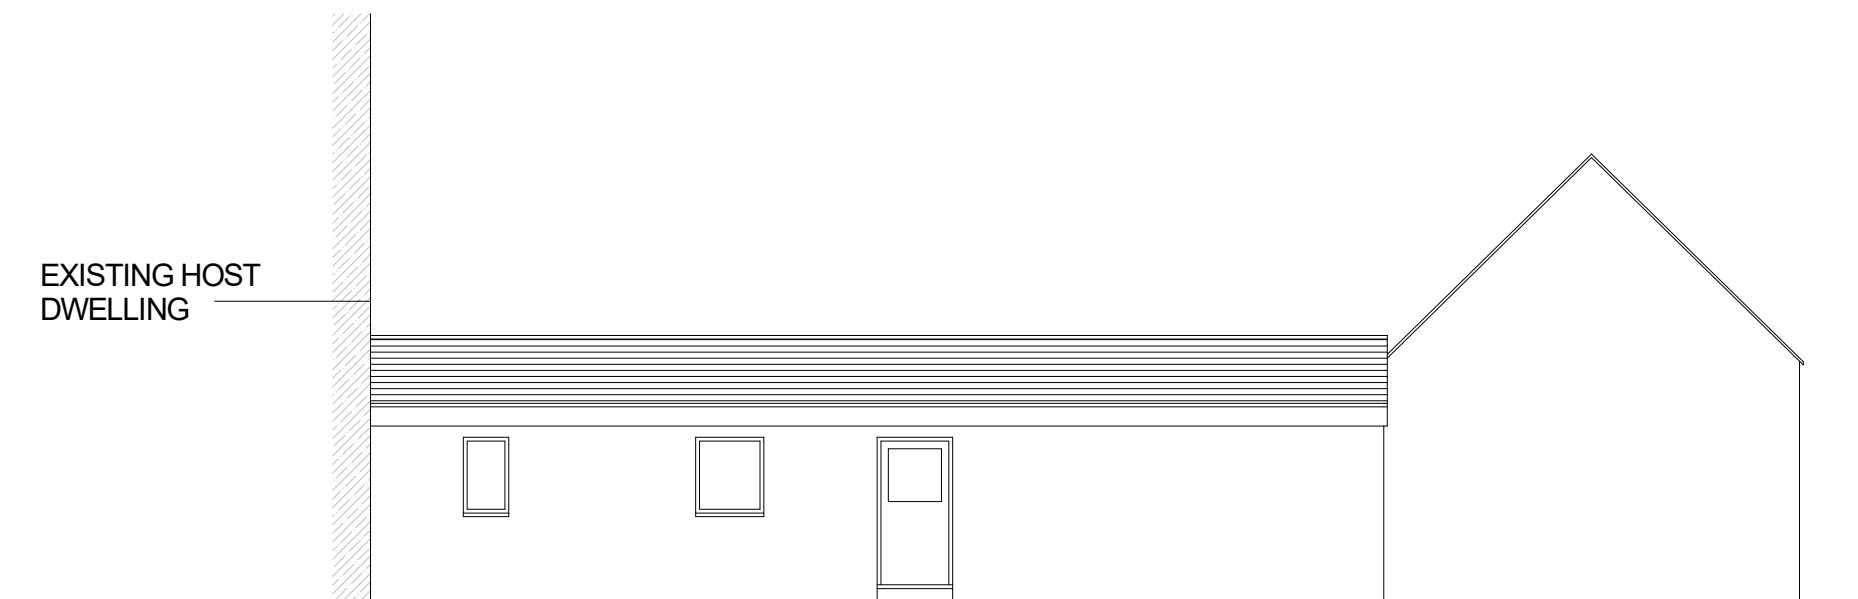



SOUTH EAST ELEVATION



NORTH WEST ELEVATION

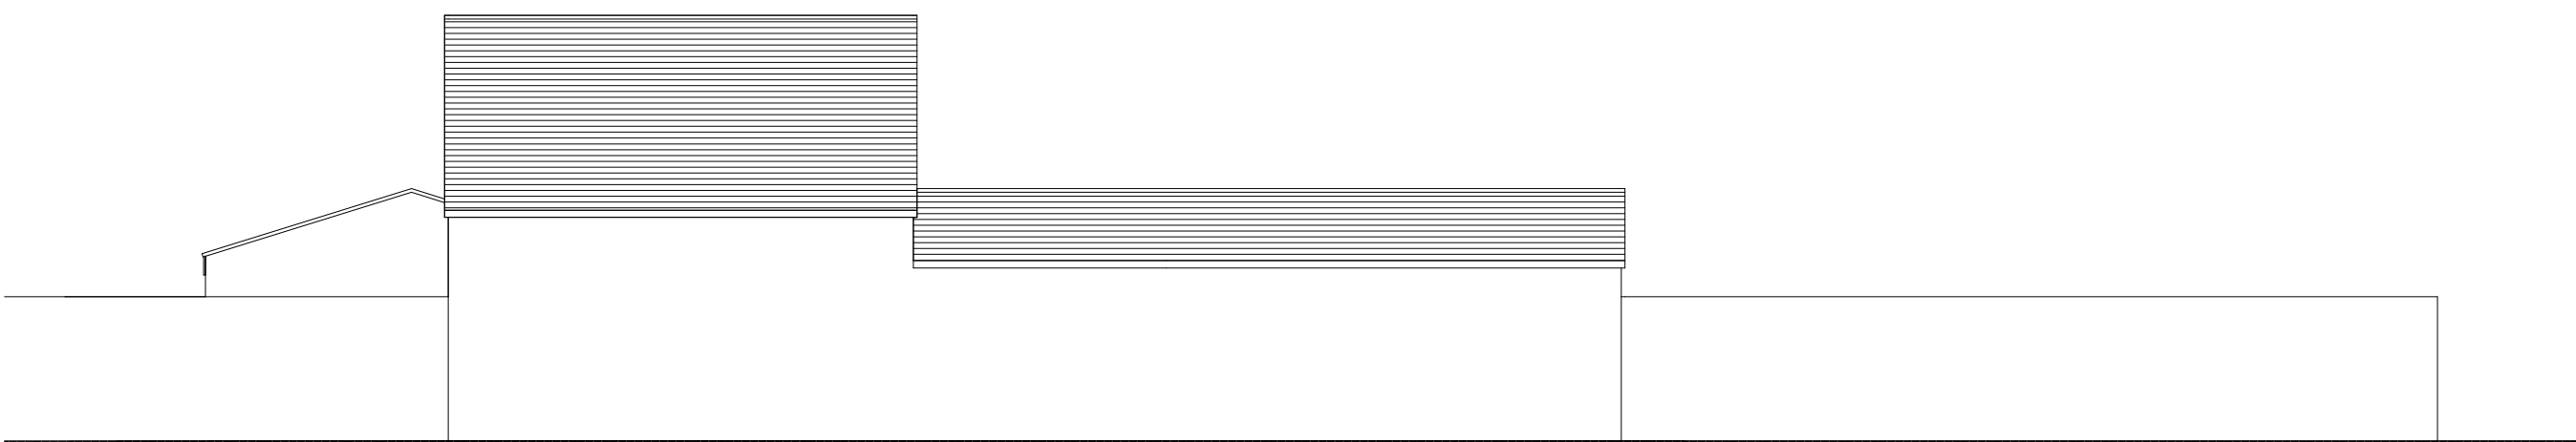

NORTH EAST ELEVATION

 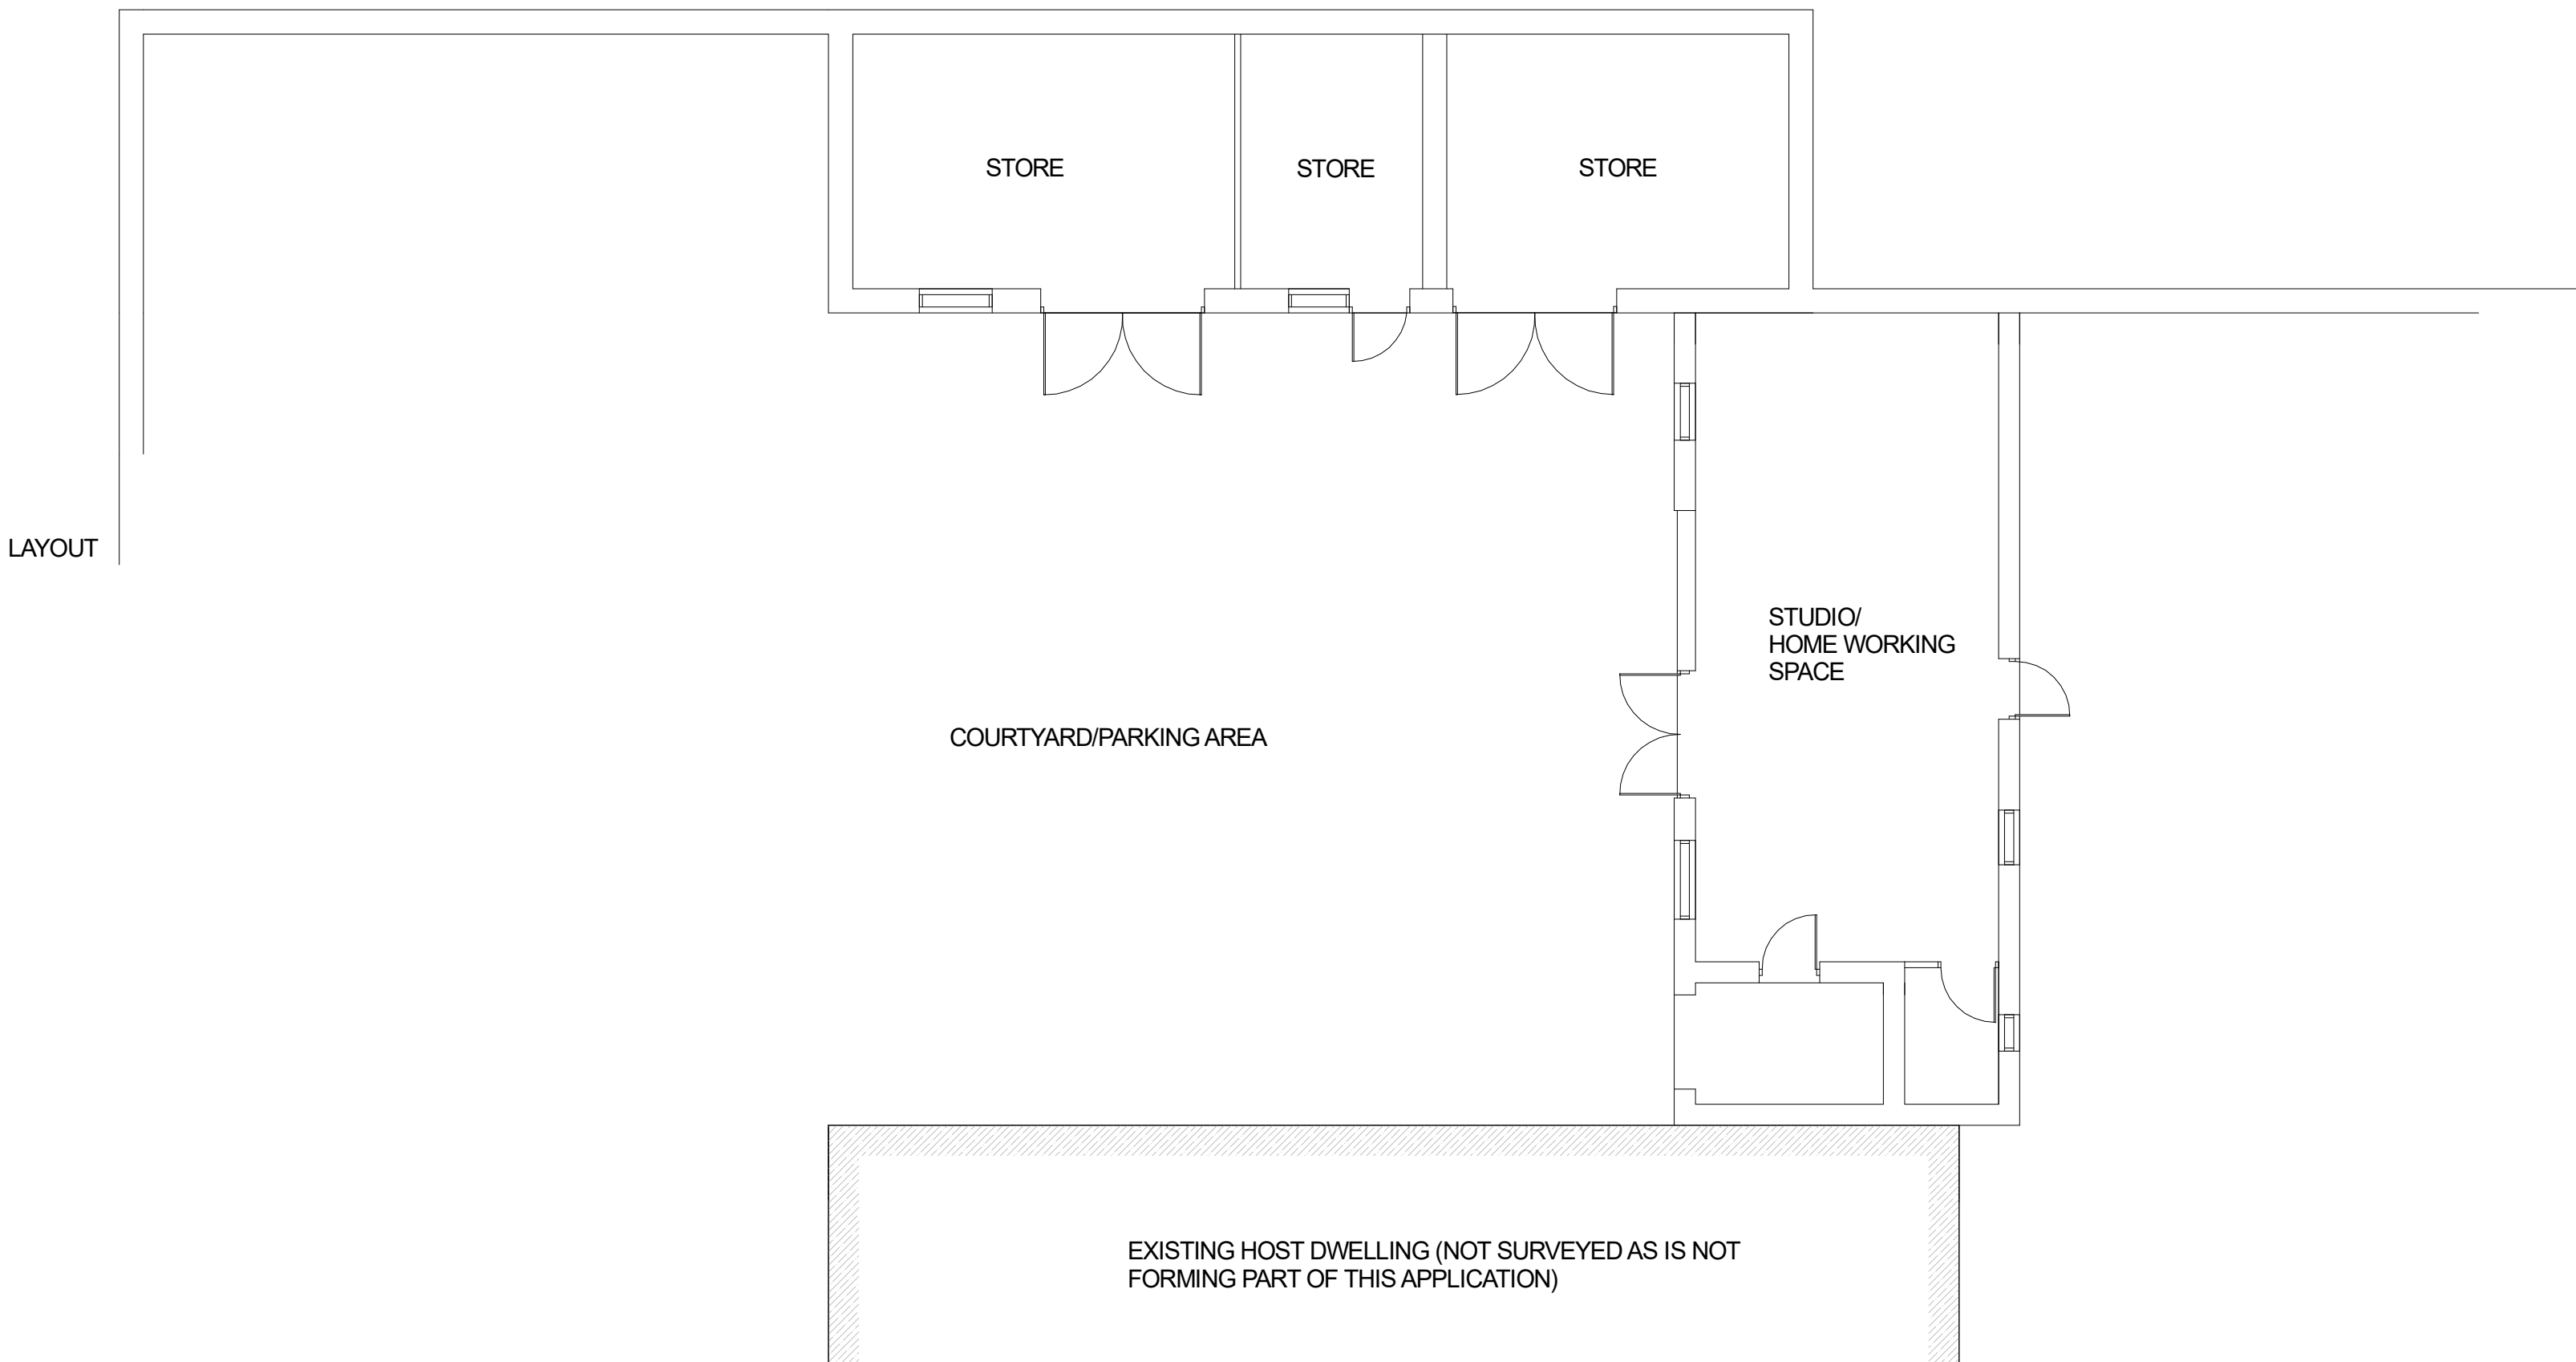

Willis & Co. Chartered Town Planners 30 The Causeway, Chippenham, Wiltshire, SN15 3DB. Telephone: 01246 444975 Facsimile: 01246 655556 Email: Willisplan@aol.com			
Client;	Erica Marsh, Swallows Rest, Little Somerford, Chippenham, Wiltshire.		
Title;	Elevations and layout as existing.		
Scale;	1:100 @ A1	Date;	December 2025
		Drawing no;	EM-JH-01
This drawing is copyright and may not be reproduced, in whole or part, without the express consent of Willis & Co. Reproduced from the Chippenham Survey map with the permission of the Controller of the Registry's Stationery Office Licence Number AL 9361 00001			