






PLAN
Scale 1:100

 


NORTH ELEVATION
Scale 1:100

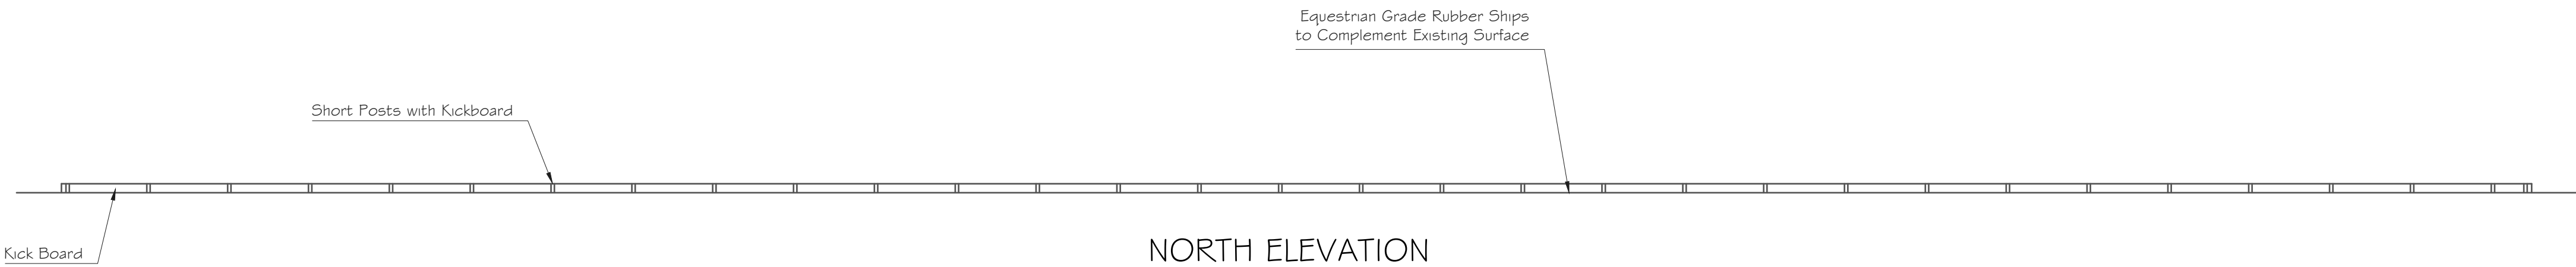


SOUTH ELEVATION
Scale 1:100

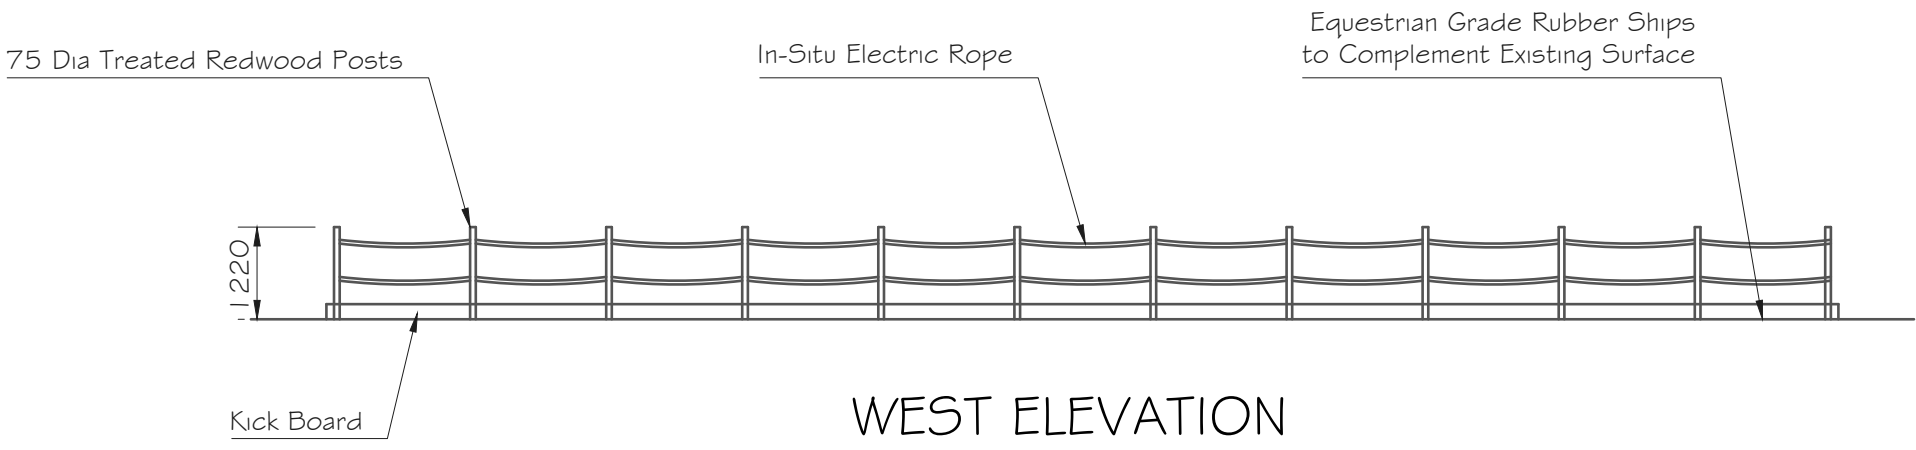

WEST ELEVATION
Scale 1:100

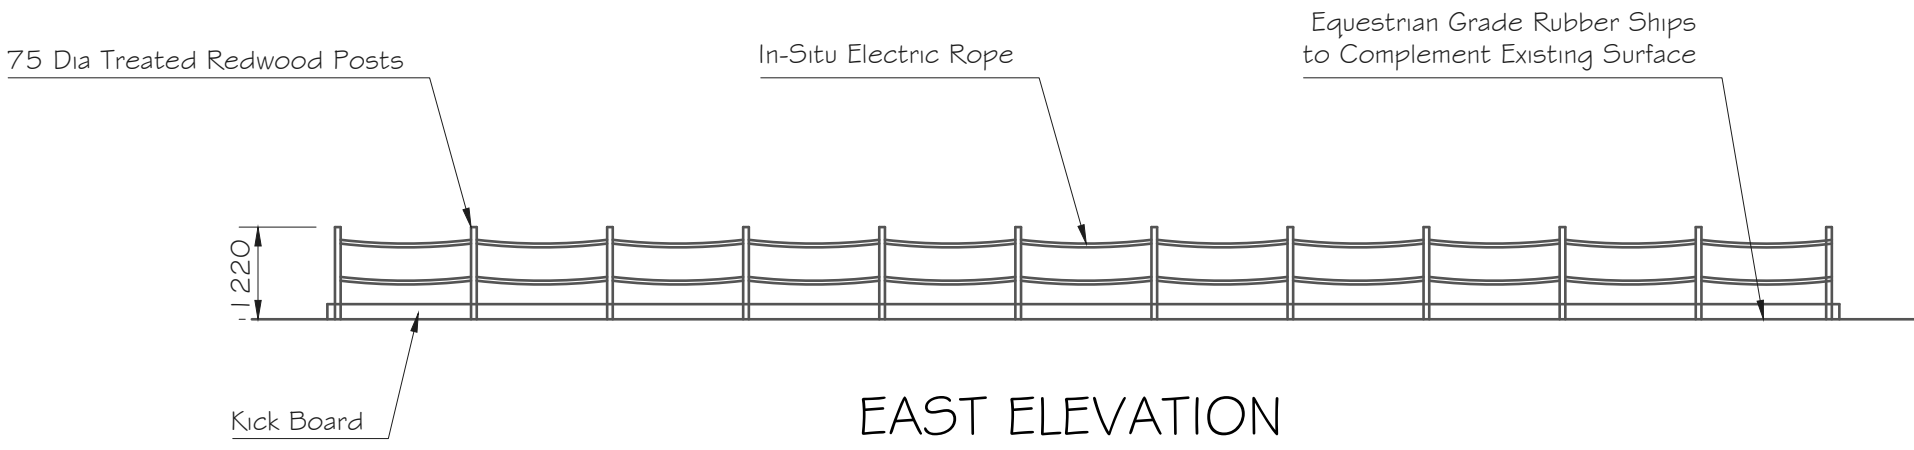

EAST ELEVATION
Scale 1:100

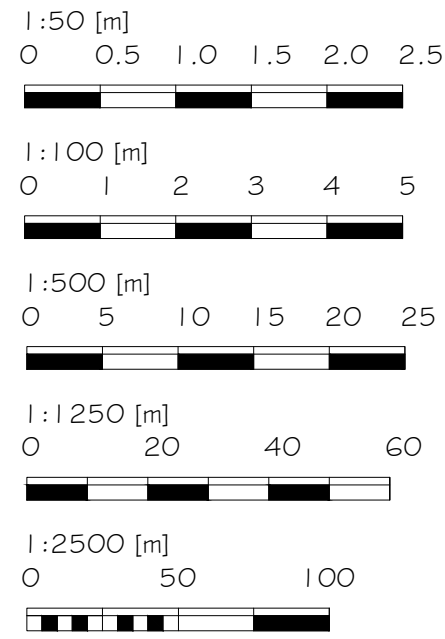

Alex Dawson
www.addraughting.co.uk
alex@addraughting.co.uk
01672 511412
07791 341698



59 Barrow Close
Marlborough
Wiltshire
SN8 2BE

Client	MR FRICKER
Job Title	MENAGE AT: MARKET LAVINGTON

Drawing Title	ELEVATIONS AND PLANS
---------------	----------------------

Scale	A5 SHOWN	
Date	18/12/2025	Drawn AD
Drawing No.	1602-01	Rev -