


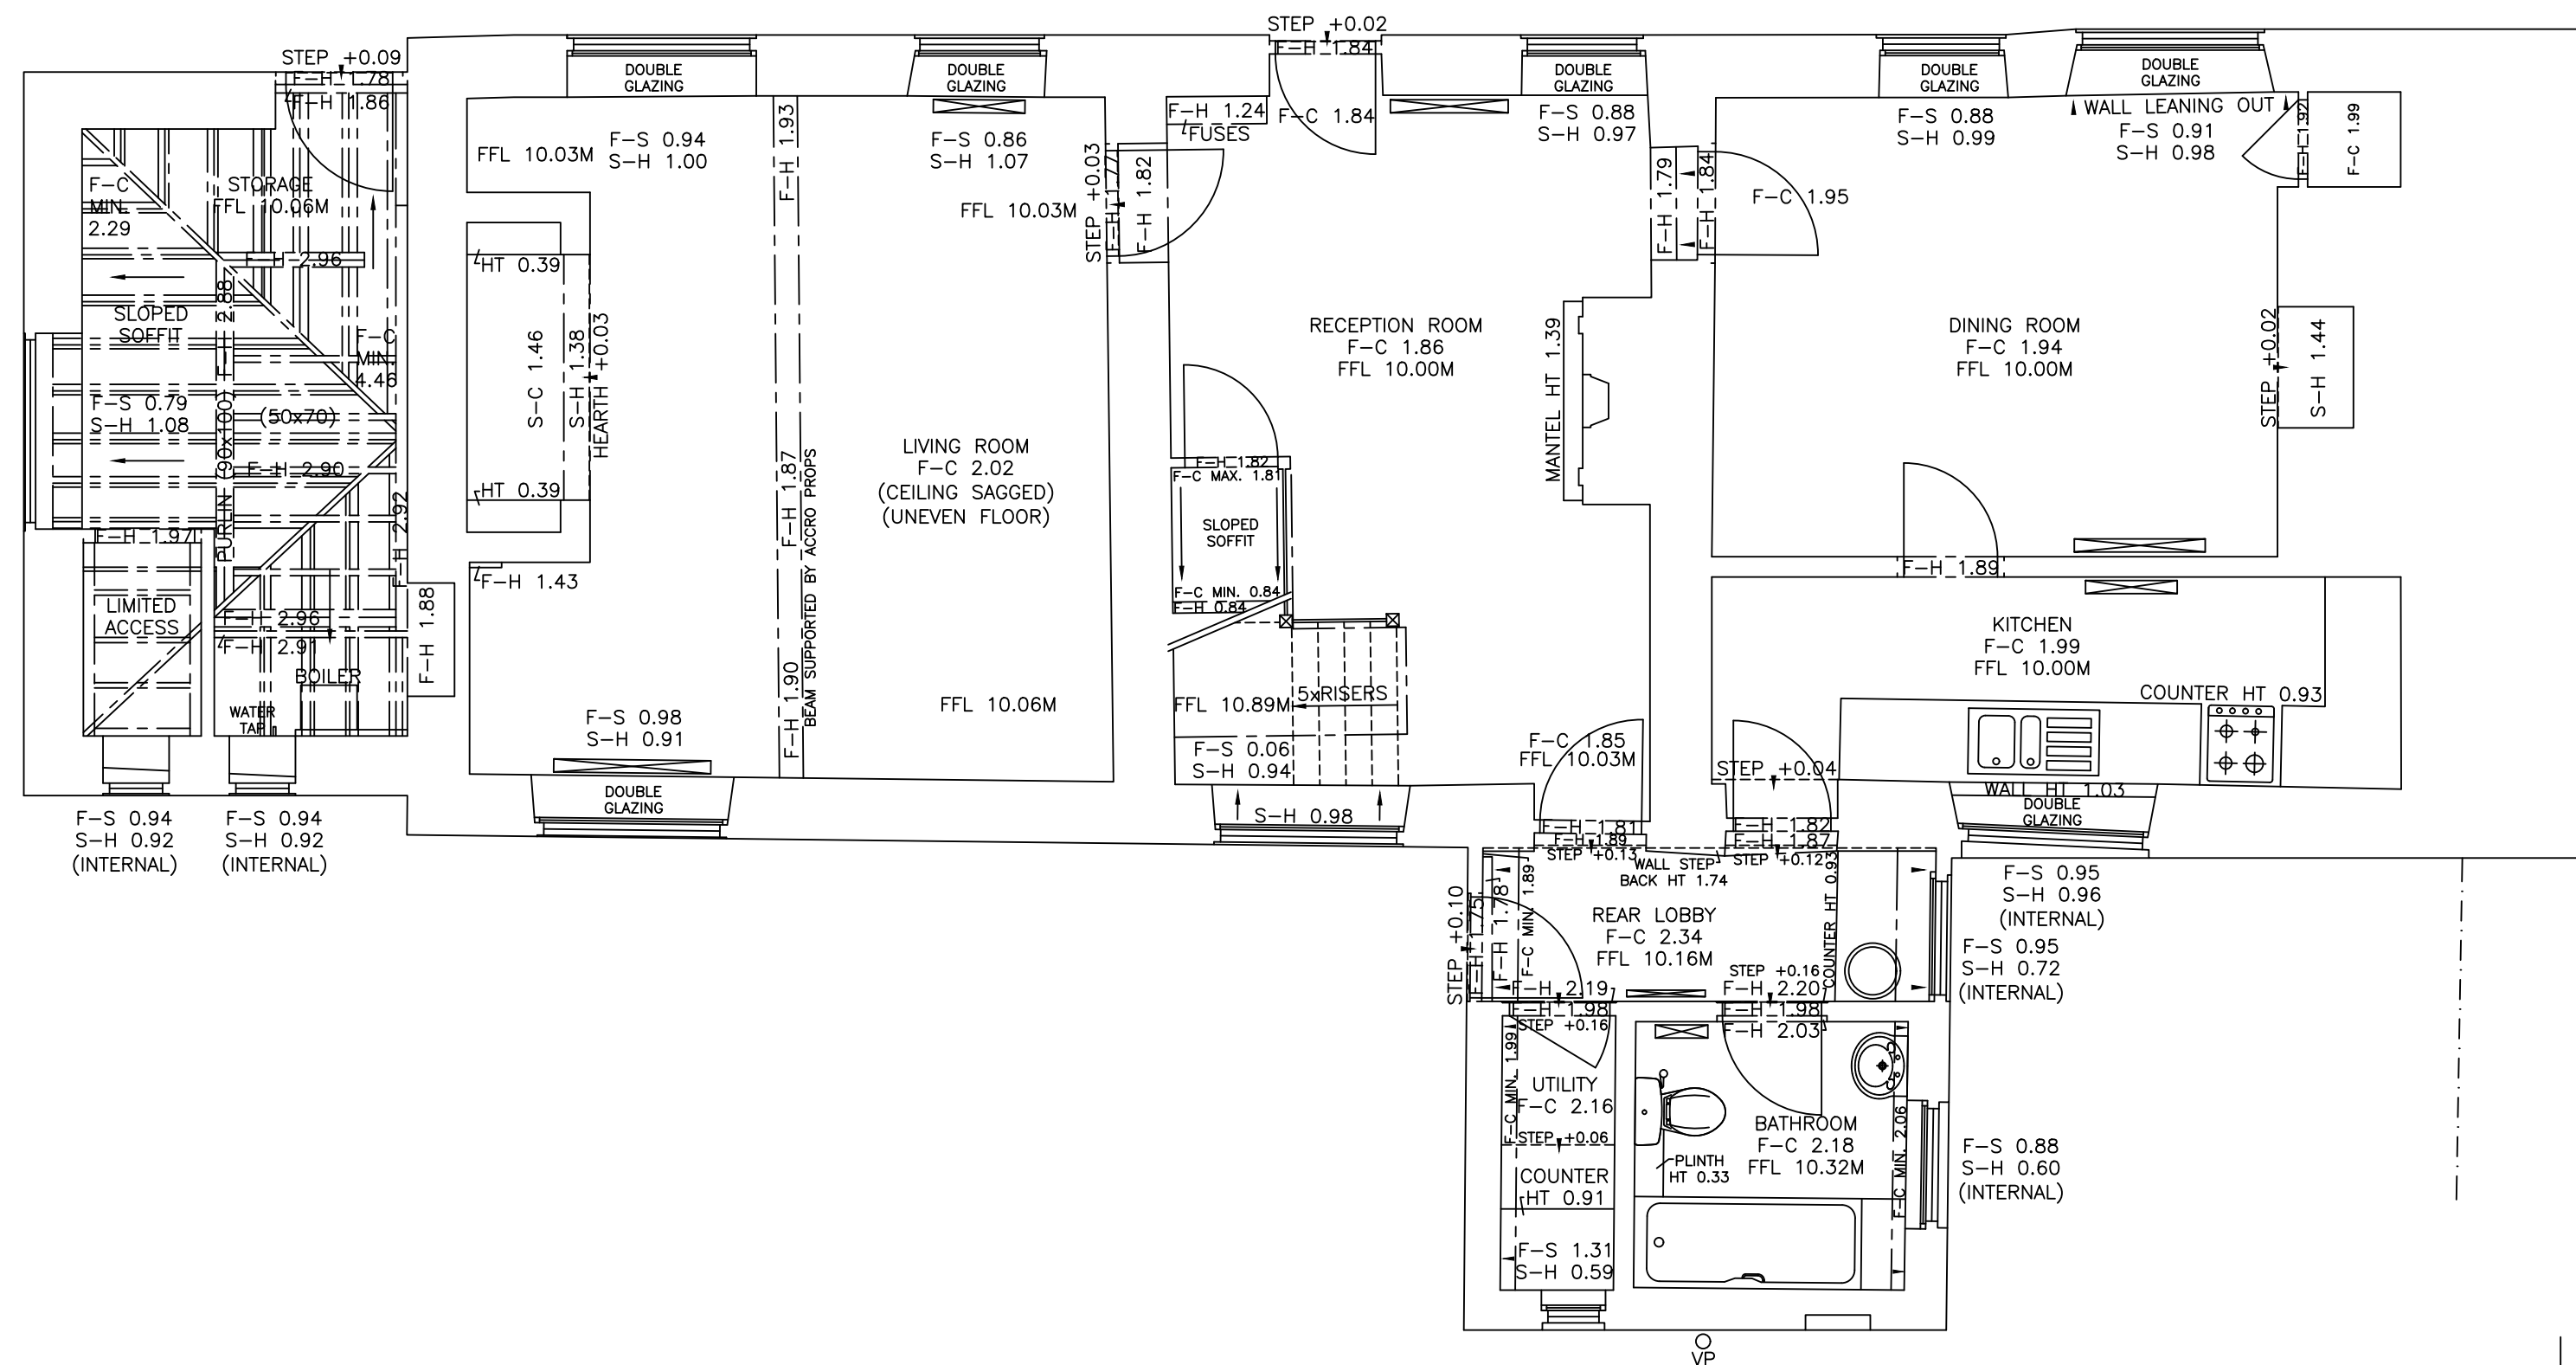

GROUND FLOOR PLAN

NOTES: - GRID OF LOCAL ORIGIN.
LEVELS NOT RELATIVE TO OSBM
BASED ON FFL AS SHOWN
AT GROUND FLOOR ENTRANCE
VALUE 10.00M

- KEY: -
- DP DOWN PIPE
 - FFL FINISHED FLOOR LEVEL
 - F-C FLOOR TO CEILING
 - F-FC FLOOR TO FALSE CEILING
 - F-H FLOOR TO HEAD
 - F-S FLOOR TO SILL
 - F-SPR FLOOR TO SPRING
 - F-TOA FLOOR TO TOP OF ARCH
 - F-TC FLOOR TO TRUE CEILING
 - G GULLY
 - IC INSPECTION CHAMBER
 - S-H SILL TO HEAD
 - TOW TOP OF WALL
 - VP VENT PIPE
 - +0.00 CHANGE IN HEIGHT
 - STEP/STAIR ASCEND
 - SOFFIT/RAMP DESCEND
 - RADIATOR
 - TOWEL RAIL

FOR LOCATION PLAN SEE: MS-6579
FOR ELEVATIONS SEE: MS-6579B

Brandon
Surveys

BURLINGTON HOUSE
389 WELLSBOROUGH ROAD
NORTHAMPTON
NN1 4BU
TEL : 01604 652287

ISO 9001
REGISTERED

THE SURVEY
ASSOCIATION



NORTH ARROW GRAPHICALLY ORIENTATED

CLIENT THE NATIONAL TRUST
WHITE HORSE BUSINESS PARK
TROWBRIDGE
WILTSHIRE
BA1 4 DXF

LOCATION 69-70 THE SILKHOUSES
COTE LAKE
KILMINGTON
WARMINGSTON
WILTSHIRE
BAT2 6GZ

TITLE FLOOR PLANS (EXISTING)

DRAWING NUMBER MS-6579A
SHEET 1 OF 3

SCALE 1:50

SIZE A1

AUTHOR AT/JWT

DATE OCT 2025



NOTES: -
GRID OF LOCAL ORIGIN.
LEVELS NOT RELATIVE TO OSBM
BASED ON FFL AS SHOWN
AT GROUND FLOOR ENTRANCE
VALUE 10.00M

KEY: -	DOWN PIPE
DP	DOWN PIPE
FFL	FINISHED FLOOR LEVEL
F=C	FLOOR TO CEILING
F=FC	FLOOR TO FALSE CEILING
F=H	FLOOR TO HEAD
F=S	FLOOR TO SILL
F=SPR	FLOOR TO SPRING
F=TOA	FLOOR TO TOP OF ARCH
F=TC	FLOOR TO TRUE CEILING
G	GULLY
IC	INSPECTION CHAMBER
S=H	SILL TO HEAD
TOW	TOP OF WALL
VP	VENT PIPE
+0.00	CHANGE IN HEIGHT
→	STEP/STAIR ASCEND
↗	SOFFIT/RAMP DESCEND
⊞	RADIATOR
TR	TOWEL RAIL

FOR LOCATION PLAN SEE: MS-6579
FOR ELEVATIONS SEE: MS-6579B



NORTH ARROW GRAPHICALLY ORIENTATED


THE NATIONAL TRUST
WHITE HORSE BUSINESS PARK
TROWBRIDGE
WILTSHIRE
BA14 0XF

LOCATION
69-70 THE SILKHOUSES
COTE LANE
KILMINGTON
WARMINSTER
WILTSHIRE
BA12 6QZ

FLOOR PLANS (EXISTING)

DRAWING NUMBER	SCALE	SIZE
MS-6579A SHEET 2 OF 3	1:50	A1

AUTHOR	DATE
AT/JWT	OCT 202

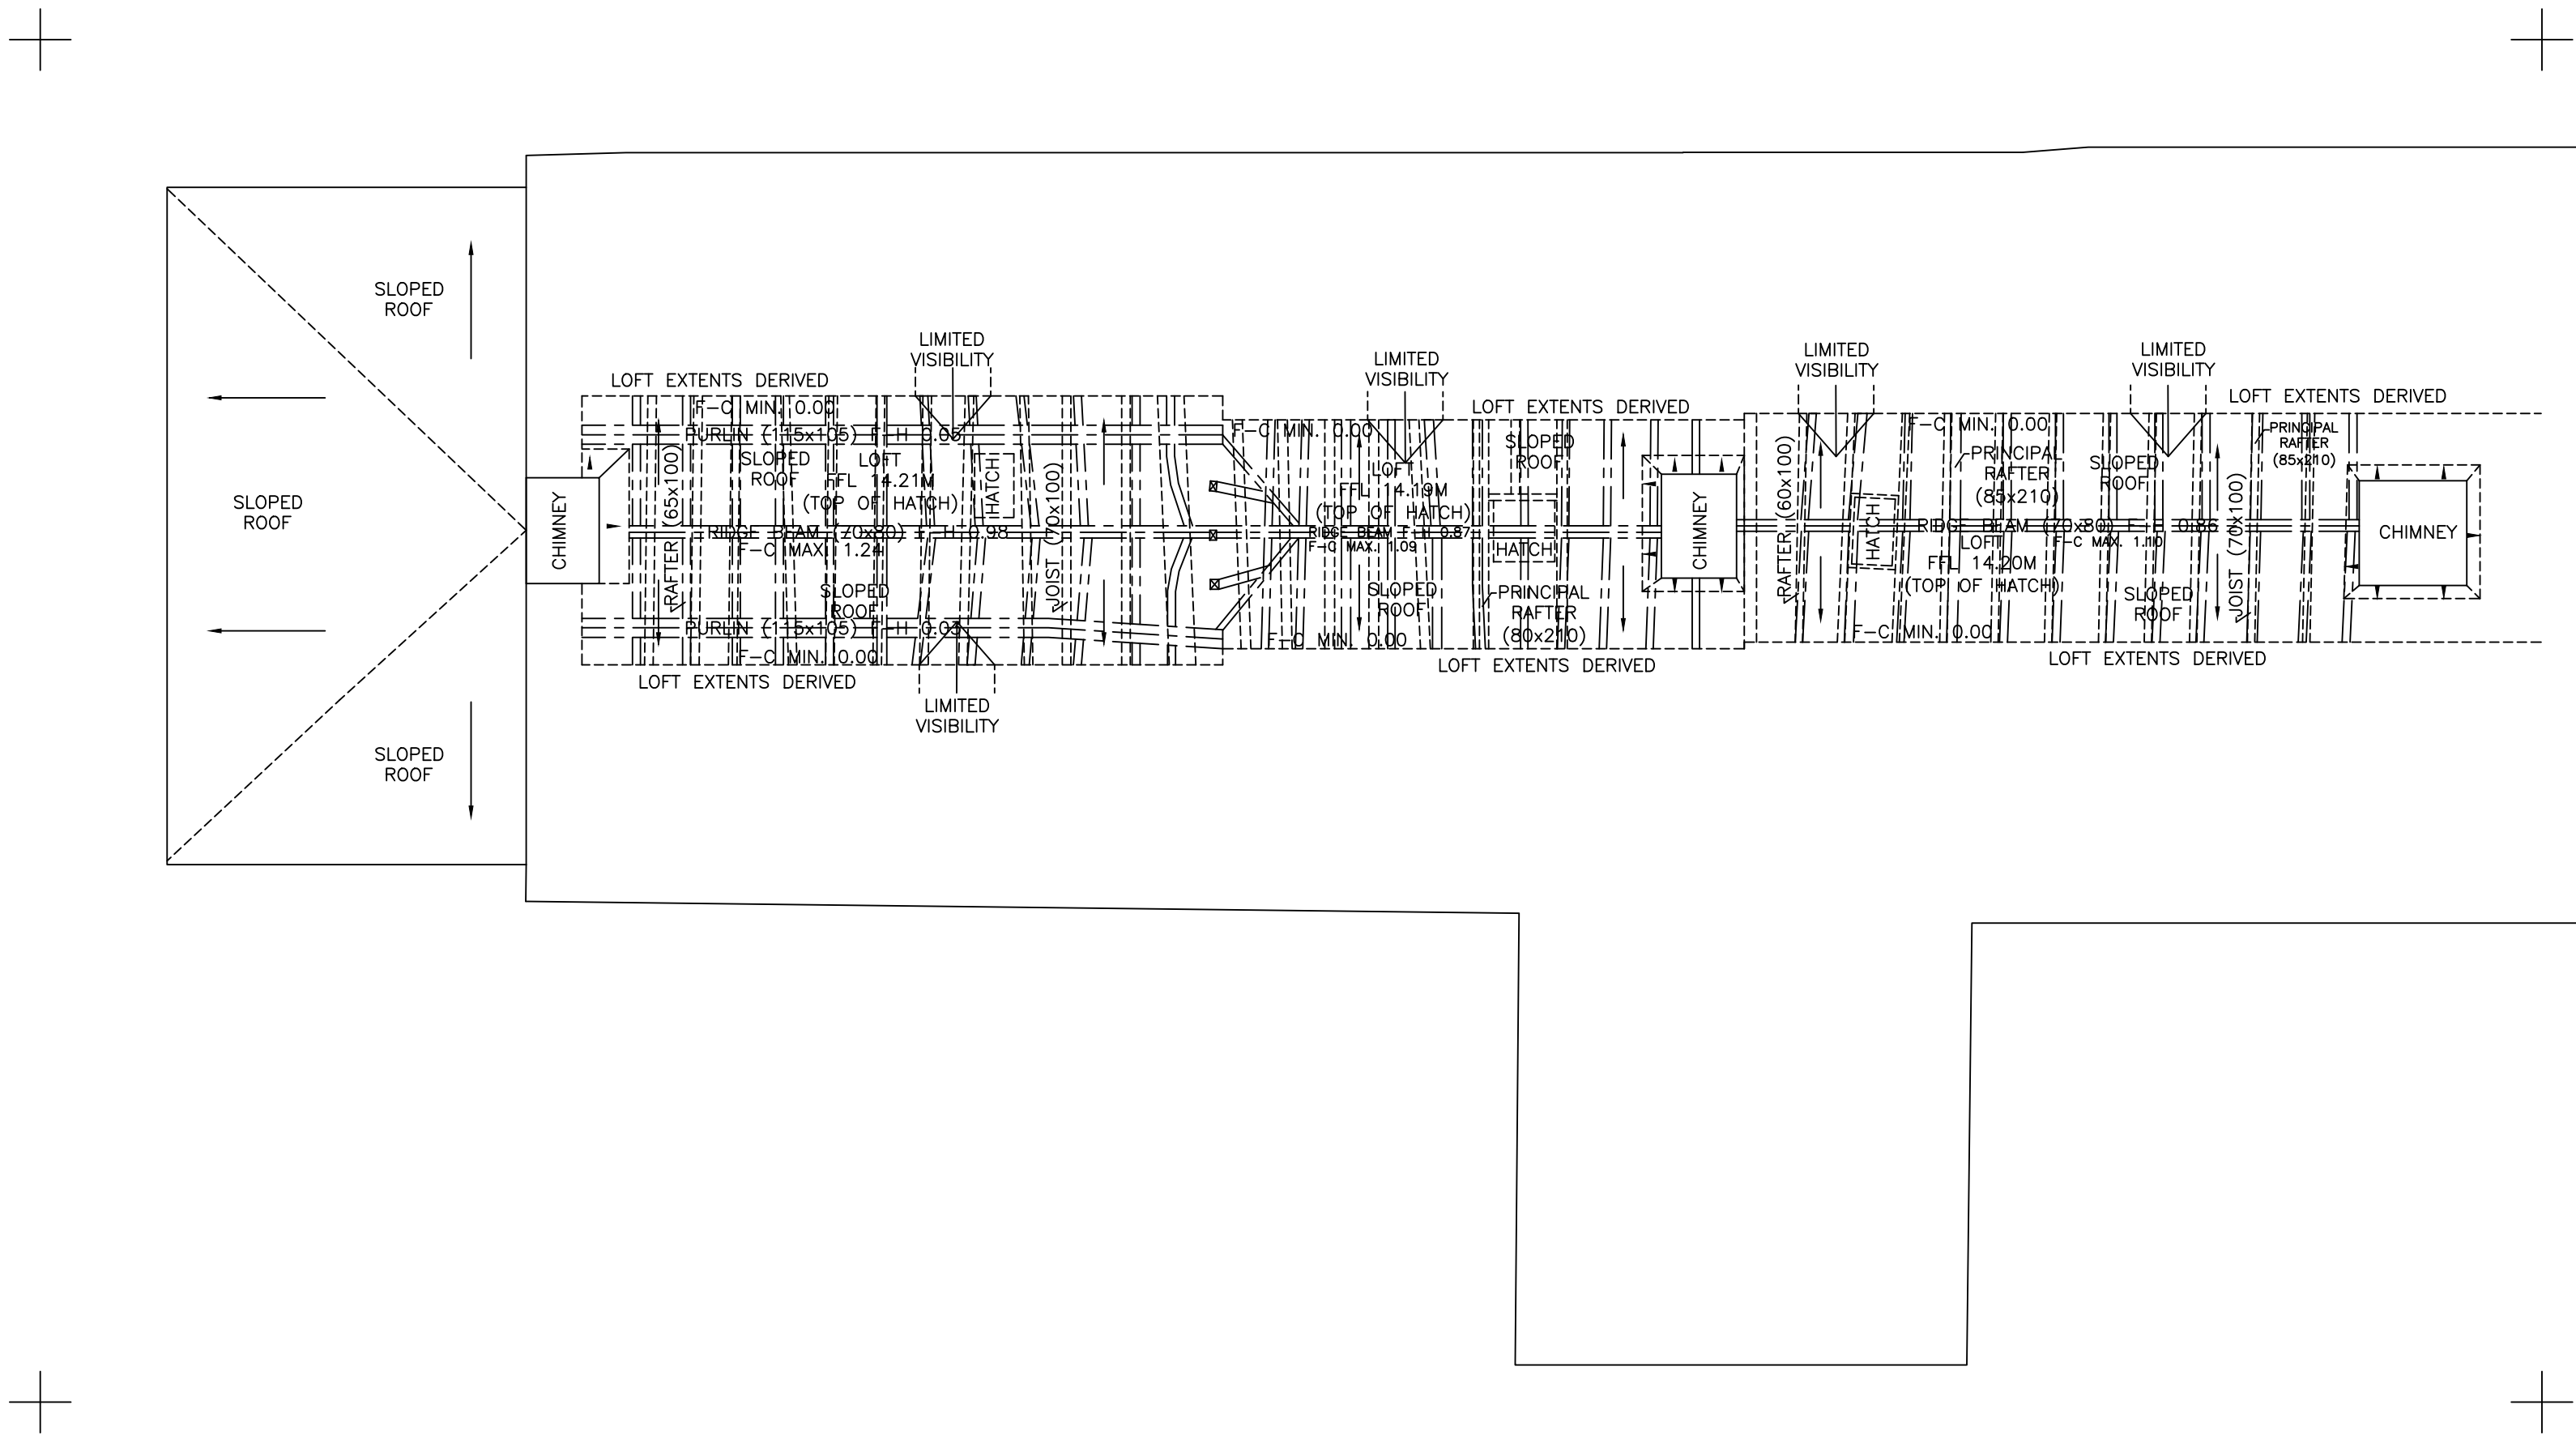

LOFT PLAN



NOTES: -
GRID OF LOCAL ORIGIN.
LEVELS NOT RELATIVE TO OSBM
BASED ON FFL AS SHOWN
AT GROUND FLOOR ENTRANCE
VALUE 10.00M

KEY: -
DP DOWN PIPE
FFL FINISHED FLOOR LEVEL
F-C FLOOR TO CEILING
F-FC FLOOR TO FALSE CEILING
F-H FLOOR TO HEAD
F-S FLOOR TO SILL
F-SPR FLOOR TO SPRING
F-TOA FLOOR TO TOP OF ARCH
F-TC FLOOR TO TRUE CEILING
G GULLY
IC INSPECTION CHAMBER
S-H SILL TO HEAD
TOW TOP OF WALL
VP VENT PIPE
+0.00 CHANGE IN HEIGHT
STEP/STAIR ASCEND
SOFFIT/RAMP DESCEND
RADIATOR
TOWEL RAIL
TR

FOR LOCATION PLAN SEE: MS-6579
FOR ELEVATIONS SEE: MS-6579B

Brandon
Surveys

BURLINGTON HOUSE
369 WELLSBOROUGH ROAD
NORTHAMPTON
NN1 4BU
TEL : 01604 602287

ISO 9001
REGISTERED

THE SURVEY
ASSOCIATION



NORTH ARROW GRAPHICALLY ORIENTATED

CLIENT
THE NATIONAL TRUST
WHITE HORSE BUSINESS PARK
TROWBRIDGE
WILTSHIRE
BA14 0XF

LOCATION
69-70 THE SILKHOUSES
COTE LANE
KILNINGTON
WARMINGTON
WILTSHIRE
BA12 6ZZ

TITLE
FLOOR PLANS (EXISTING)

DRAWING NUMBER
MS-6579A
SHEET 3 OF 3

SCALE
1:50

SIZE
A1

AUTHOR
AT/JWT

DATE
OCT 2025