



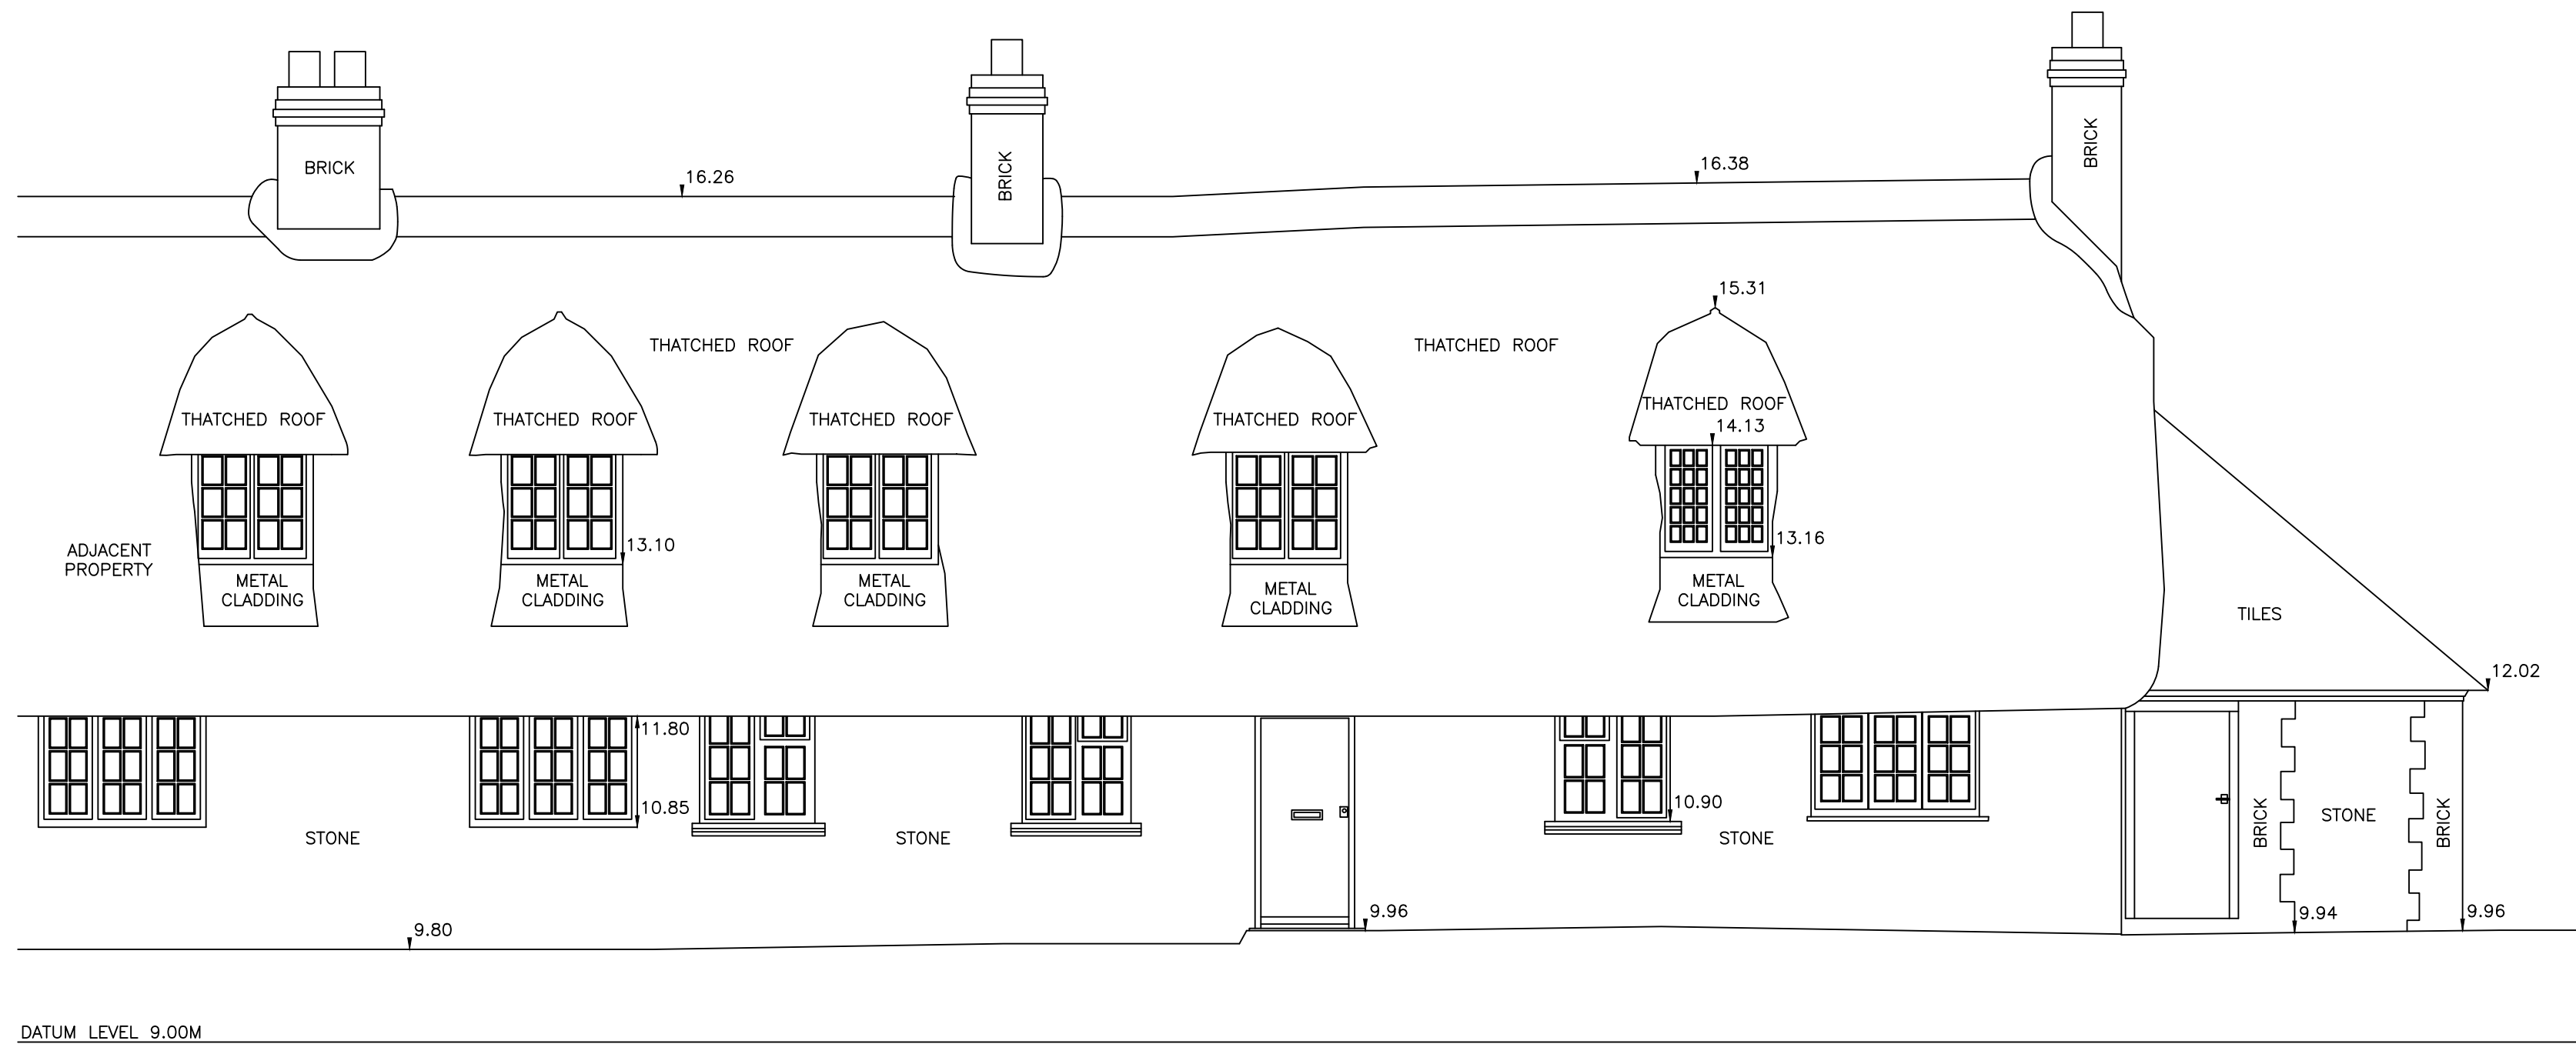

NORTH ELEVATION (FRONT)

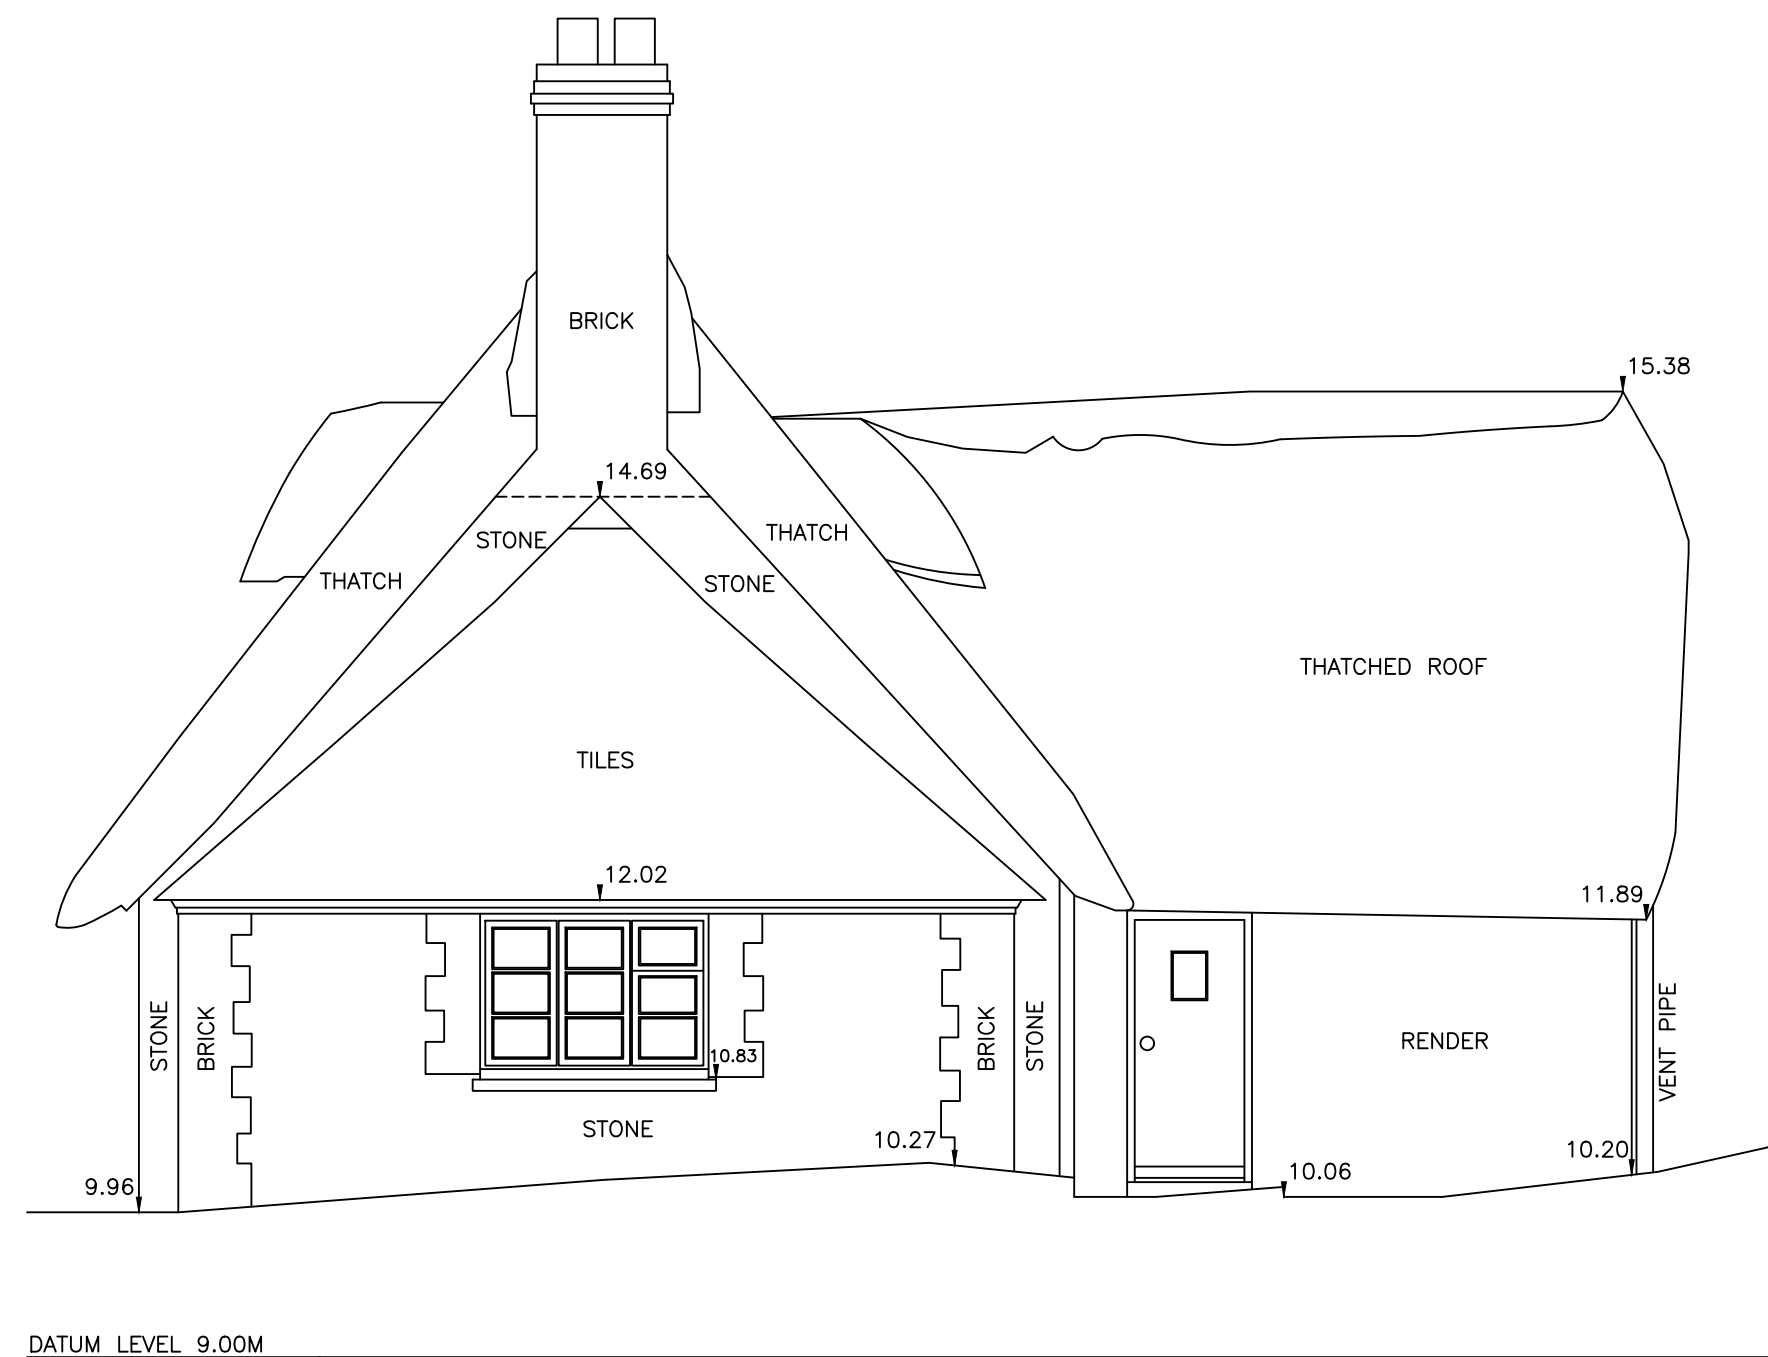

WEST ELEVATION (SIDE)



NOTES: -
GRID OF LOCAL ORIGIN.
LEVELS NOT RELATIVE TO OSEM
BASED ON FFL AS SHOWN
AT GROUND FLOOR ENTRANCE
VALUE 10.00M

FOR LOCATION PLAN SEE: MS-6579
FOR FLOOR PLANS SEE: MS-6579A



CLIENT
THE NATIONAL TRUST
WHITE HORSE BUSINESS PARK
TROWBRIDGE
WILTSHIRE
BA14 0XF

LOCATION
69-70 THE SILKHOUSES
COTE LANE
KILMINGTON
WIMBORNE
WILTSHIRE
BA12 6ZZ

TITLE
ELEVATIONS (PROPOSED)

DRAWING NUMBER
MS-6579B
SHEET 1 OF 2


SCALE
1:50

SIZE
A1


AUTHOR
AT

DATE
OCT 2025

NOTES: -
GRID OF LOCAL ORIGIN.
LEVELS NOT RELATIVE TO OSBM
BASED ON FFL AS SHOWN
AT GROUND FLOOR ENTRANCE
VALUE 10.00M

 

+ _____ SOUTH ELEVATION (REAR) _____ +

 

EAST ELEVATION (SIDE)



FOR LOCATION PLAN SEE: MS-6579
FOR FLOOR PLANS SEE: MS-6579A



CLIENT THE NATIONAL TRUST
WHITE HORSE BUSINESS PARK
TROWBRIDGE
WILTSHIRE
BA14 0XF

LOCATION	69-70 THE SILKHOUSES COTE LANE KILMINGTON WARMINSTER WILTSHIRE
----------	--

BA12 6QZ	
TITLE	
SLUTIONS (0000000)	

DRAWING NUMBER	SCALE	SIZE
MS-6579B		

SHEET 2 OF 2	1:50	AT
AUTHOR		DATE