



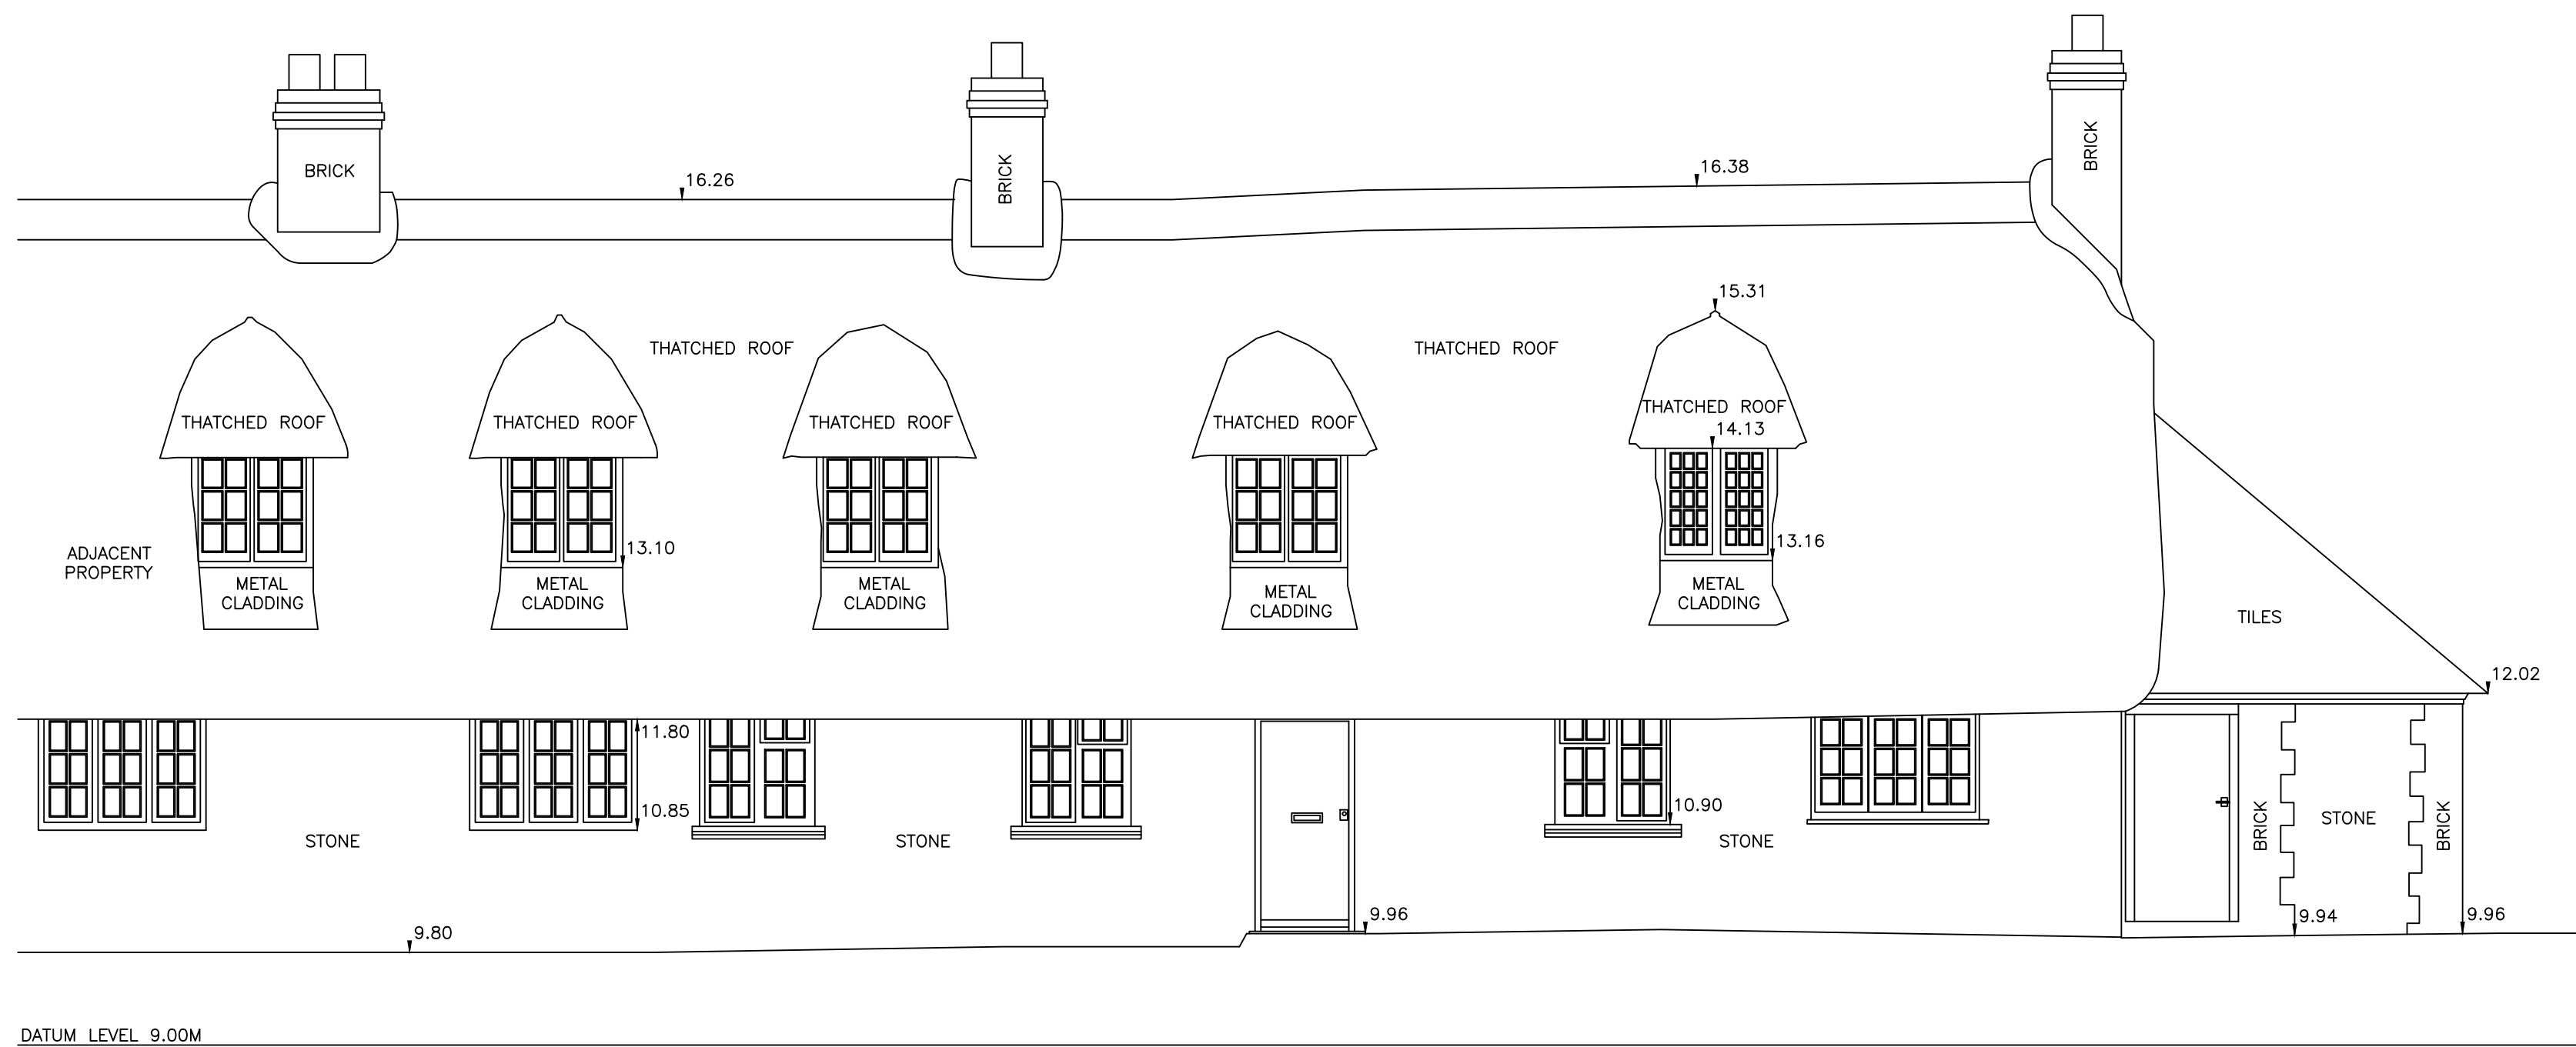

NORTH ELEVATION (FRONT)

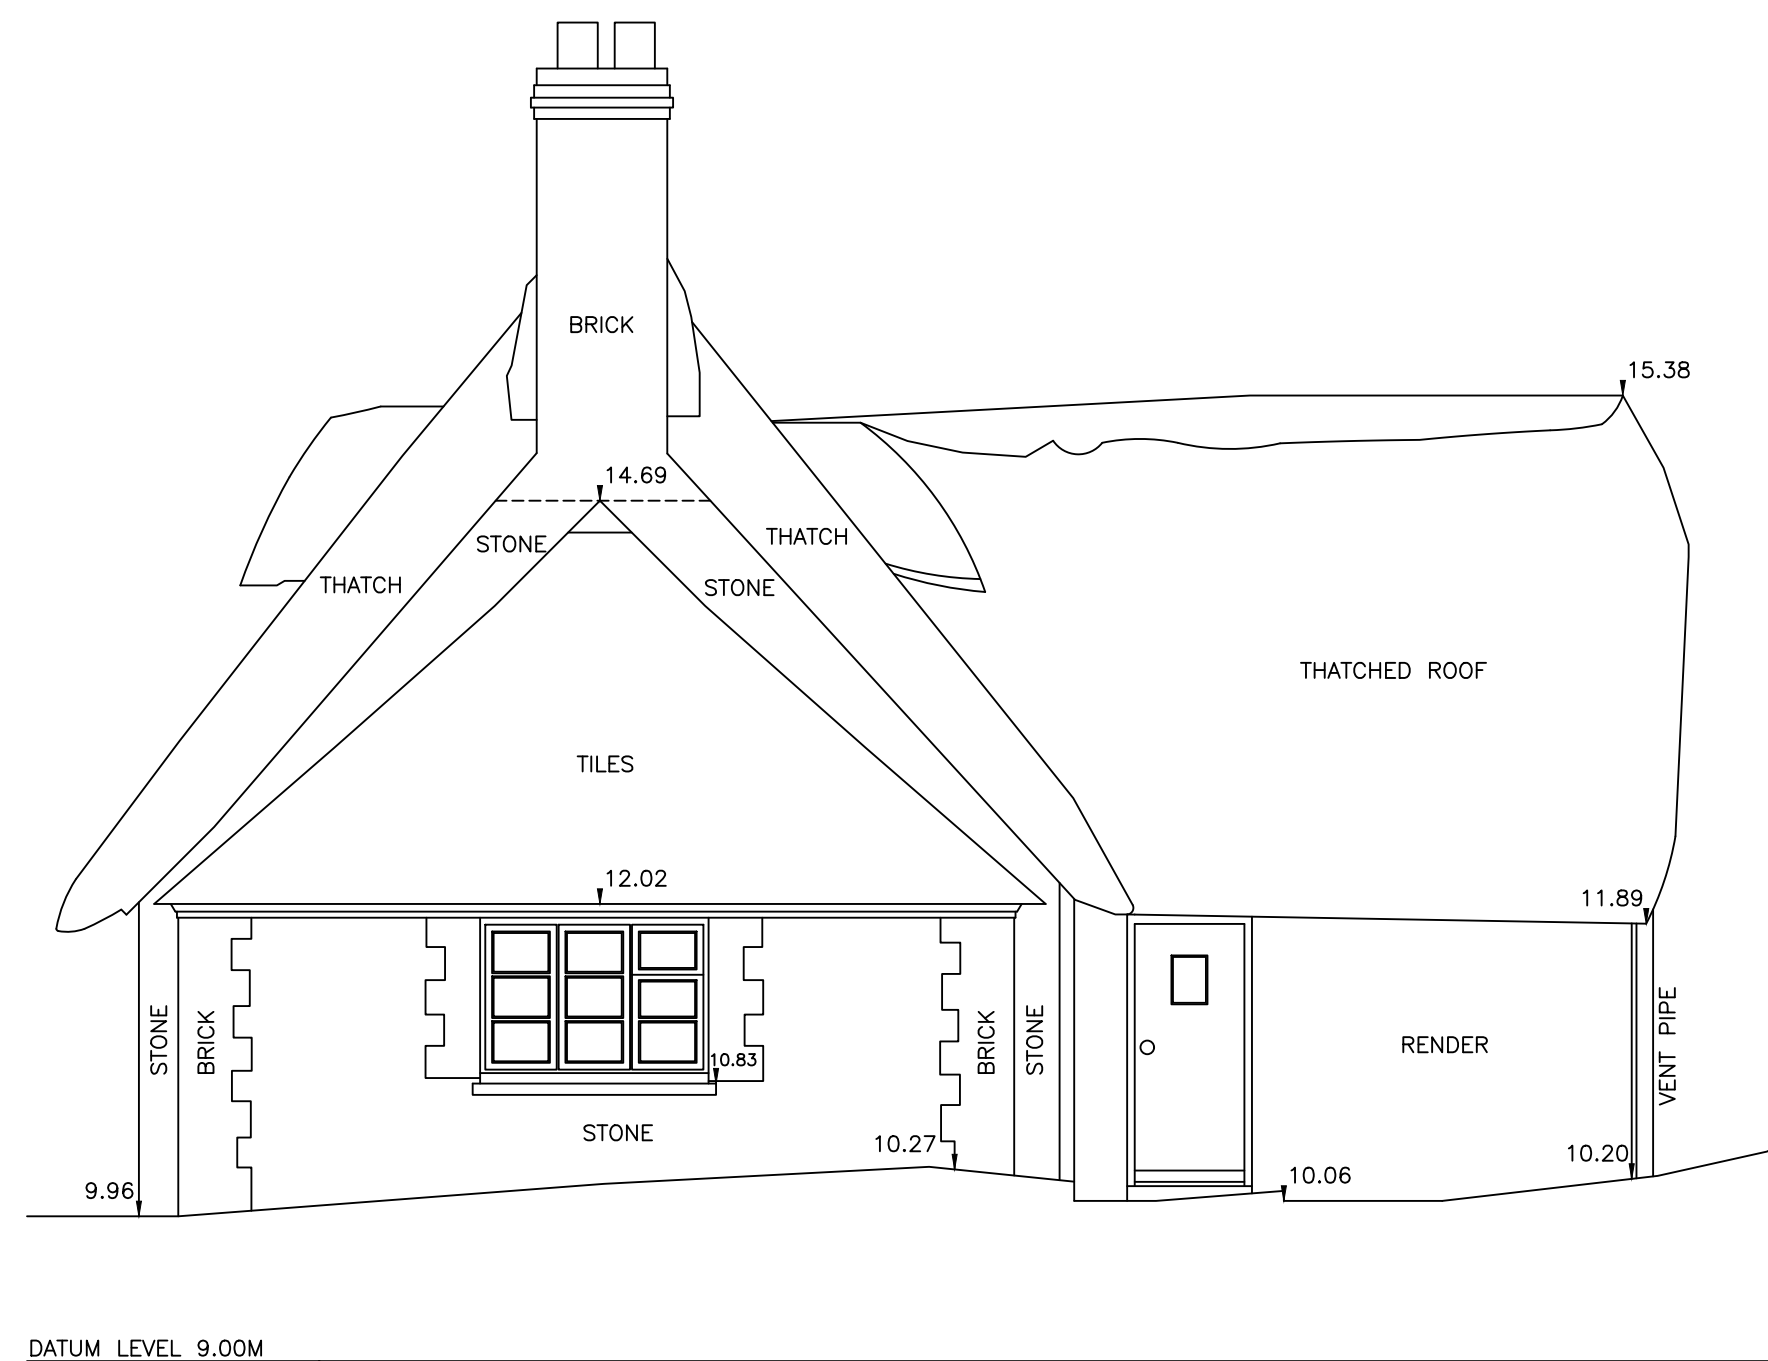

WEST ELEVATION (SIDE)



NOTES: -
GRID OF LOCAL ORIGIN.
LEVELS NOT RELATIVE TO OSEM
BASED ON FFL AS SHOWN
AT GROUND FLOOR ENTRANCE
VALUE 10.00M

FOR LOCATION PLAN SEE: MS-6579
FOR FLOOR PLANS SEE: MS-6579A

Brandon
Surveys

BULLINGTON HOUSE
360 WELLINGBOROUGH ROAD
NORTHAMPTON
NN1 4SU
TEL : 01604 602287

THE SURVEY ASSOCIATION


CLIENT
THE NATIONAL TRUST
WHITE HORSE BUSINESS PARK
TROWBRIDGE
WILTSHIRE
BA14 0XF

LOCATION
69-70 THE SILKHOUSES
COTE LANE
KILMINGTON
WIMBORNE
WILTSHIRE
BA12 6ZZ

TITLE
ELEVATIONS (EXISTING)


DRAWING NUMBER MS-6579B SHEET 1 OF 2	SCALE 1:50	SIZE A1
--	---------------	------------

AUTHOR AT	DATE OCT 2025
--------------	------------------

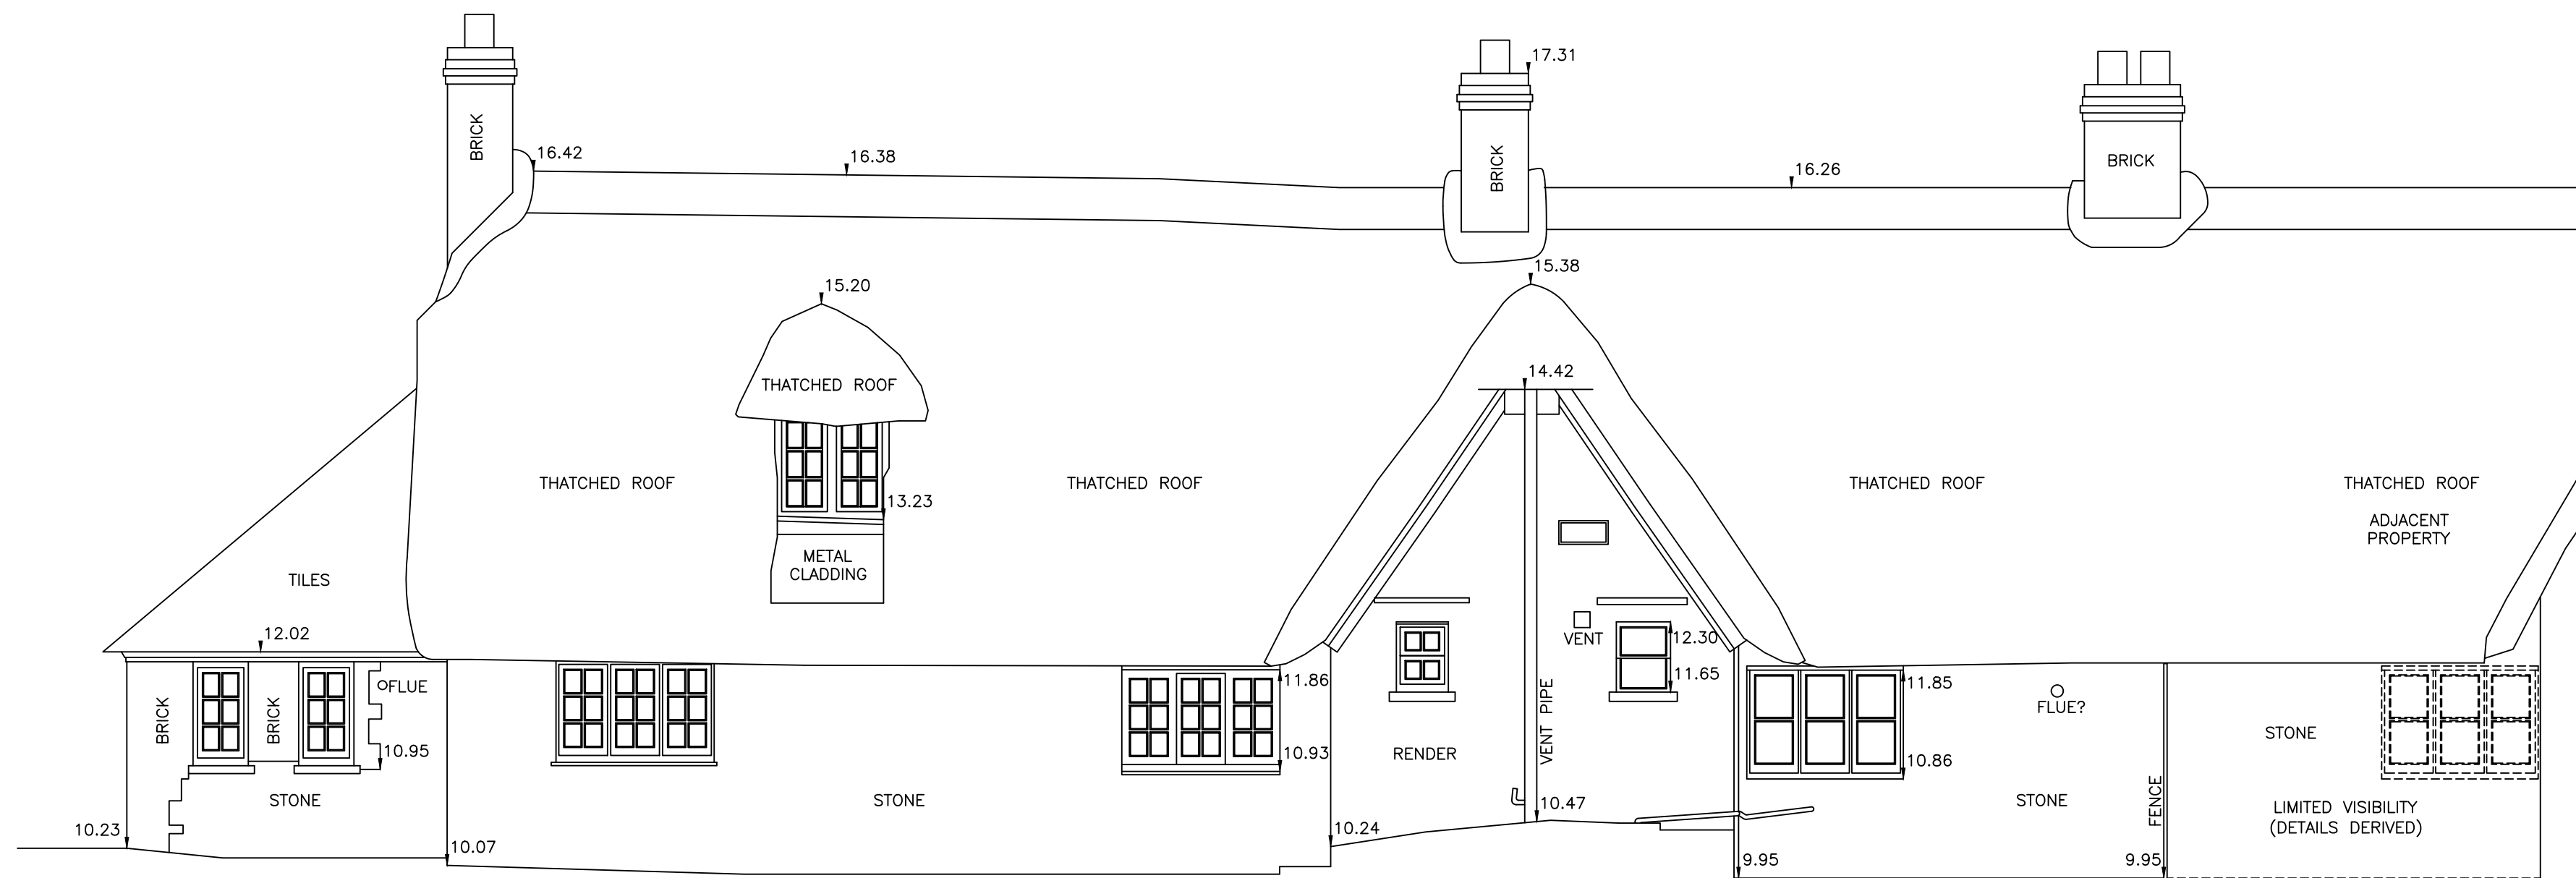

DATUM LEVEL 9.00M

SOUTH ELEVATION (REAR)

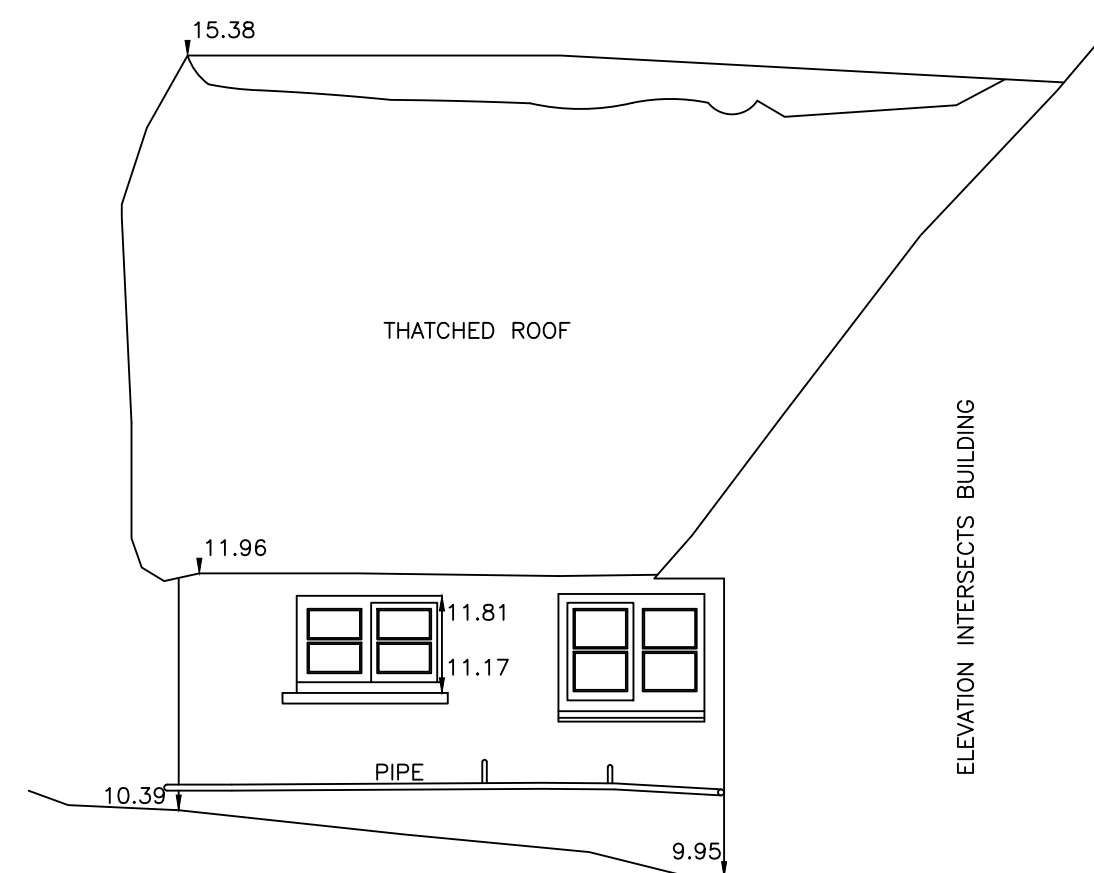

DATUM LEVEL 9.00M

EAST ELEVATION (SIDE)



NOTES: -
GRID OF LOCAL ORIGIN.
LEVELS NOT RELATIVE TO OSEM
BASED ON FFL AS SHOWN
AT GROUND FLOOR ENTRANCE
VALUE 10.00M

FOR LOCATION PLAN SEE: MS-6579
FOR FLOOR PLANS SEE: MS-6579A



CLIENT
THE NATIONAL TRUST
WHITE HORSE BUSINESS PARK
TROWBRIDGE
WILTSHIRE
BA14 0XF

LOCATION
69-70 THE SILKHOUSES
COTE LANE
KILMINGTON
WIMBORNE
WILTSHIRE
BA12 6ZZ

TITLE
ELEVATIONS (EXISTING)

DRAWING NUMBER MS-6579B SHEET 2 OF 2	SCALE 1:50	SIZE A1
AUTHOR AT	DATE OCT 2025	