


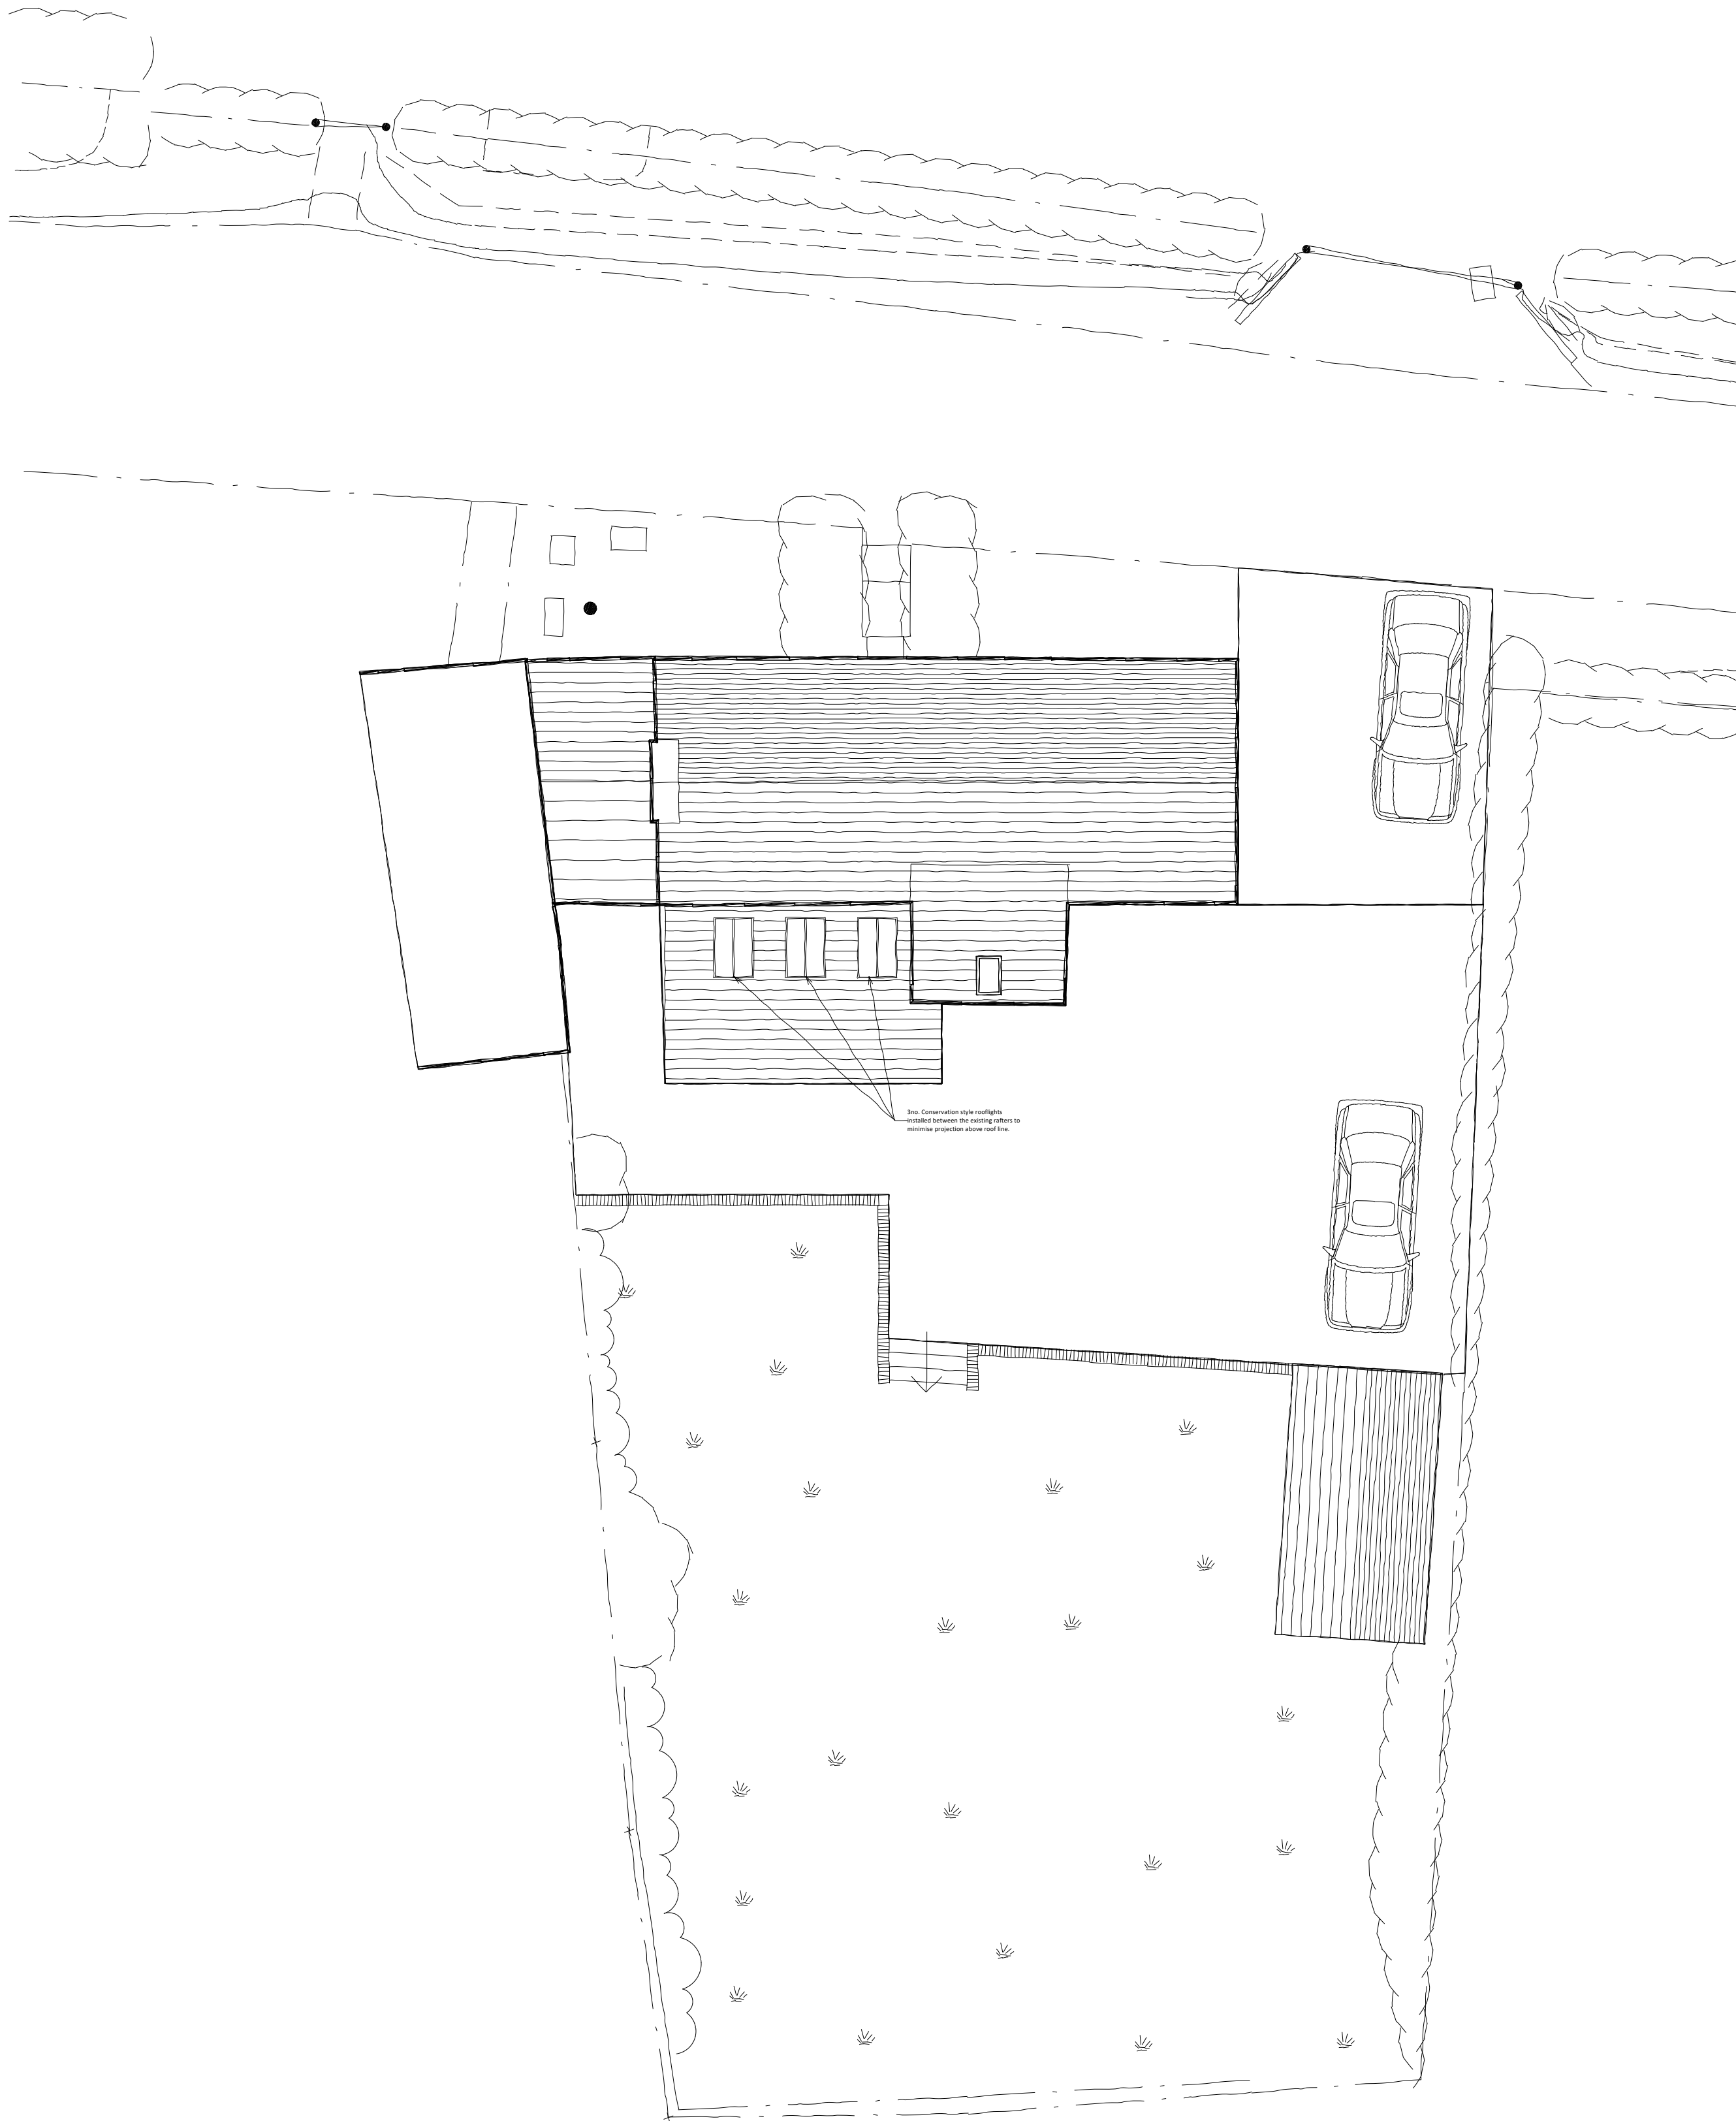

1:100 - Proposed Site plan



Date	No.	Revision Notes
------	-----	----------------



PKA Architects Ltd
Featherstone, Wilmsley Road, Rotton, Lutterworth, Leicestershire, LE17 7DQ
Tel: 01380-725568 | paul@pka-architects.com | www.pka-architects.com

Project Title
Wansdyke House,

Address
Wansdyke House, 13 Wilsford, Pewsey
SN9 6HB

Client
Mr Sam Gray

Sheet Title
Proposed Site Plan

Scale 1:100 @A1	Drawn By TK	Date 26/08/2025
--------------------	----------------	--------------------

Project ID 2116	Stage -	Sheet No. PL-001	Revision -
--------------------	------------	---------------------	---------------

Status PLANNING ISSUE	Stage Key EX - Existing SK - Sketch PL - Planning WD - Working Drawings BR - Building Regulations TR - Tender CN - Construction AS - As Built
--------------------------	---

File Name 2116 - WANSDYKE HOUSE.vrx
--