




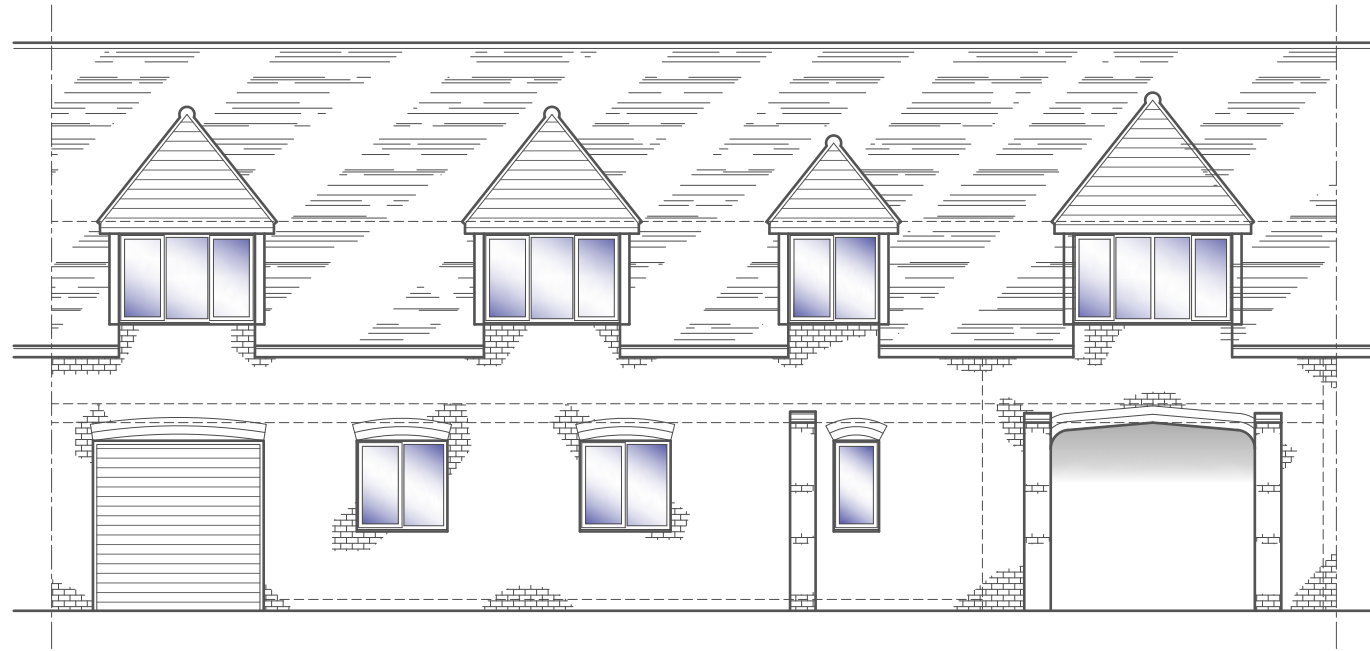


FRONT ELEVATION
Scale 1:100

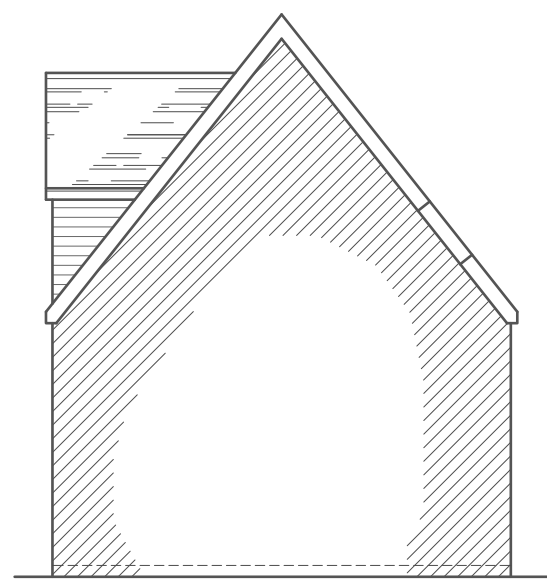


SIDE ELEVATION
Scale 1:100

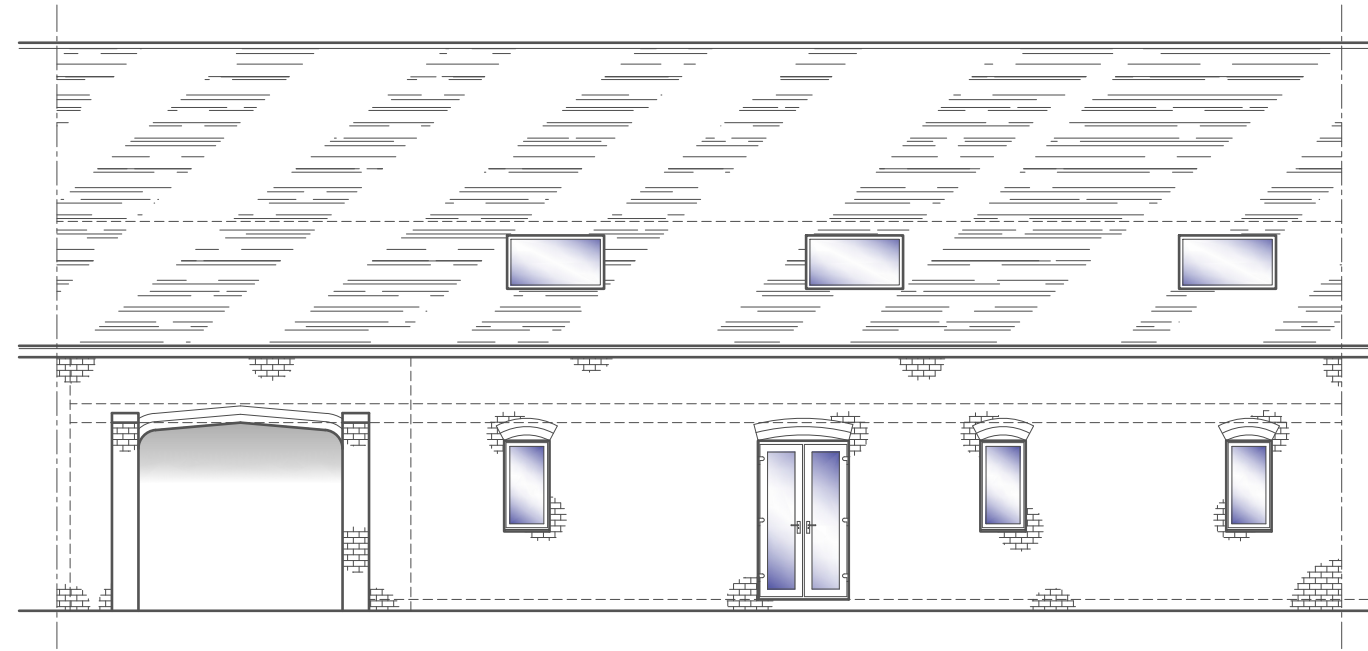


REAR ELEVATION
Scale 1:100

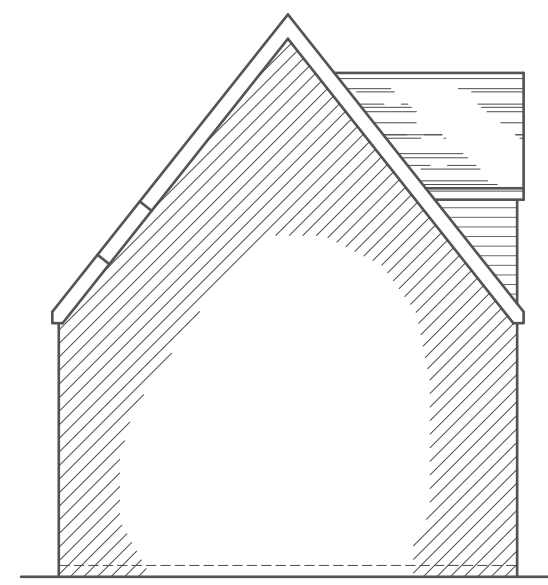


SIDE ELEVATION
Scale 1:100

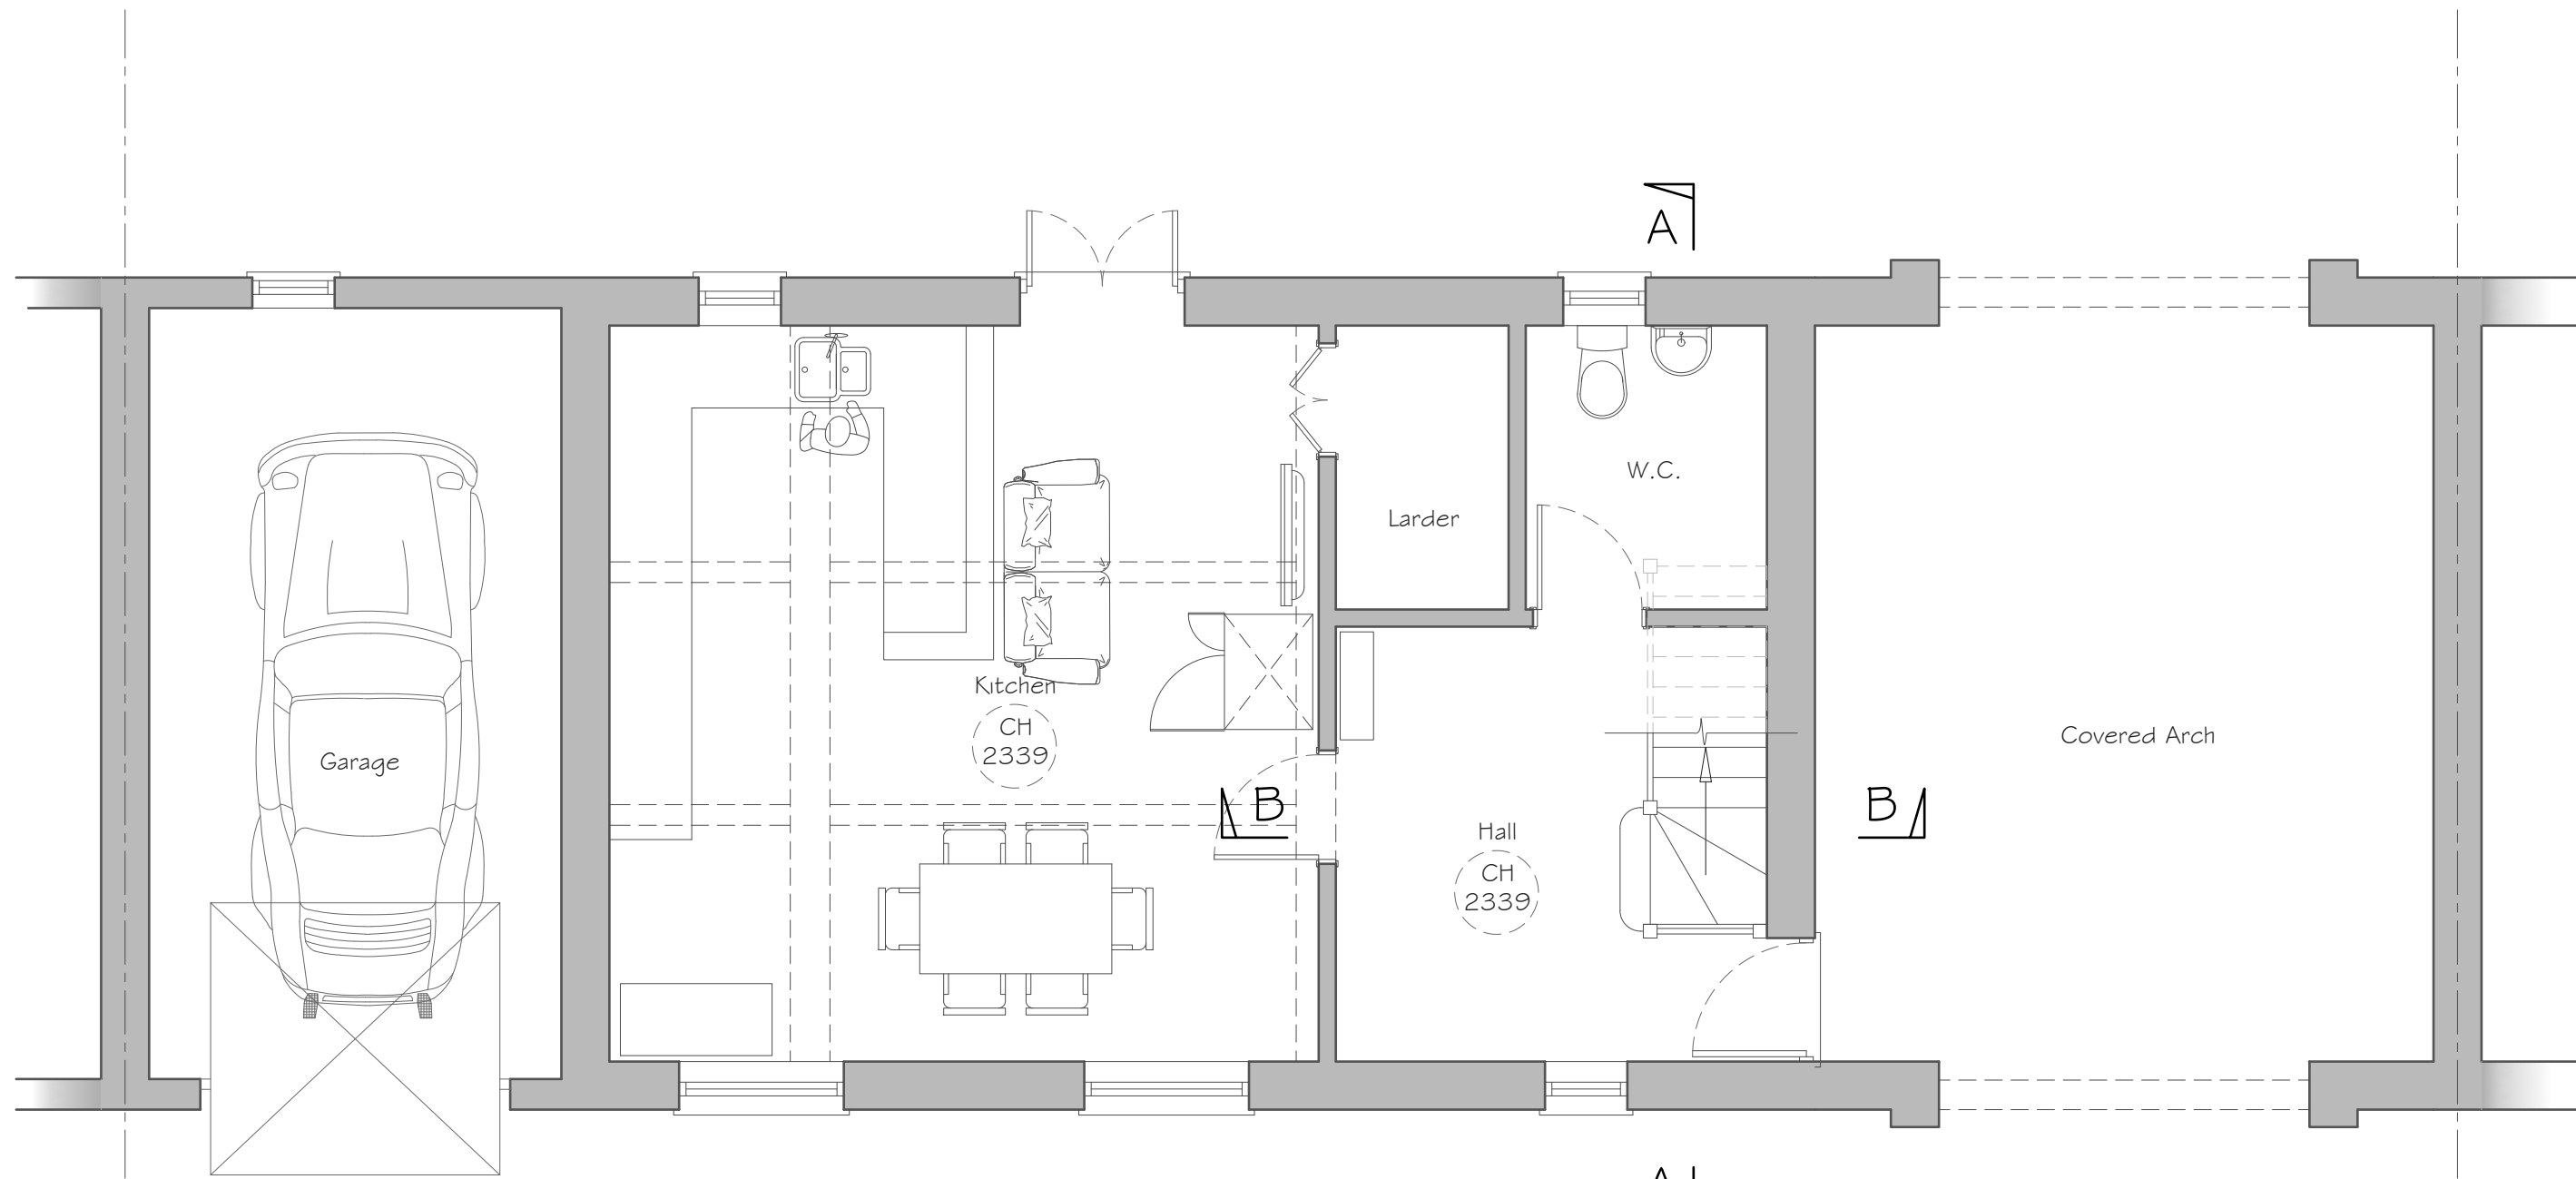



FIRST FLOOR PLAN
Scale 1:50

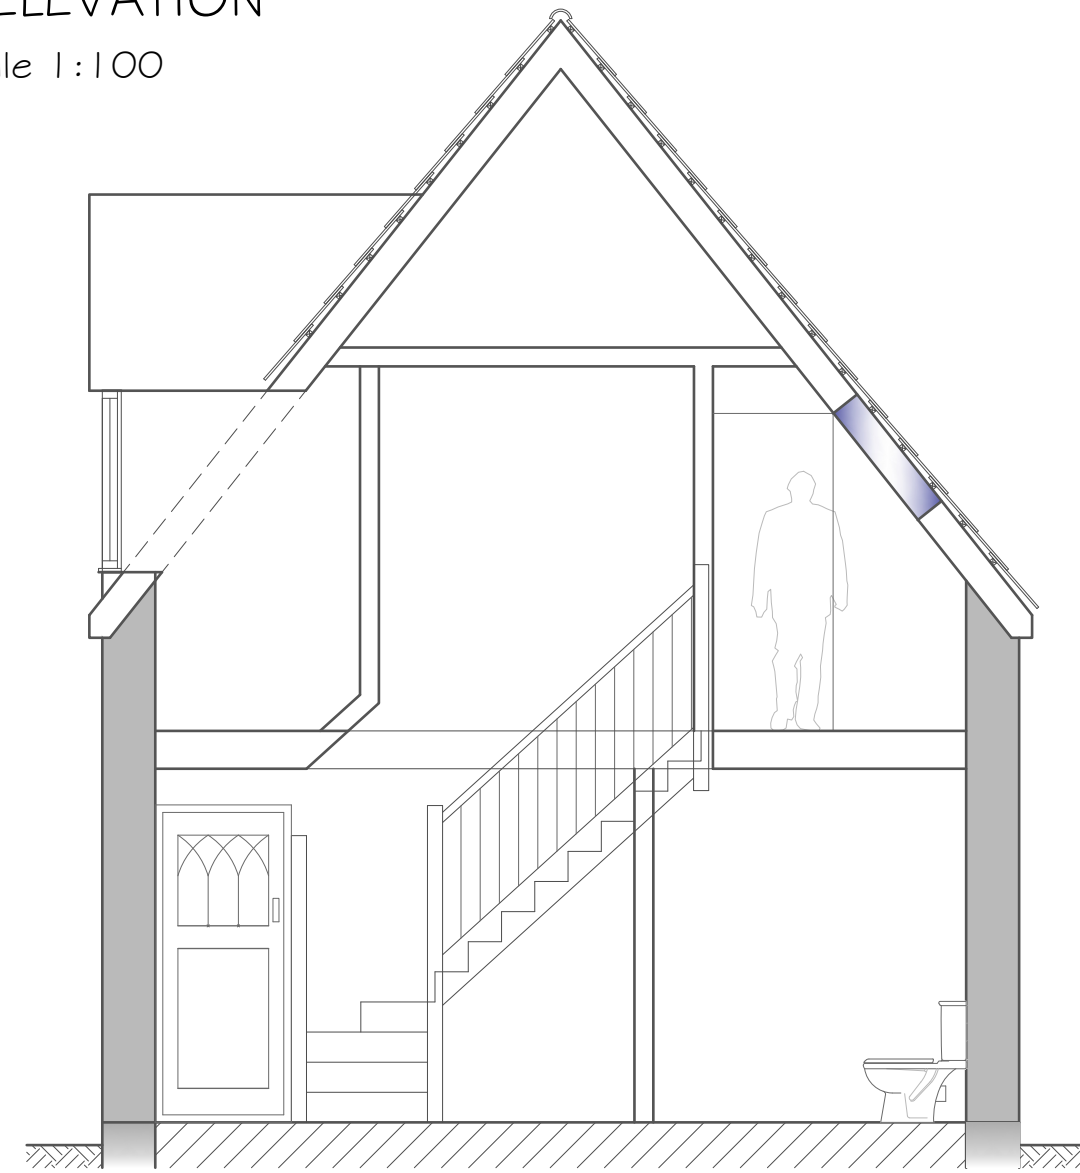


SECTION A-A
Scale 1:50

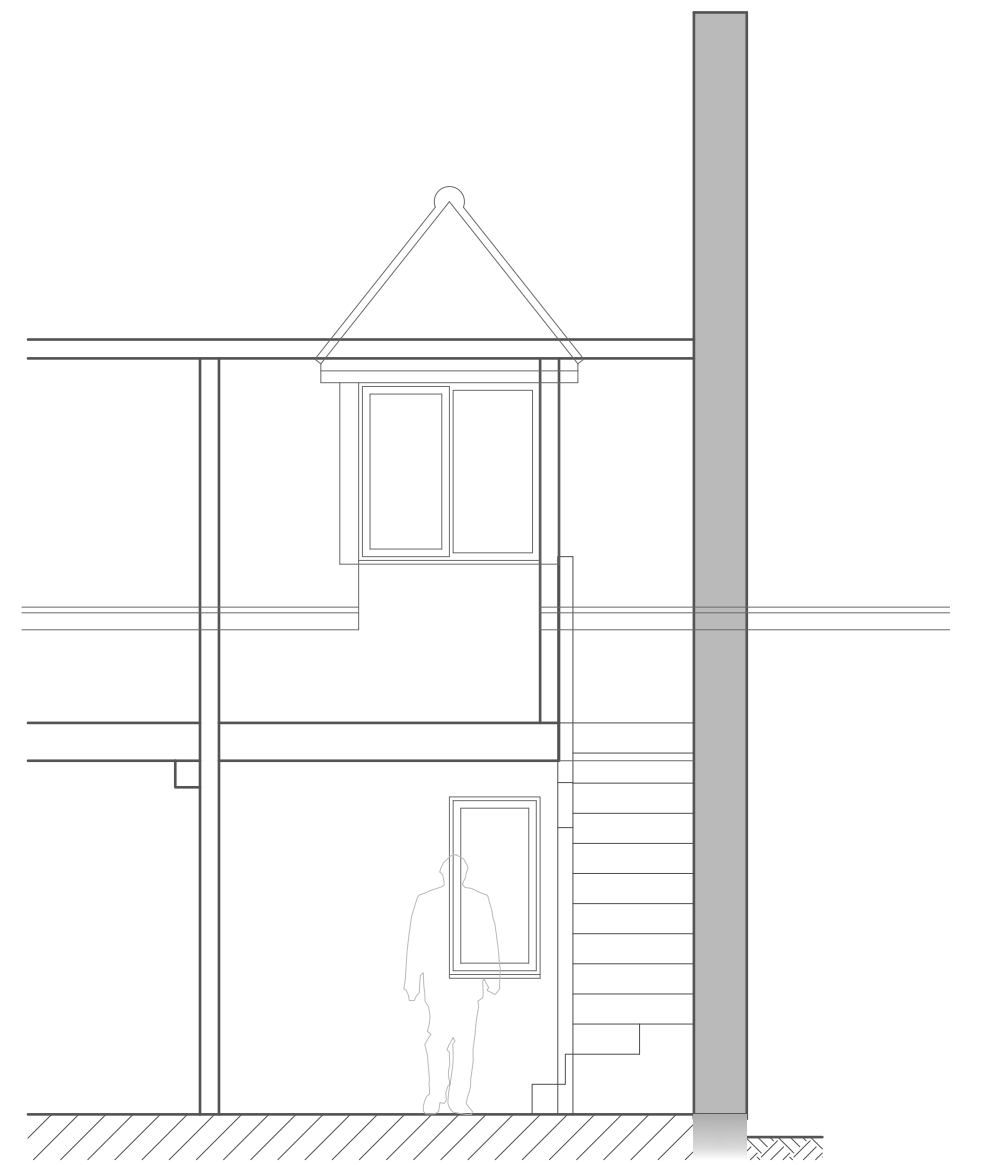


SECTION B-B
Scale 1:50

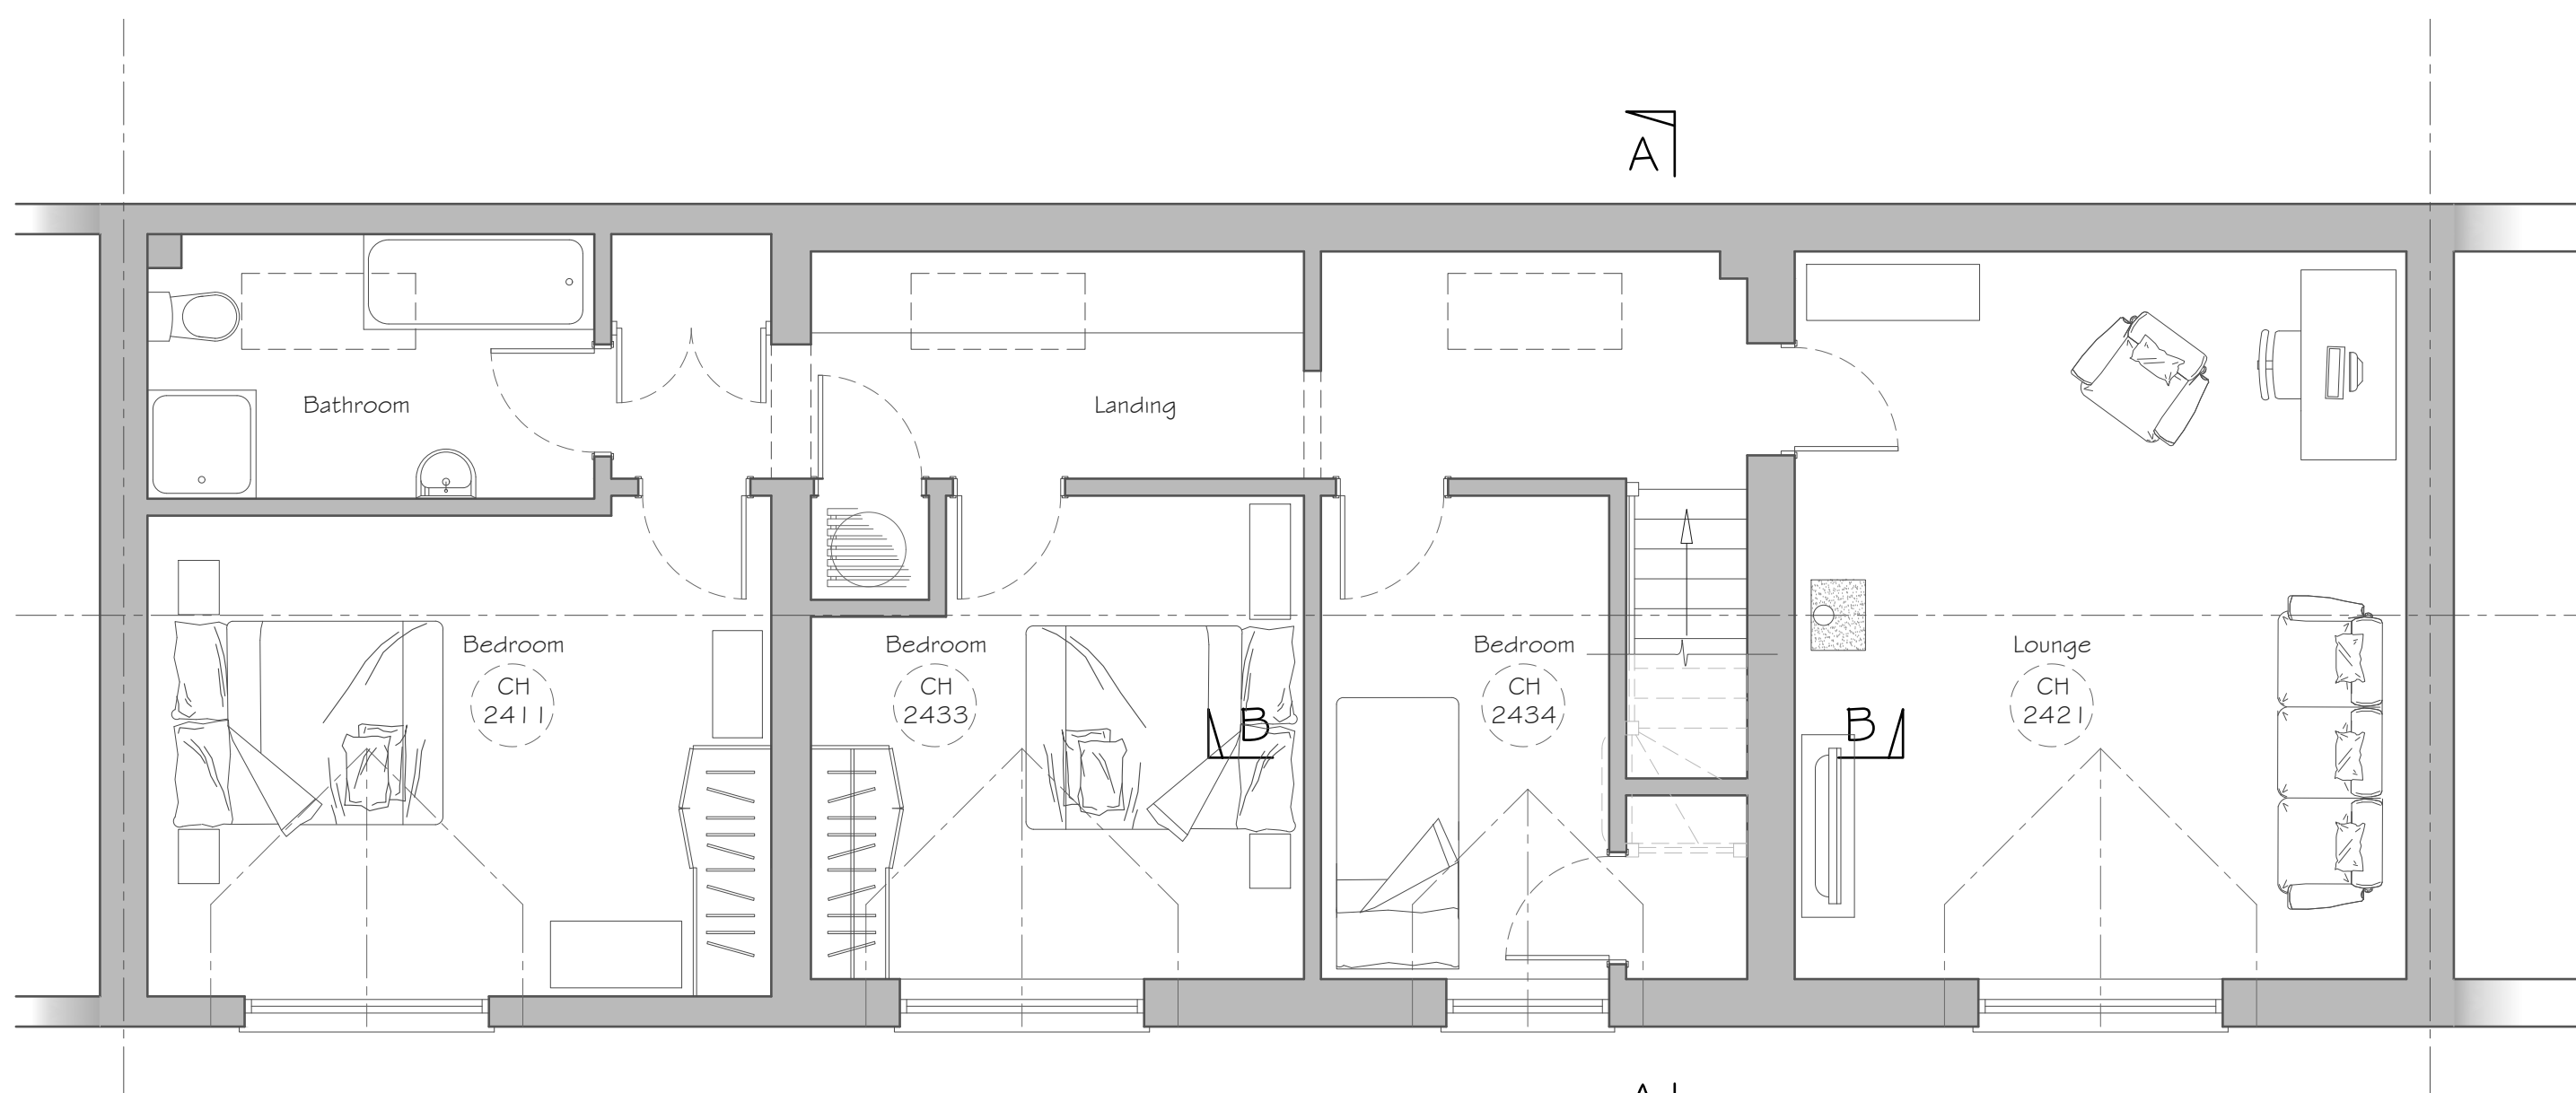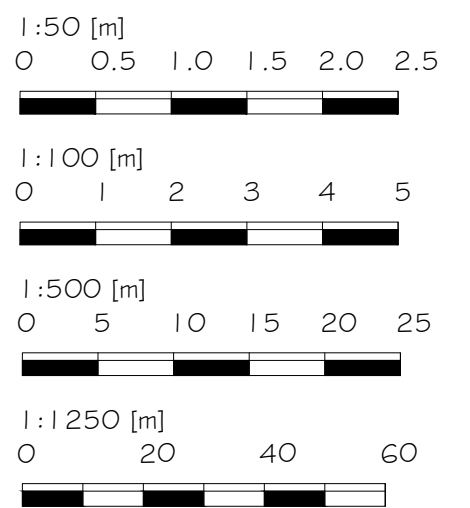


GROUND FLOOR PLAN
Scale 1:50

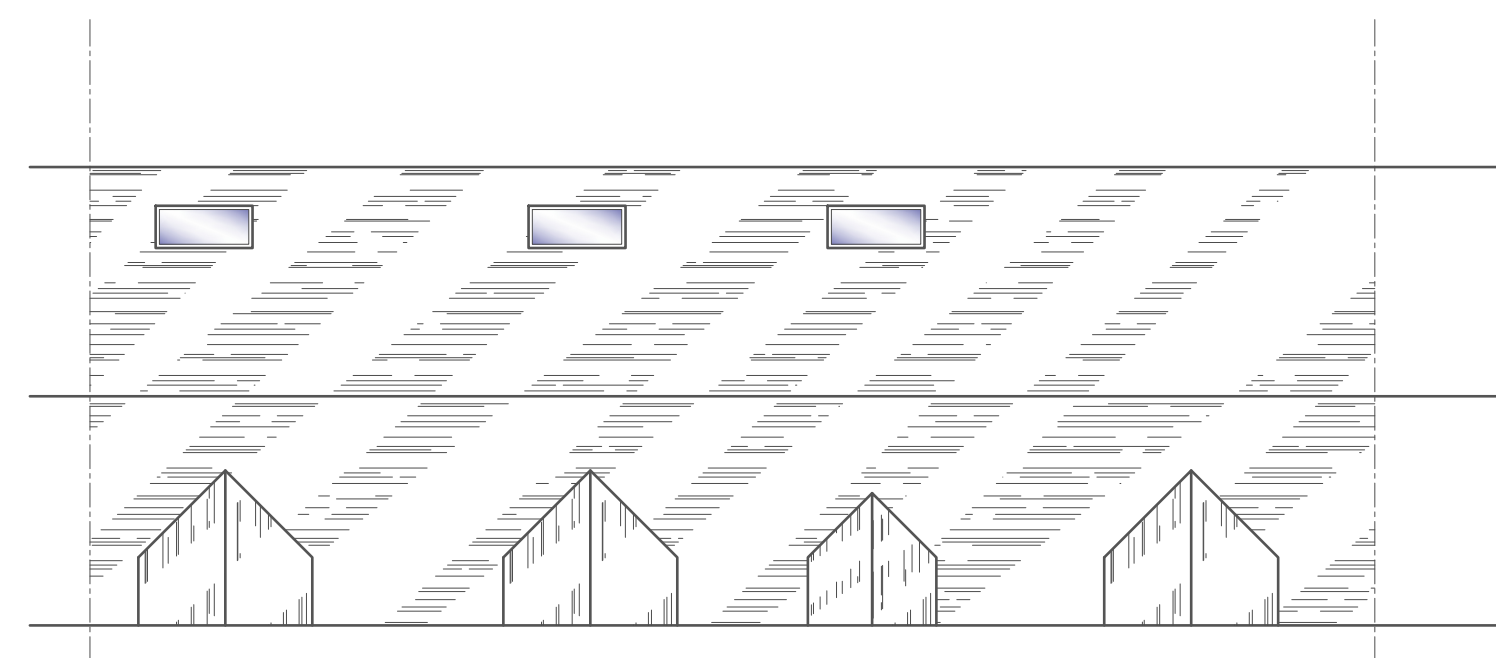

ROOF PLAN
Scale 1:100

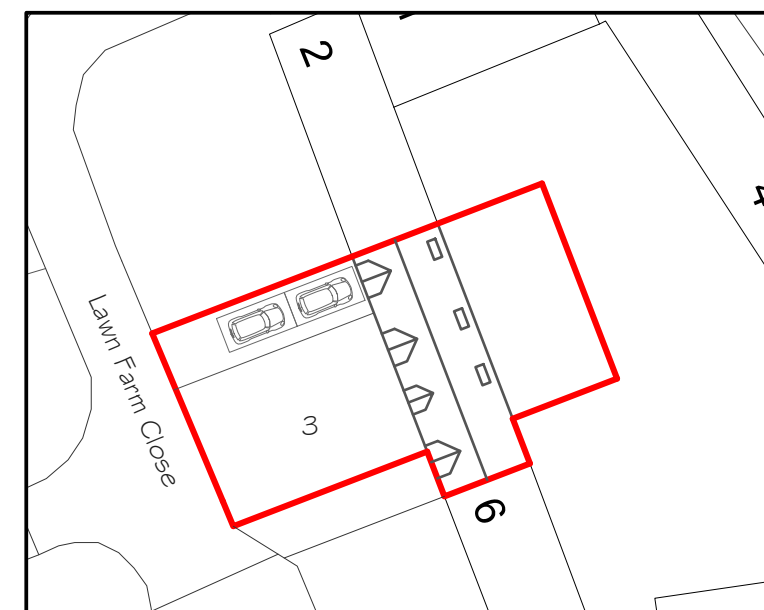

BLOCK PLAN
Scale 1:500

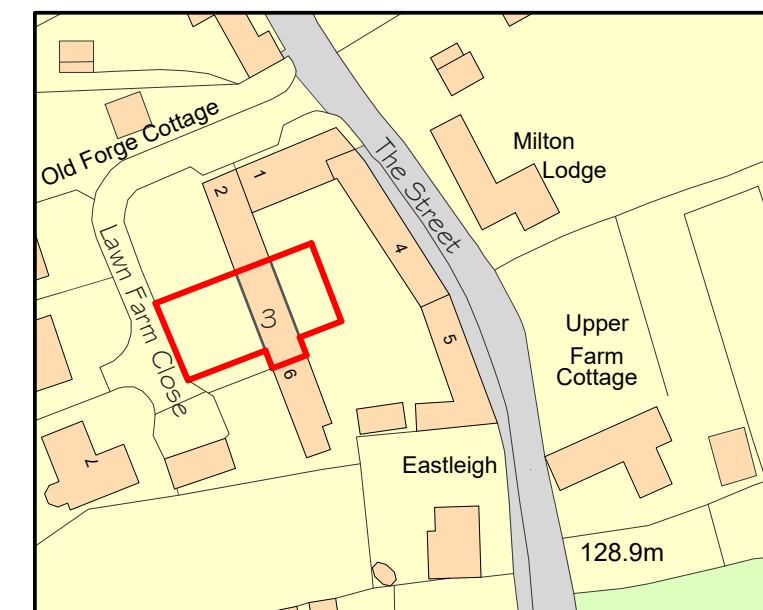

LOCATION PLAN
Scale 1:1250

Alex Dawson
www.addraughting.co.uk
alex@addraughting.co.uk
01672 511412
07791 341698

59 Barrow Close
Marlborough
Wiltshire
SN8 2BE



AD DRAUGHTING
ARCHITECTURAL SERVICES

Client

MR & MRS COLLINGE

Job Title

EXTENSION AT:
3 LAWN FARM CLOSE,
MILTON LILBOURNE,
WILTSHIRE,
SN9 5QA.

Drawing Title

EXISTING ELEVATIONS AND PLANS

Scale

A5 SHOWN

Date

19/12/2025

Drawn

AD

Drawing No.

1544-01

Rev

C