



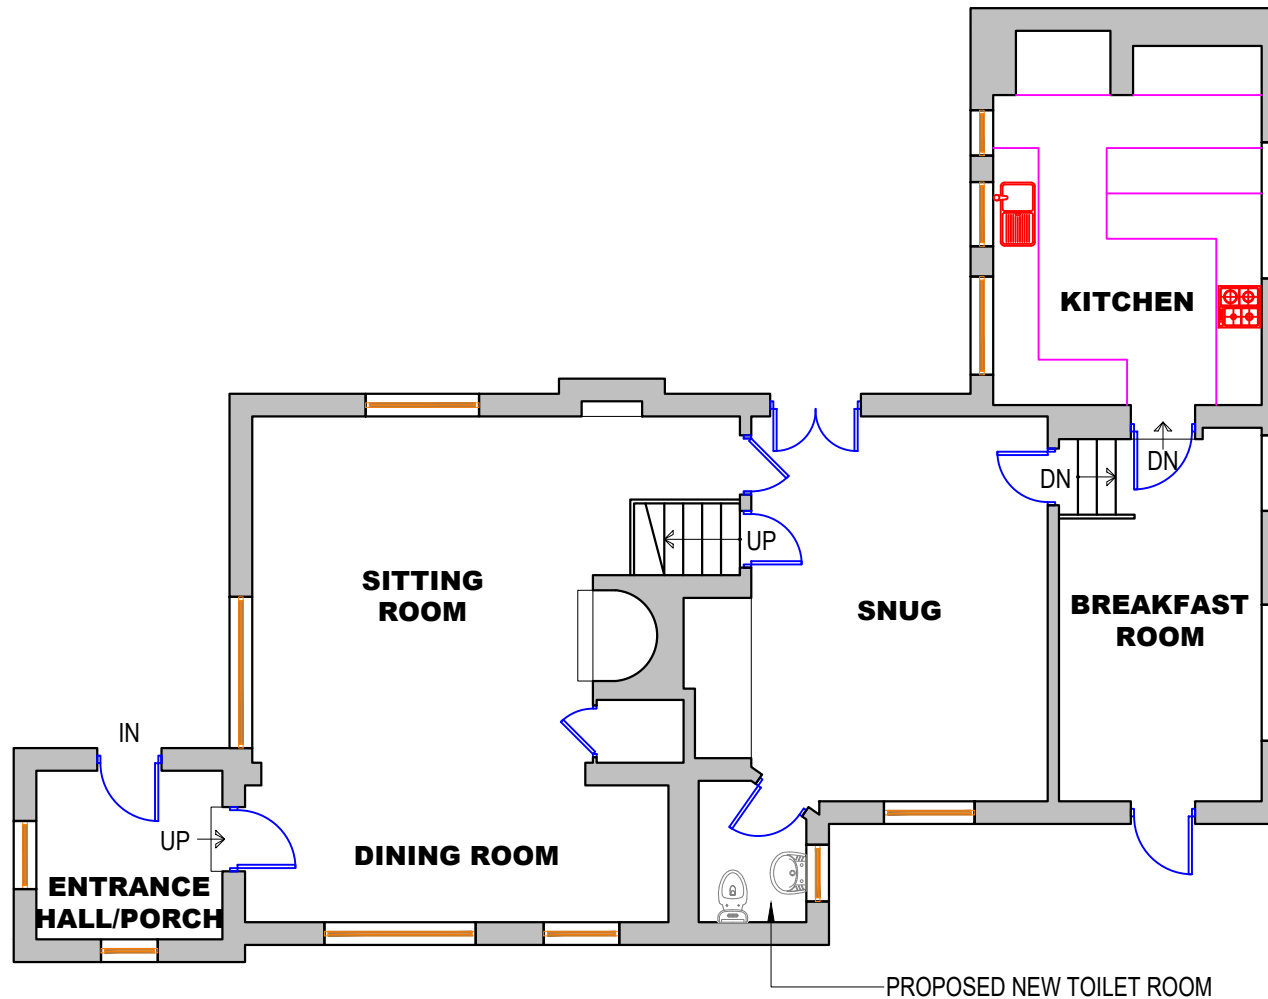

01 PROPOSED HOUSE GROUND FLOOR PLAN
Scale: 1:100

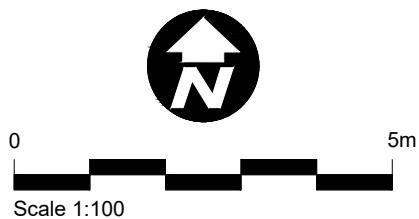

Project Title: 19 Wootton Rivers, Marlborough, SN8 4NH	Drn: R.S. Chkd: R.L.	Date: 10.12.2025 Date: 10.12.2025	Scale: 1:100@A4	 Imagine Draughting Services
Drawing Title: PROPOSED HOUSE GROUND FLOOR PLAN	Drg. No.: IDS-563-P-002	Rev.: 00		