



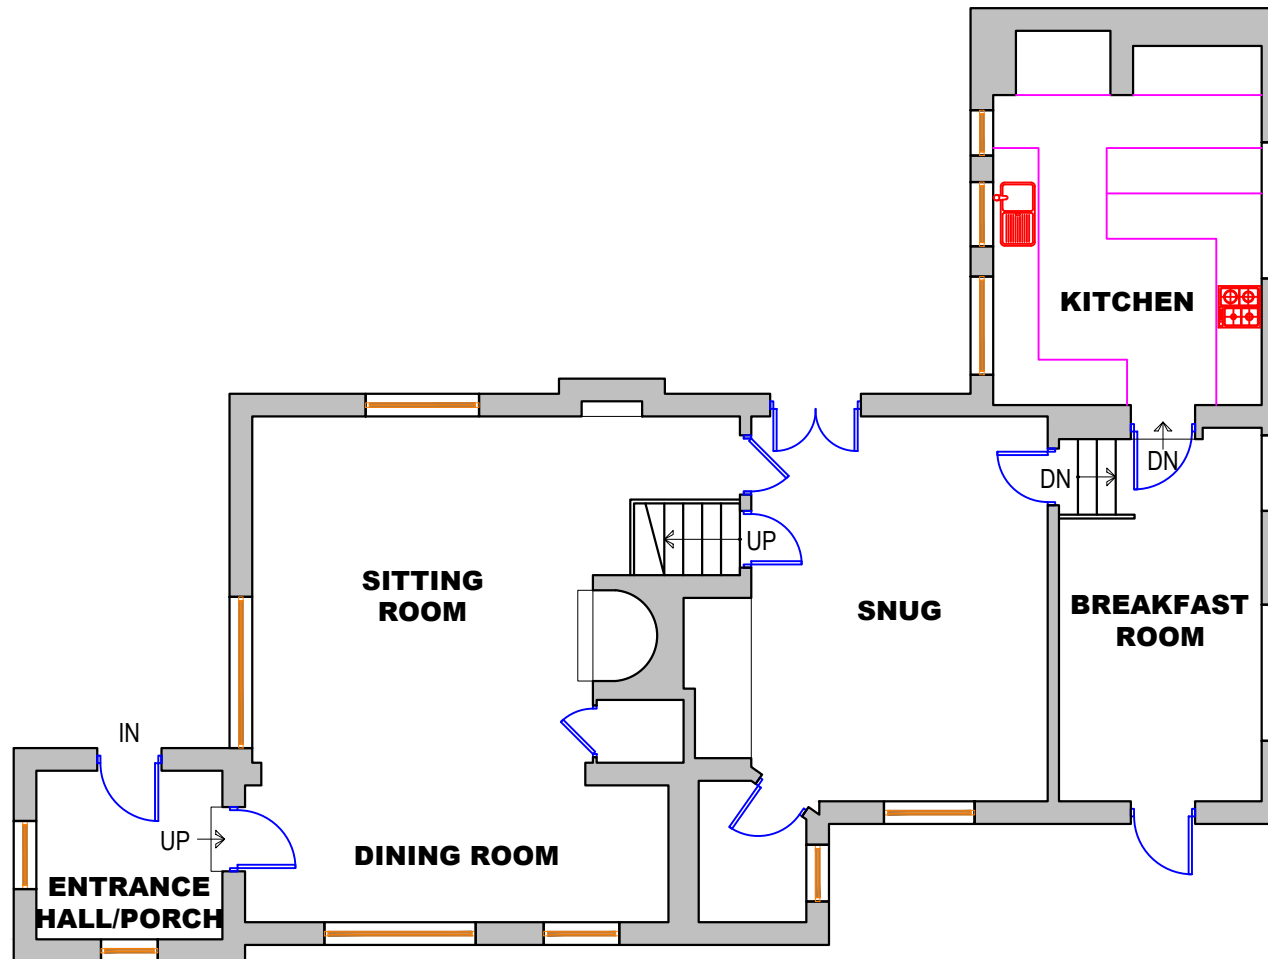

01 EXISTING HOUSE GROUND FLOOR PLAN

Scale: 1:100

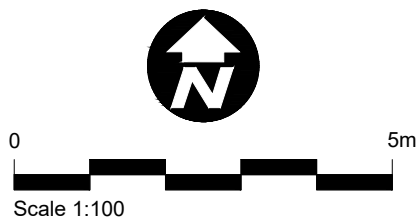

Project Title:	Drn: R.S.	Date: 10.12.2025	Scale:
19 Wootton Rivers, Marlborough, SN8 4NH	Chkd: R.L.	Date: 10.12.2025	1:100@A4
Drawing Title:	Drg. No.:	Rev.:	
EXISTING HOUSE GROUND FLOOR PLAN	IDS-563-E-001	00	

