



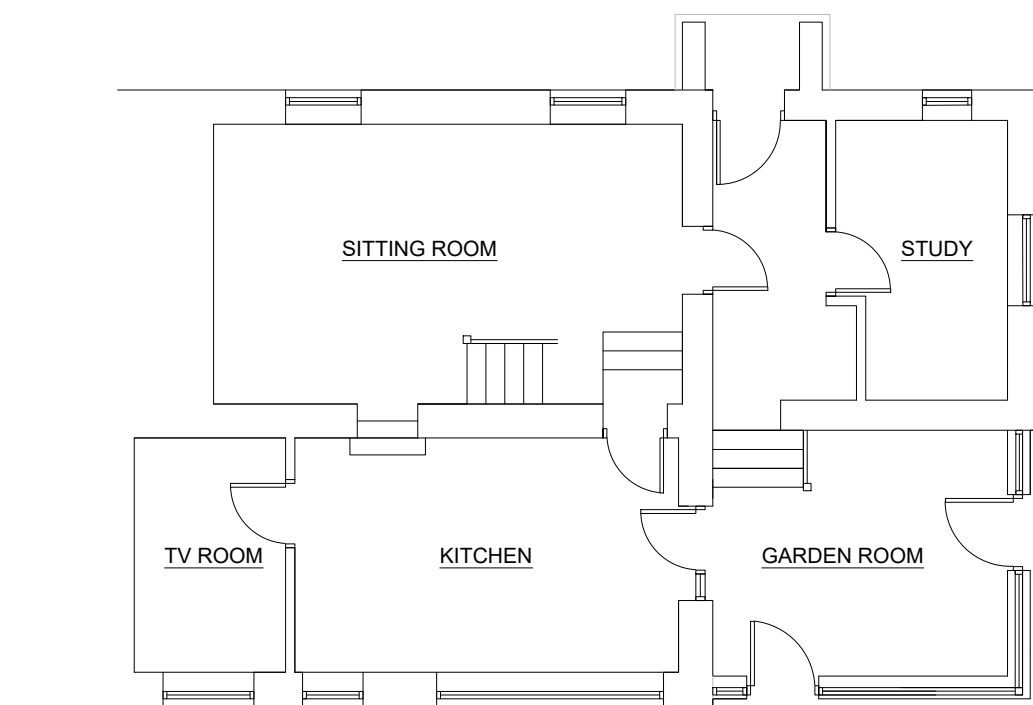


GROUND FLOOR PLAN AS EXISTING

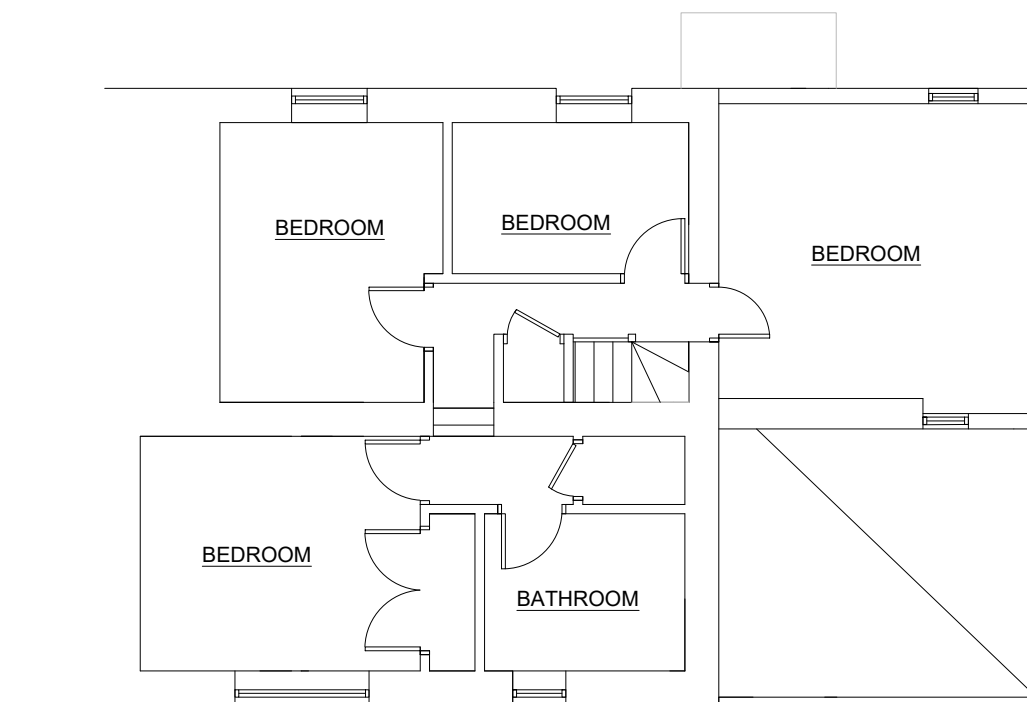

FIRST FLOOR PLAN AS EXISTING



SIDE ELEVATION AS EXISTING

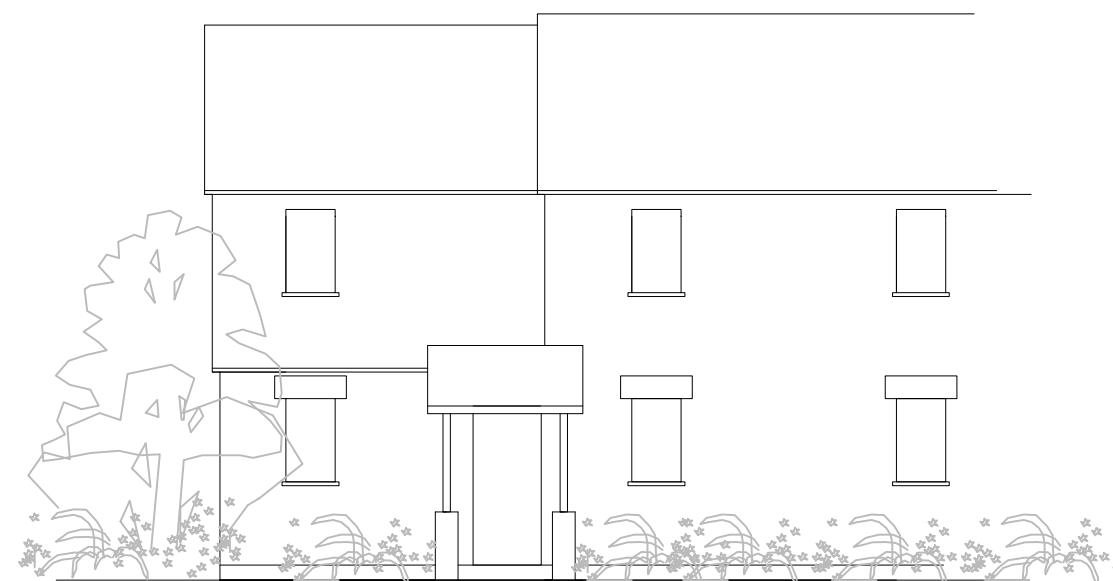

FRONT ELEVATION AS EXISTING

North Cottage, Tisbury Row, Tisbury

PLANNING APPLICATION

Client: Mr & Mrs Baker
 Location: North Cottage, Tisbury
 Tisbury
 Proposal: First floor porch extension
 Dwg No: 1
 Rev: C
 Scale: 1:100
 Date: November 2025