


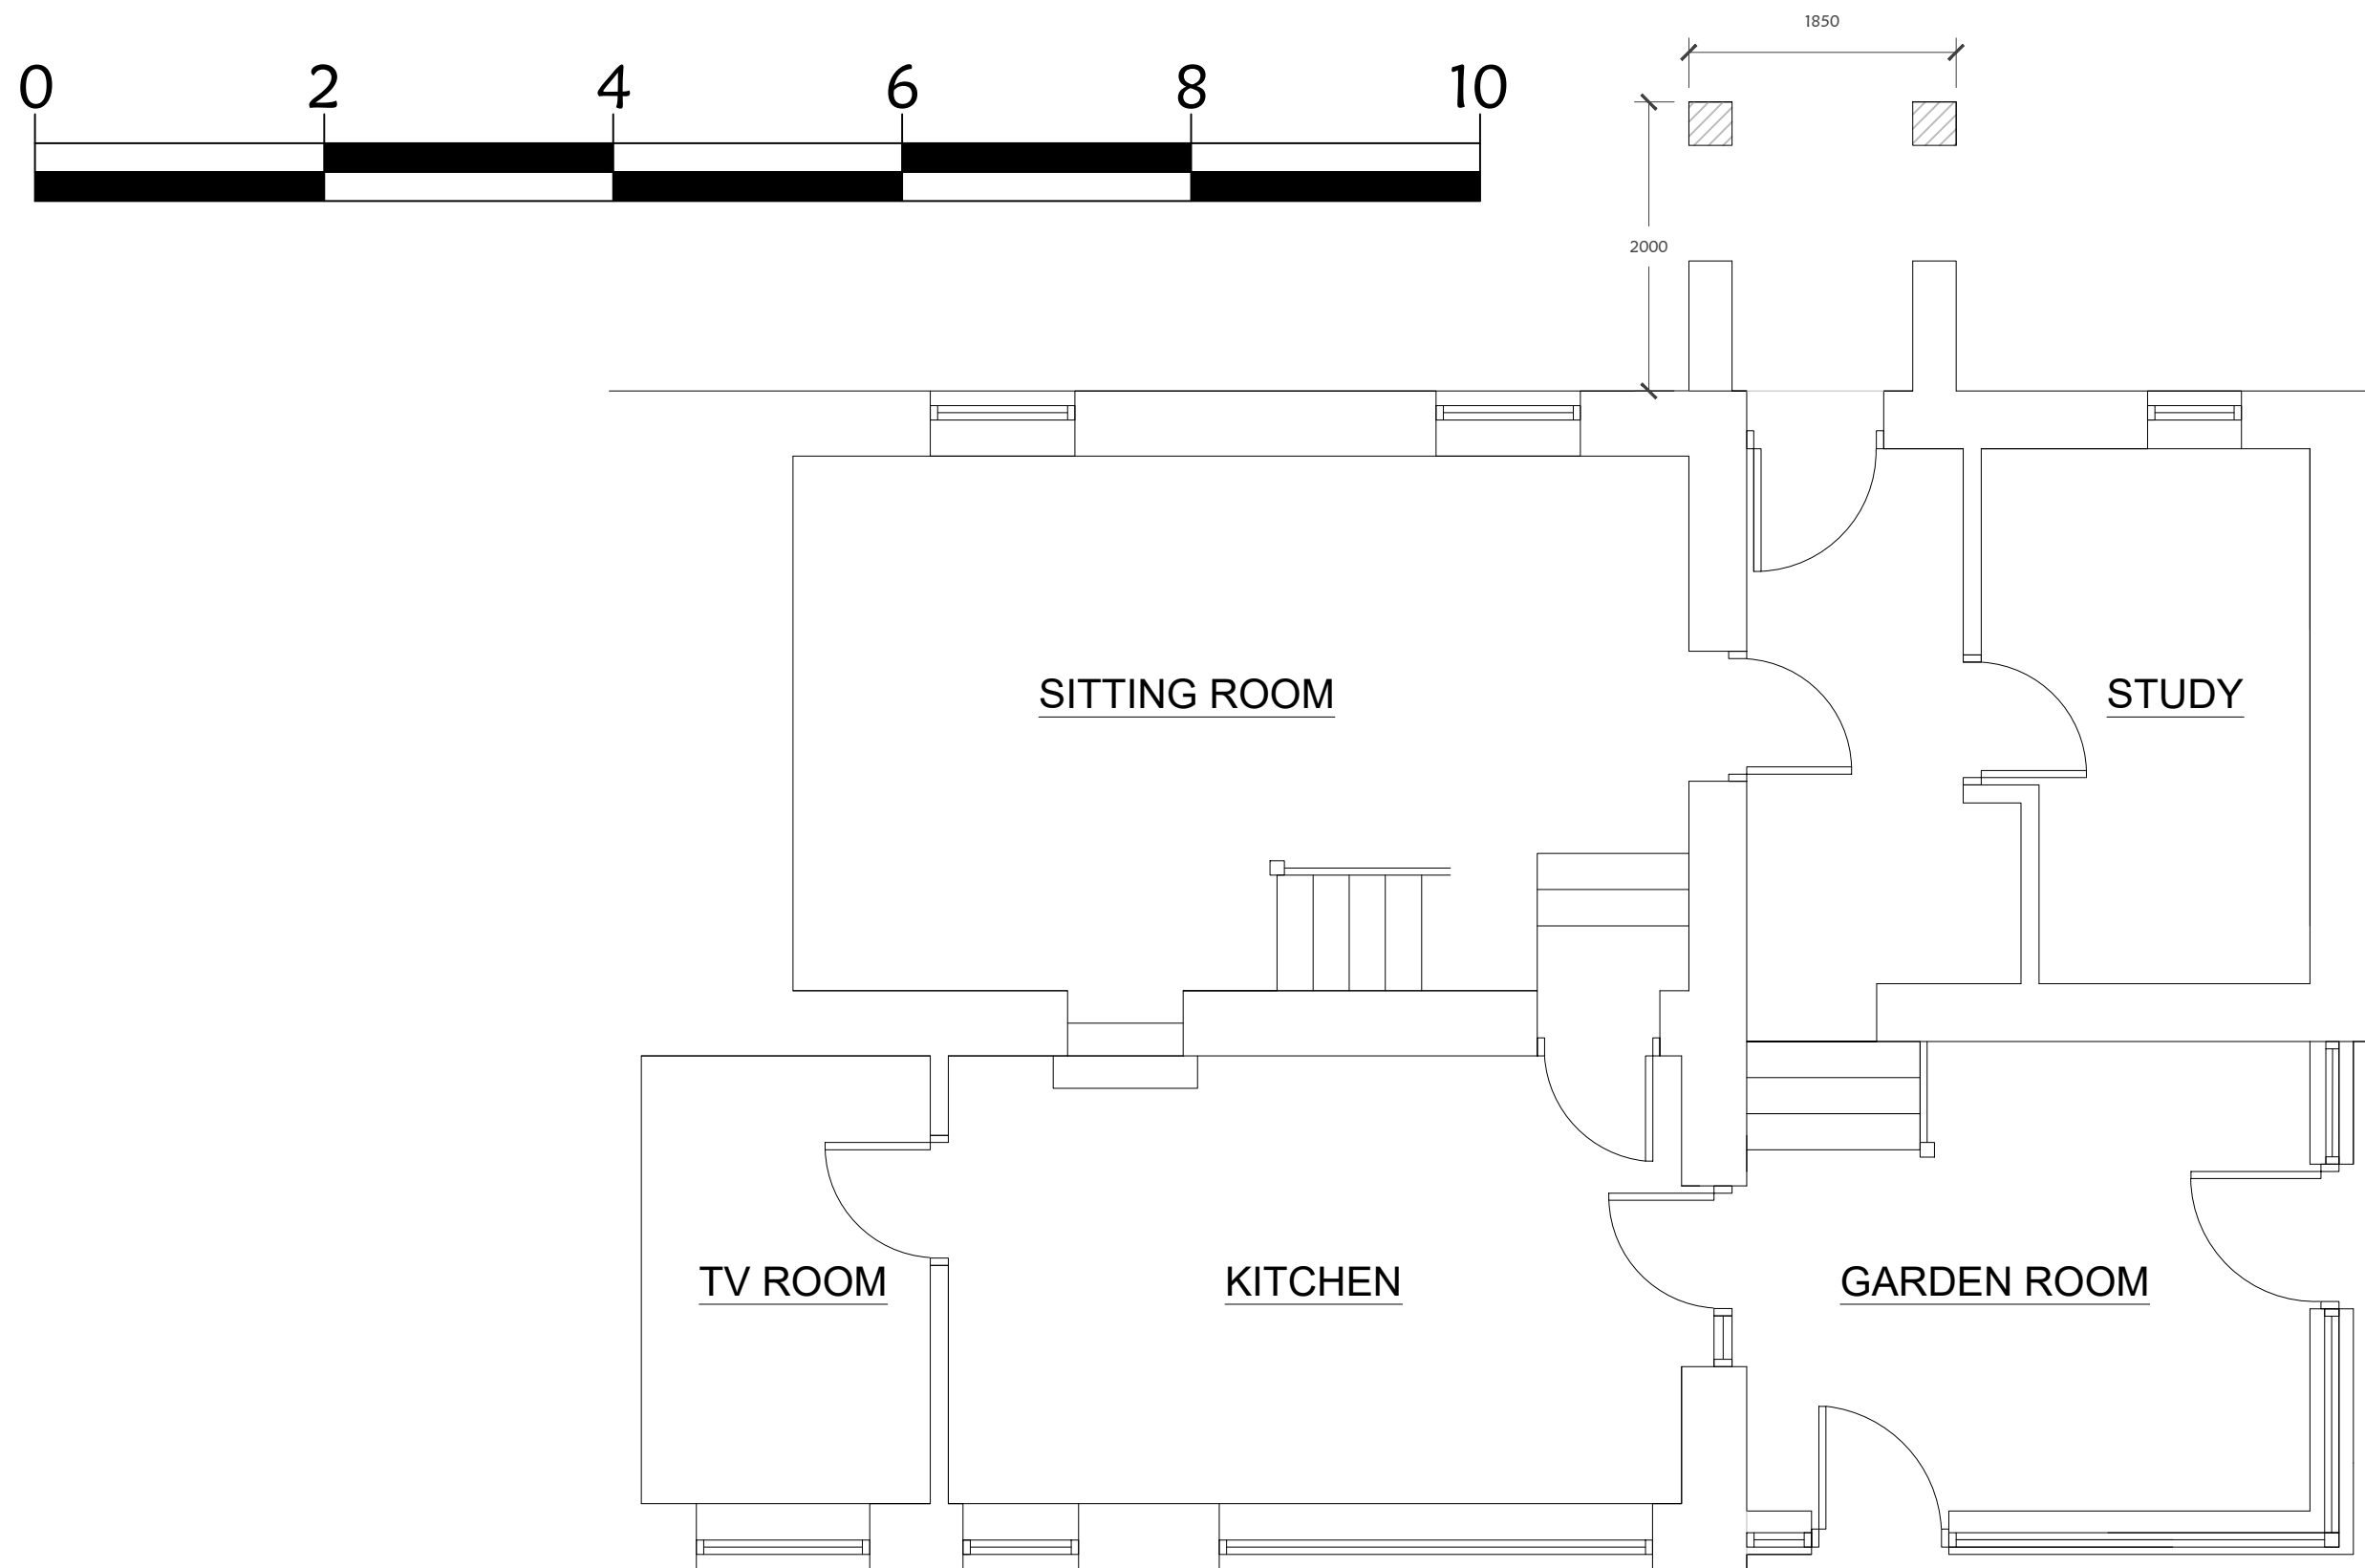

GROUND FLOOR PLAN AS PROPOSED

North Cottage, Tisbury Row, Tisbury

PLANNING APPLICATION

Client: Mr & Mrs Baker
Location: North Cottage, Tisbury
Tisbury
Proposal: First floor porch extension
Dwg No: 2
Rev: D
Scale: 1:50
Date: November 2025