


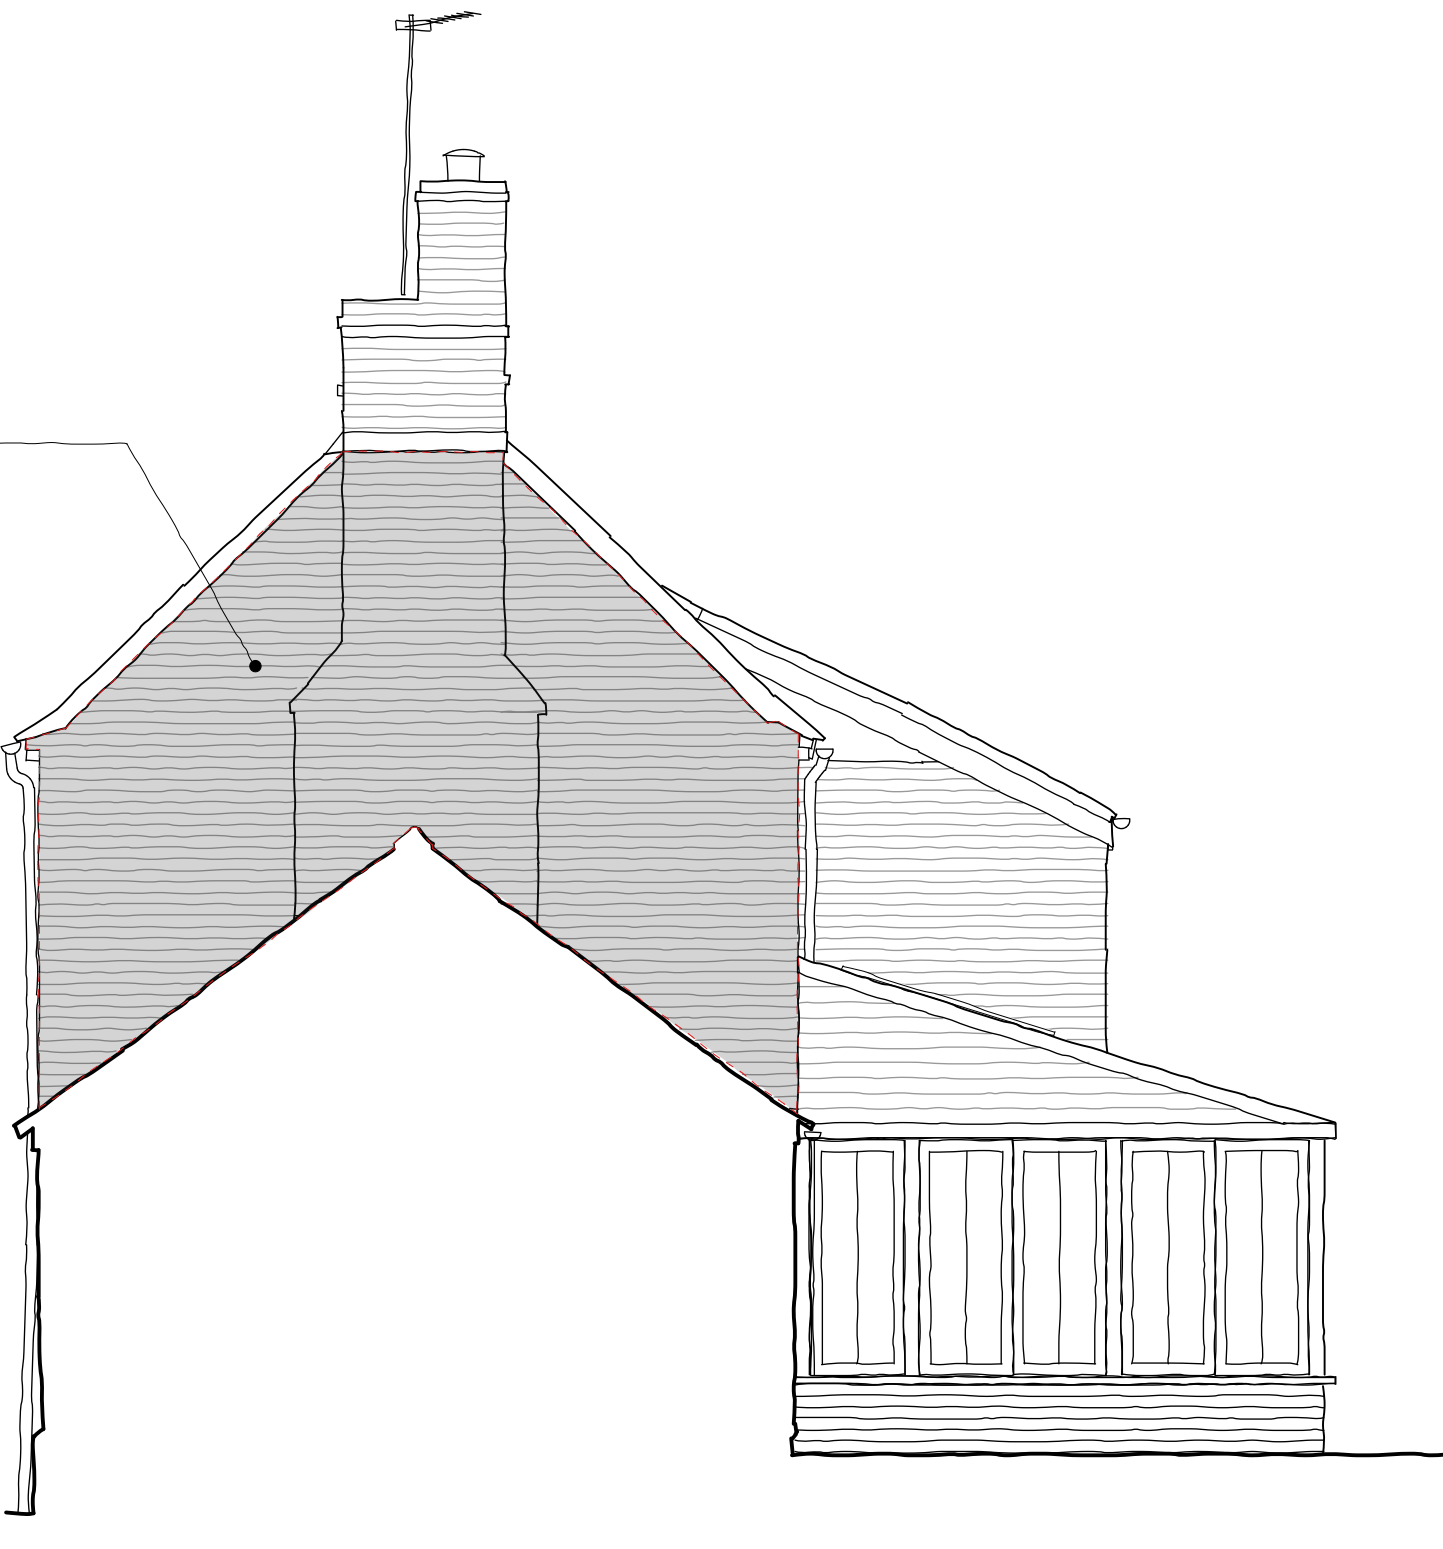

Proposed East Elevation



Proposed West Elevation



Proposed South Elevation



Proposed North Elevation

Date	No.	Revision	Notes
------	-----	----------	-------

PKA
ARCHITECTS

PKA Architects Ltd
Featherstone, Whalley Road, Rattens, Earsby, Wiltshire, SN11 5TD
tel: 01380-725568 peler@pka-architects.com www.pka-architects.com

Project Title
Wansdyke House,

Address
Wansdyke House, 13 Wilsford, Pewsey
SN9 6HB

Client
Mr Sam Gray

Sheet Title
Proposed Elevations

Scale	Drawn By	Date
1:50 @A1	TK	26/08/2025

Project ID	Stage	Sheet No.	Revision
2116	-	PL-002	-

Status	Stage Key
PLANNING ISSUE	EX - Existing SK - Sketch PL - Planning WD - Working Drawings BR - Building Regulations TR - Tender CN - Construction AB - As Built

File Name
2116 - WANSDYKE HOUSE.dwg