




Front Elevation




Side Elevation

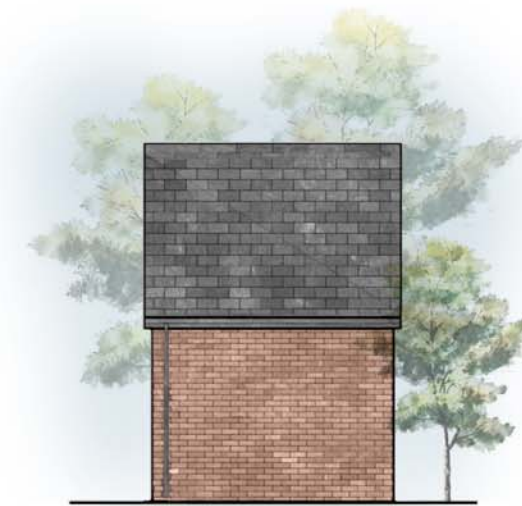


Rear Elevation




Side Elevation

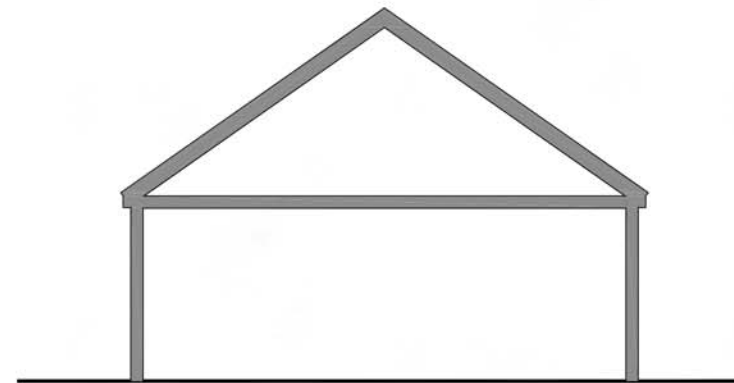

Section

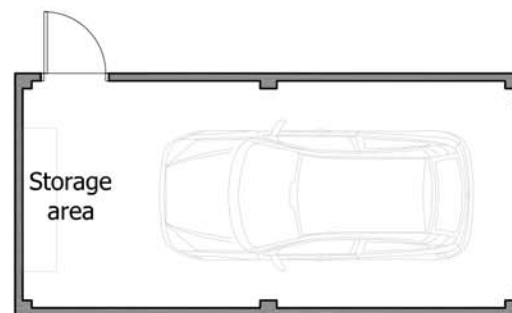

Floor Plan

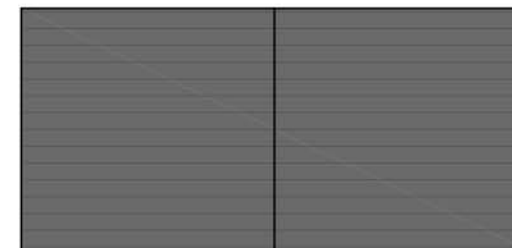

Roof Plan



Note:

Copyright is retained by Big Picture Design.

Materials Key

- ① Natural slate roof tile
- ② Local stone
- ③ Timber door
- ④ Ibstock Ashdown Beckhill Red brick

**BIG
PICTURE
DESIGN**

CLIENT:
Greatworth

PROJECT:
Land North of Brick Hill Farm, Warminster
Wiltshire

DRAWING TITLE:
Garage - Plot 7
Elevations, Plans & Section

SCALE: 1:100@A3 DATE: 19/10/2025 DRAWN: JNM

DRAWING NUMBER: 13270/G3 REVISION: