


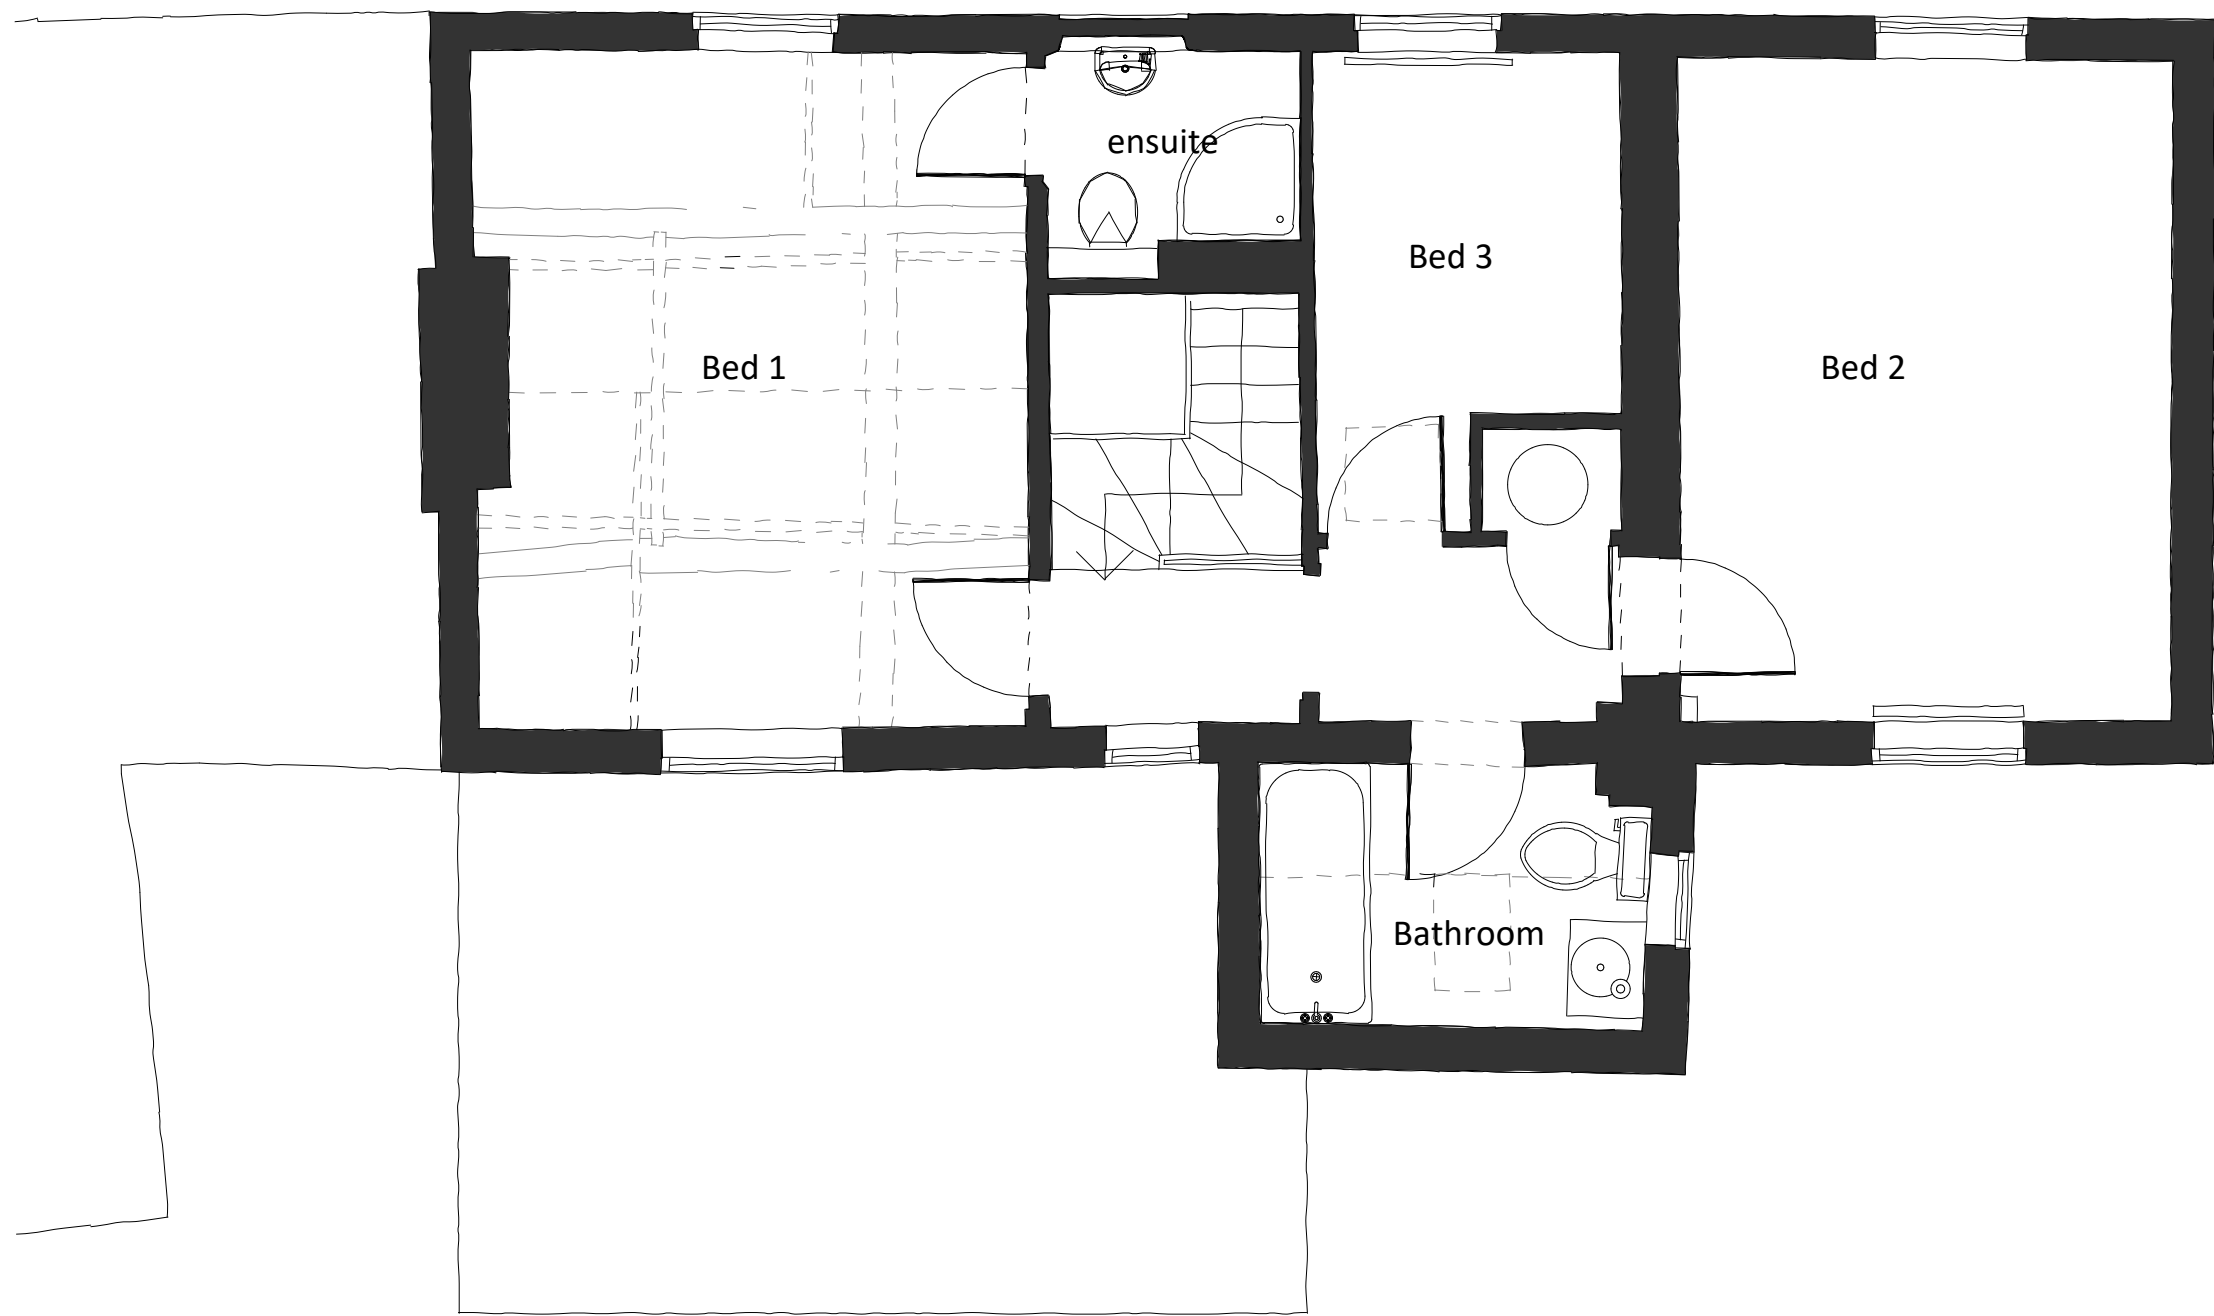


 

1:50 - Existing First Floor plan

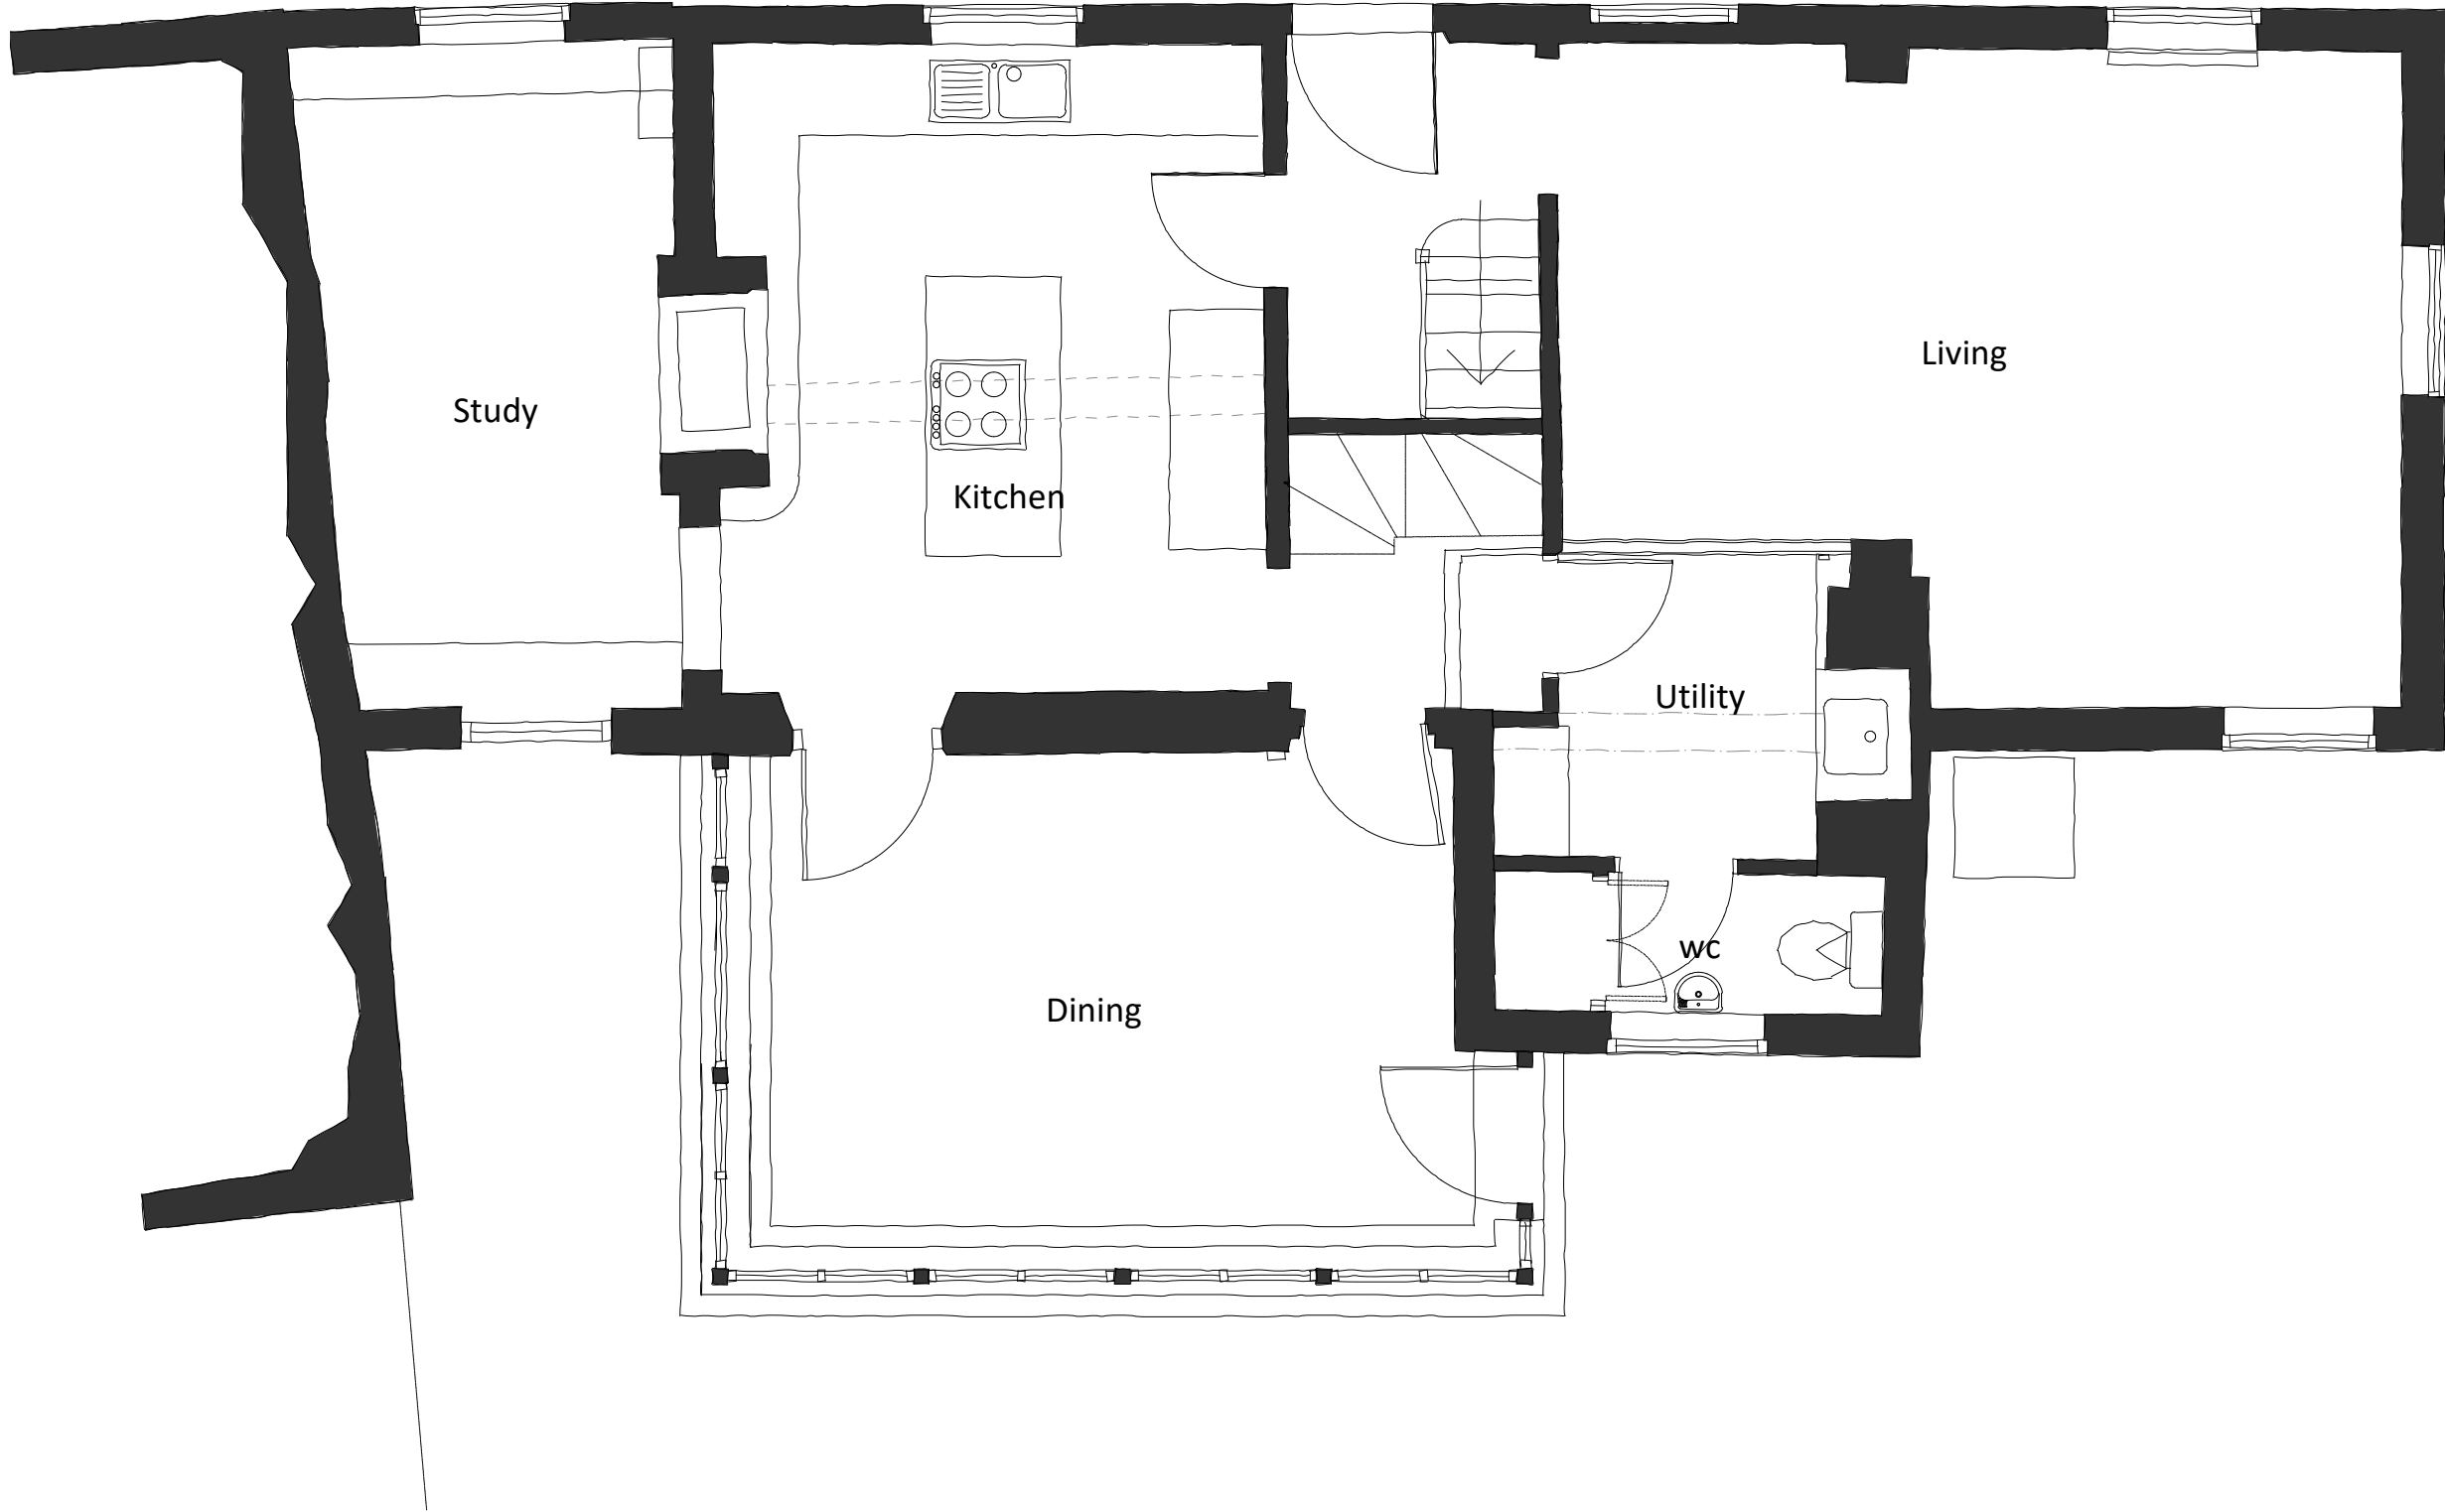

1:50 - Existing Ground Floor plan

 

This drawing is the copyright of PKA Architects Ltd.
Registered in England and Wales No 8605063.
Do not rely on Scaled Dimensions - work to figured dimensions only.
If in doubt - ASK.
All dimensions to be checked on site by contractor.
Work to existing building features where appropriate.
Any OS copyright data on this drawing is reproduced under license.

Date	No.	Revision Notes
------	-----	----------------



PKA Architects Ltd
Featherstone, Wilsley Road, Potters, Darlaston, Walsley, S810 5TD
tel: 01380-725668 polder@pka-architects.com www.pka-architects.com

Project Title
Wansdyke House,

Address
Wansdyke House, 13 Wilsford, Pewsey
SN9 6HB

Client
Mr Sam Gray

Sheet Title
Existing Floor Plans

Scale 1:50 @A1	Drawn By TK	Date 08/01/2025
-------------------	----------------	--------------------

Project ID 2116	Stage -	Sheet No. EX-003	Revision -
--------------------	------------	---------------------	---------------

Status EXISTING	Stage Key EX - Existing SK - Sketch PL - Planning WD - Working Drawings BR - Building Regulations TR - Tender CN - Construction AB - As Built
--------------------	---

File Name 2116 - WANSDYKE HOUSE.vrx
--