


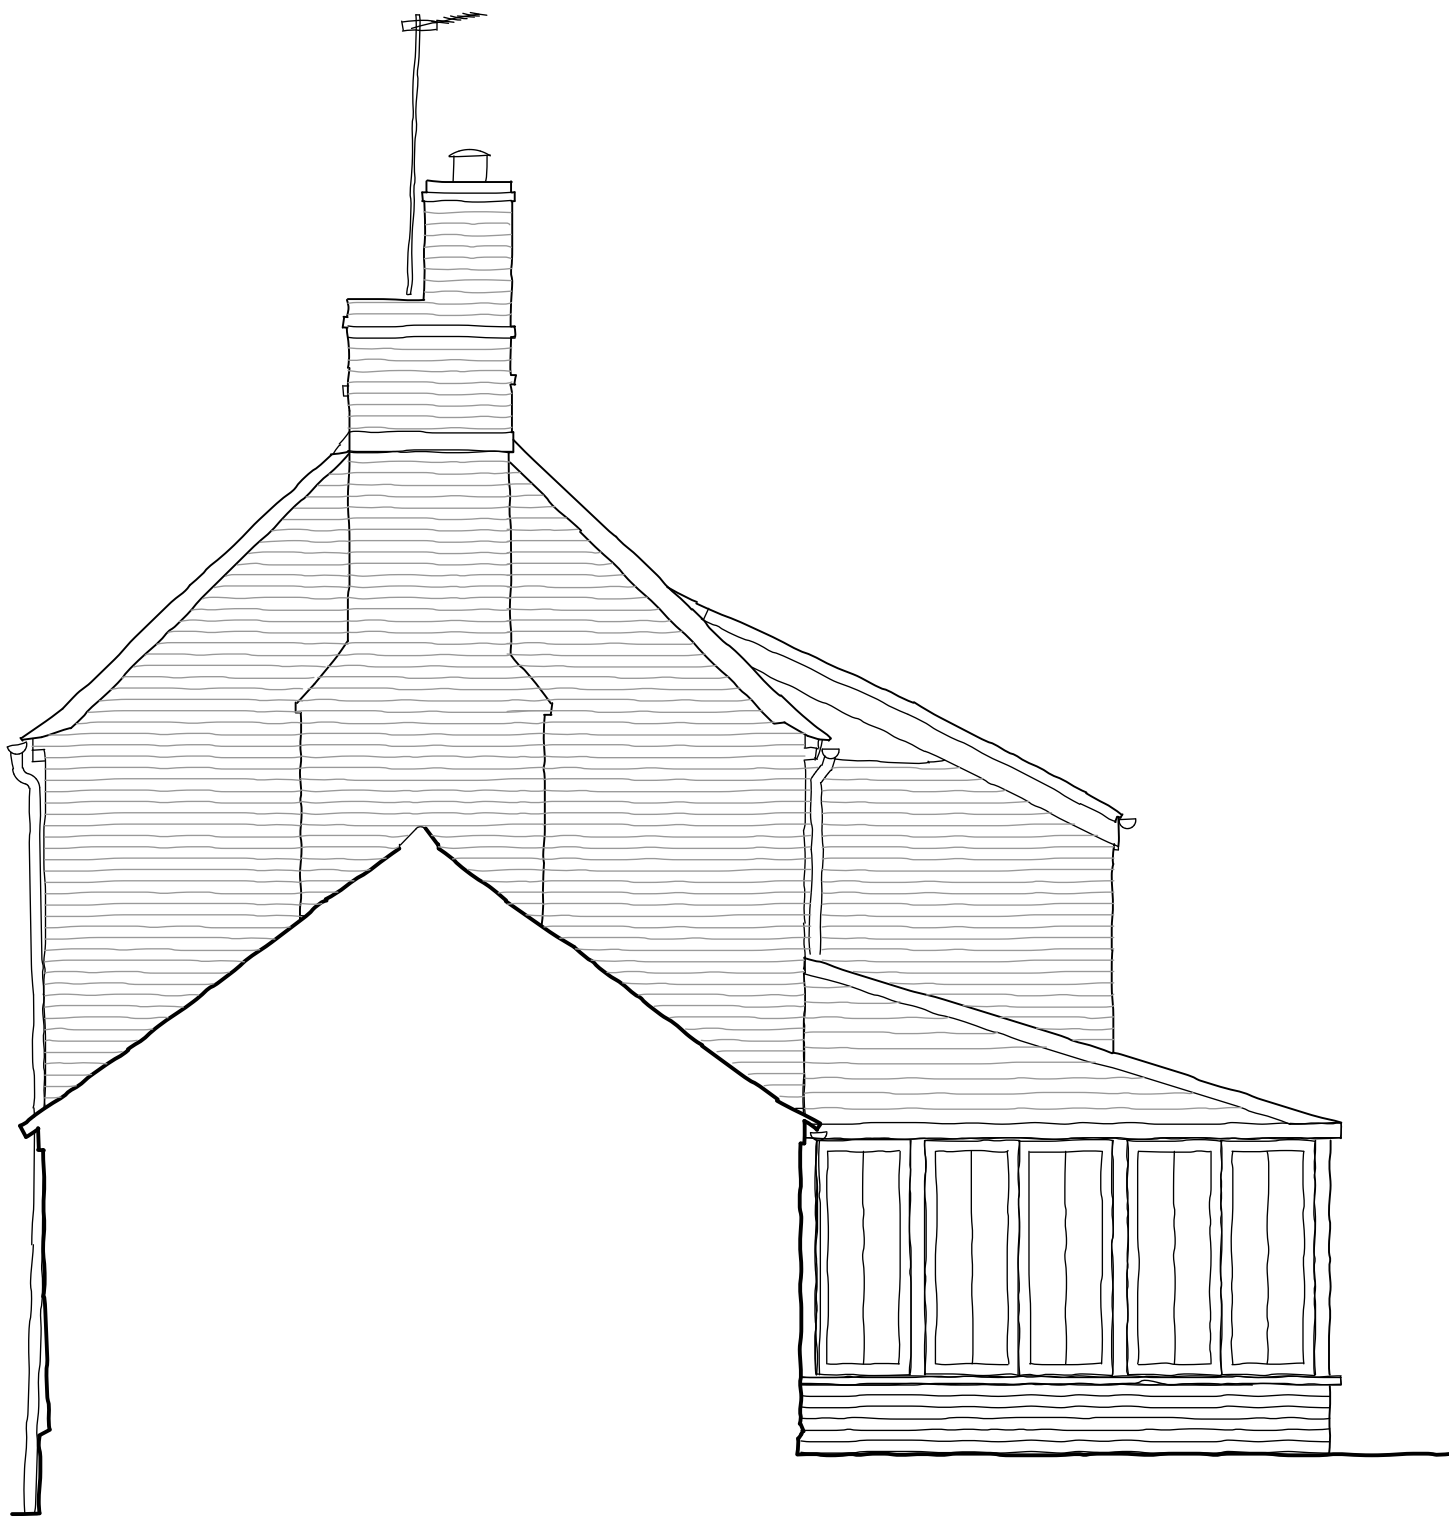

Existing East Elevation




Existing West Elevation



Existing South Elevation



Existing North Elevation

 

Date	No.	Revision Notes
------	-----	----------------



PKA Architects Ltd
Featherstone, Whisby Road, Puttens, Evesham, Wiltshire. SN10 5TD.
tel: 01380-725688 peter@pka-architects.com www.pka-architects.com

Project Title
Wansdyke House,

Address
Wansdyke House, 13 Wilsford, Pewsey
SN9 6HB

Client
Mr Sam Gray

Sheet Title
Existing Elevations

Scale
1:50 @A1

Drawn By
TK

Date
08/01/2025

Project ID
2116

Stage
EX-002

Status
EXISTING

Stage Key
EX - Existing
SK - Sketch
PL - Planning
WD - Working Drawings
BR - Building Regulations
TR - Tender
CN - Construction
AB - As Built

File Name
2116 - WANSDYKE HOUSE.dwg