


No.	Description	Date
P05	Fenestration updated. Fencing omitted.	27/08/25
P06	Roof pitch adjusted. Floor plan and fenestration adjusted for oak frame	16/09/25
P07	Changes to internal walls and fenestration due to oak frame	25/09/25

PURPOSE OF ISSUE		
PLANNING		
PROJECT		
WINSLEY PADDOCK		
SHEET		
PROPOSED GF PLAN		
Date	Drawn by	Checked by
08/08/25	CM	CM
Project number	Scale (@ A3)	
LAMA-56	1 : 100	
DRAWING NUMBER		REV
L110		P07

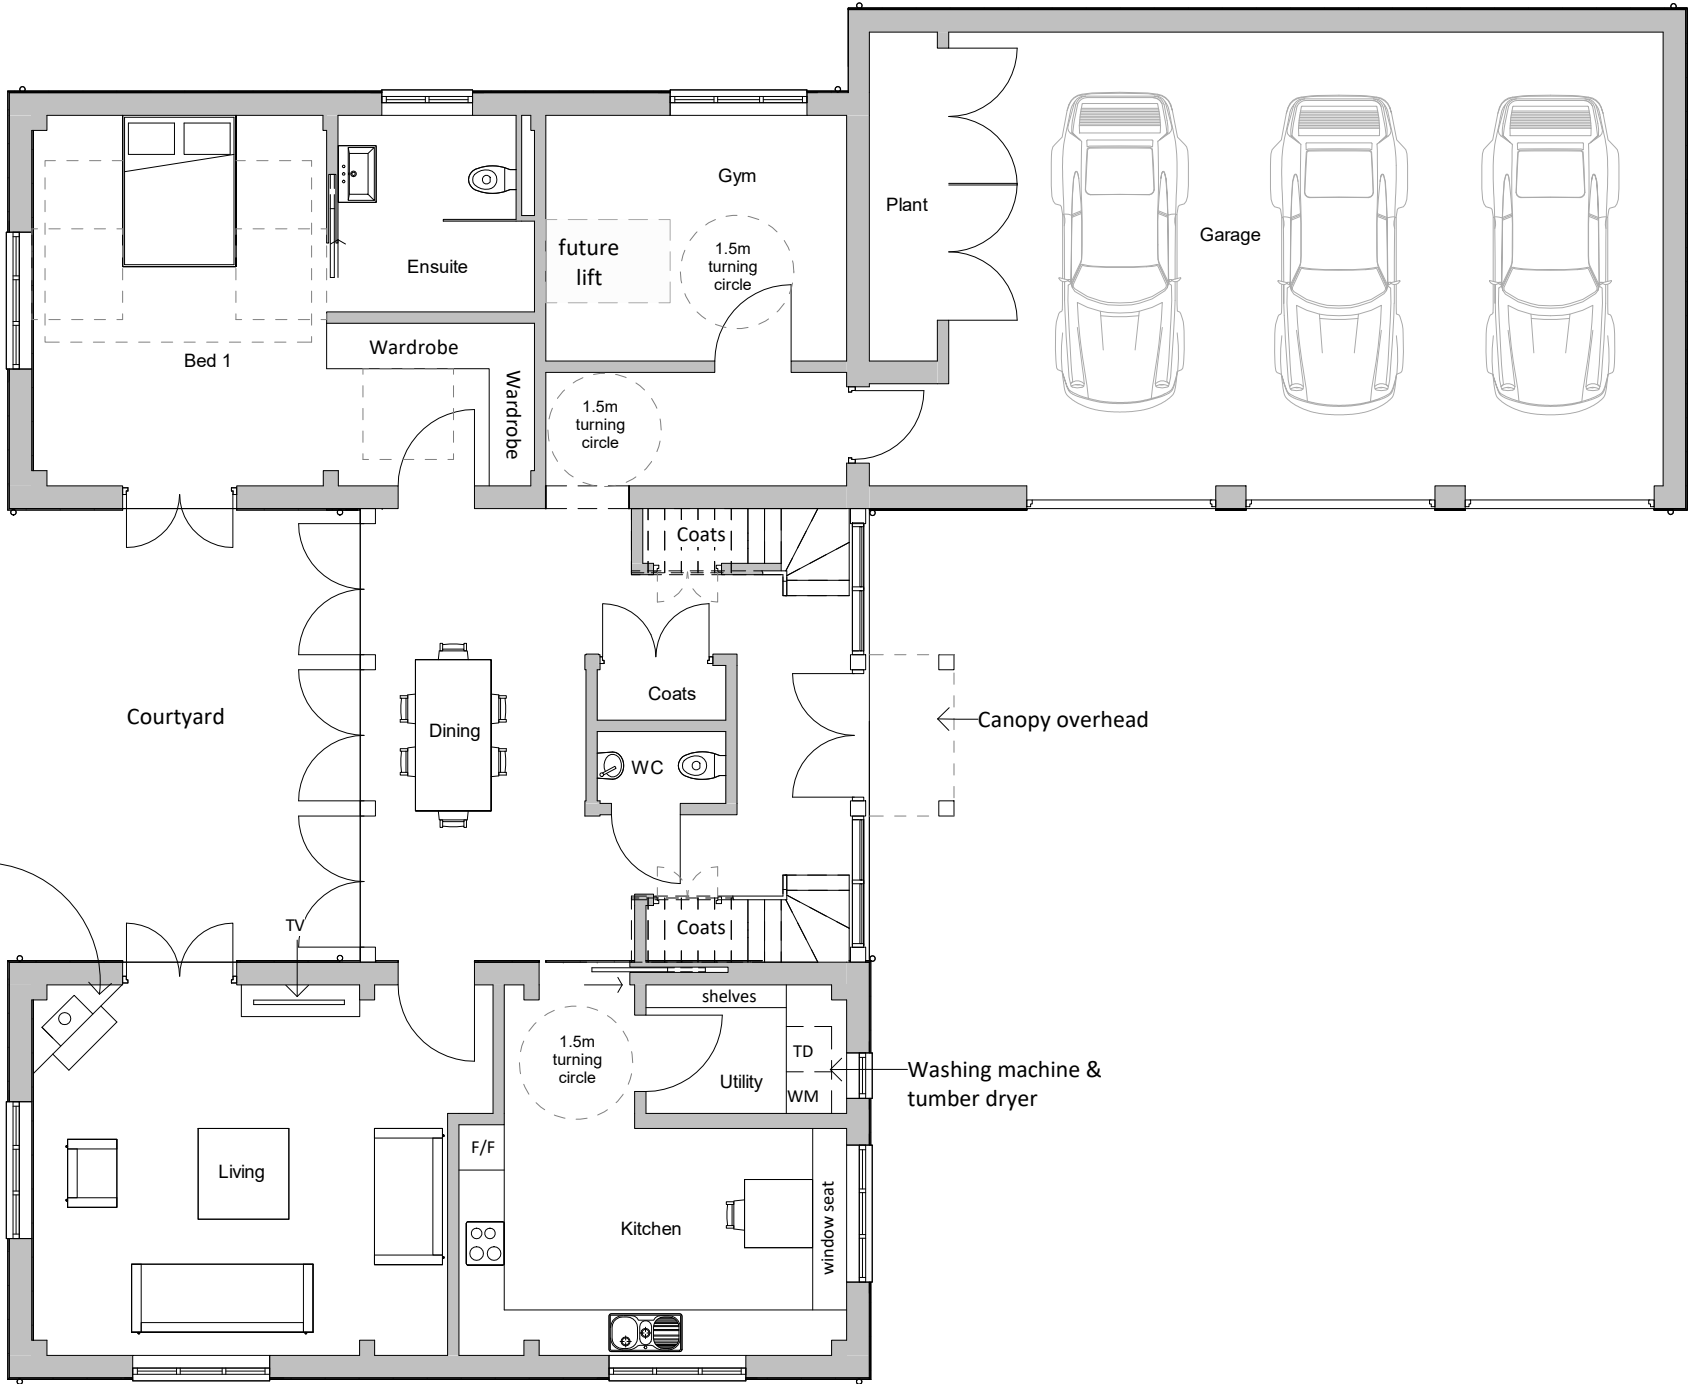

PROPOSED GROUND FLOOR PLAN
1 : 100

