

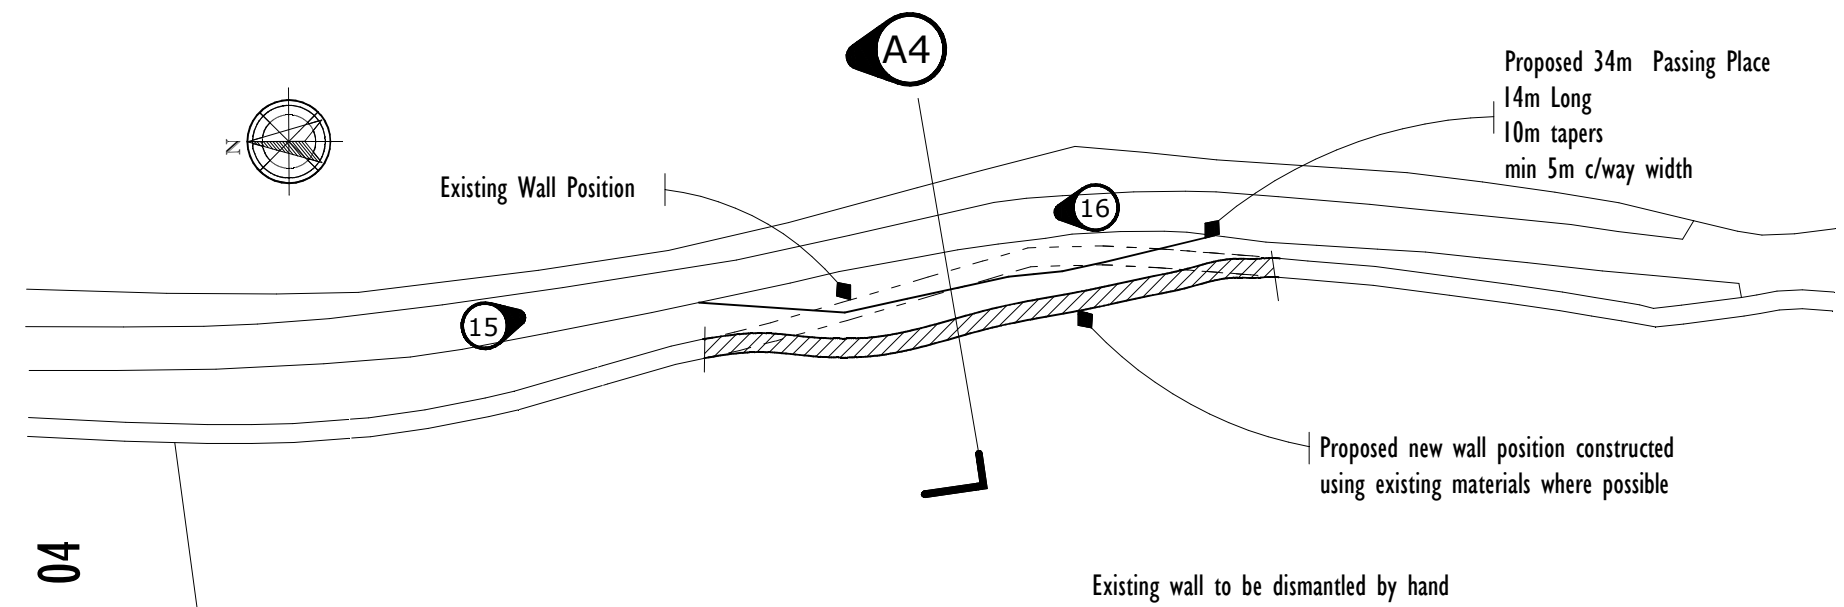


Passing Place 04


SITE PLAN 1:500

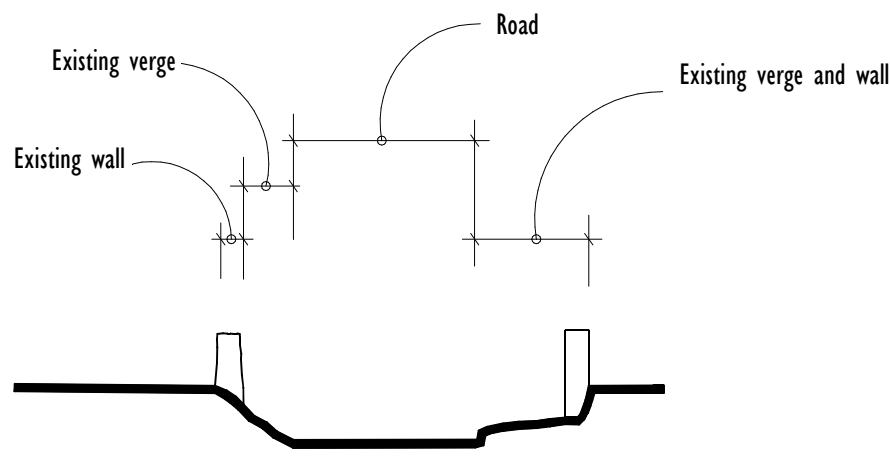

INDICATIVE ELEVATION

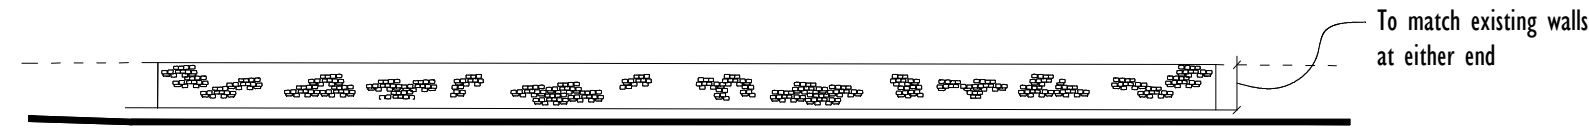

Existing Section A4
1:100 @ A3

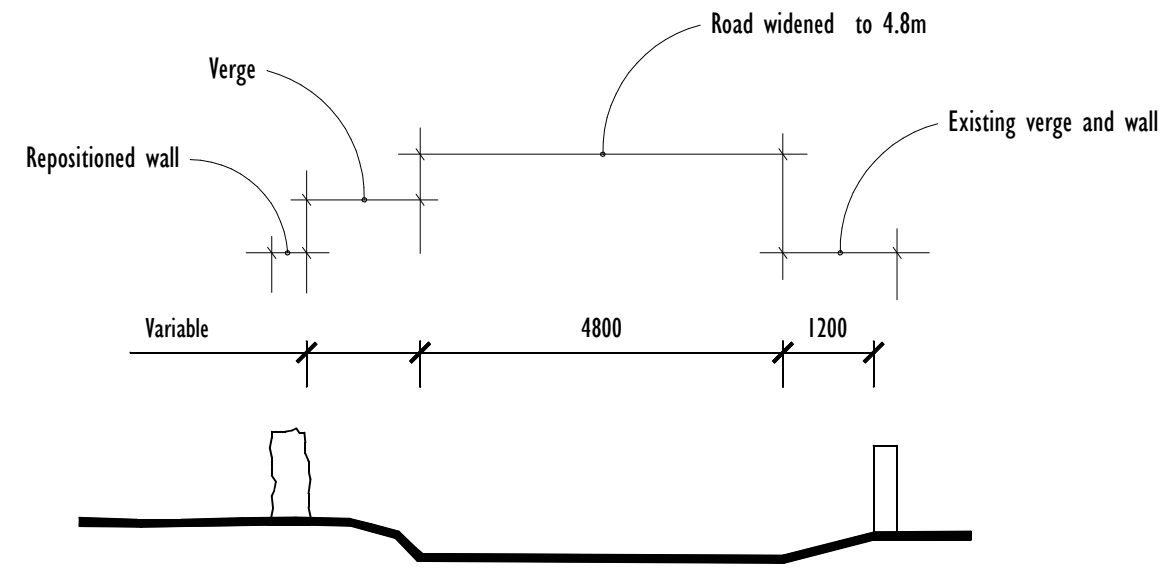


Proposed Section A4
No raised kerbs to be installed
1:100 @ A3

SCALE 1:100
0 1 2 3 4m

SCALE 1:500
0 5 10 15 20m

Land Development &
Planning Consultants Ltd
01299 782496
www.LDPC.co
planning@LDPC.co

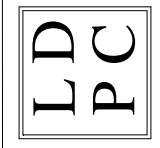

All dimensions to be checked on site. Drawing for planning purposes only - Not for construction. Reproduction of this drawing is prohibited without the consent in writing of Land Development & Planning Consultants Ltd. Site plans are reproduced from the Ordnance Survey sheets with the permission of the Controller of HM Stationery Office. Crown Copyright Reserved. Licence Number AL546755.

The Studio,
82 Broadmead,
Corsham,
SW13 9AP

DATE
Dec. 2025

DESCRIPTION
Passing Place 04
SCALE:
1:500 & 1:100 @ A3

PROJECT NO.
LDC.2277G
PROJECT
Euridge Manor Farm,
Coleme

DRAWING No. **07**
G