





This drawing is the copyright of PKA Architects Ltd.
Registered in England and Wales No 8605063.
Do not rely on Scaled Dimensions - work to figured dimensions only.
If in doubt - ASK.
All dimensions to be checked on site by contractor.
Work to existing building features where appropriate.
Any OS copyright data on this drawing is reproduced under license

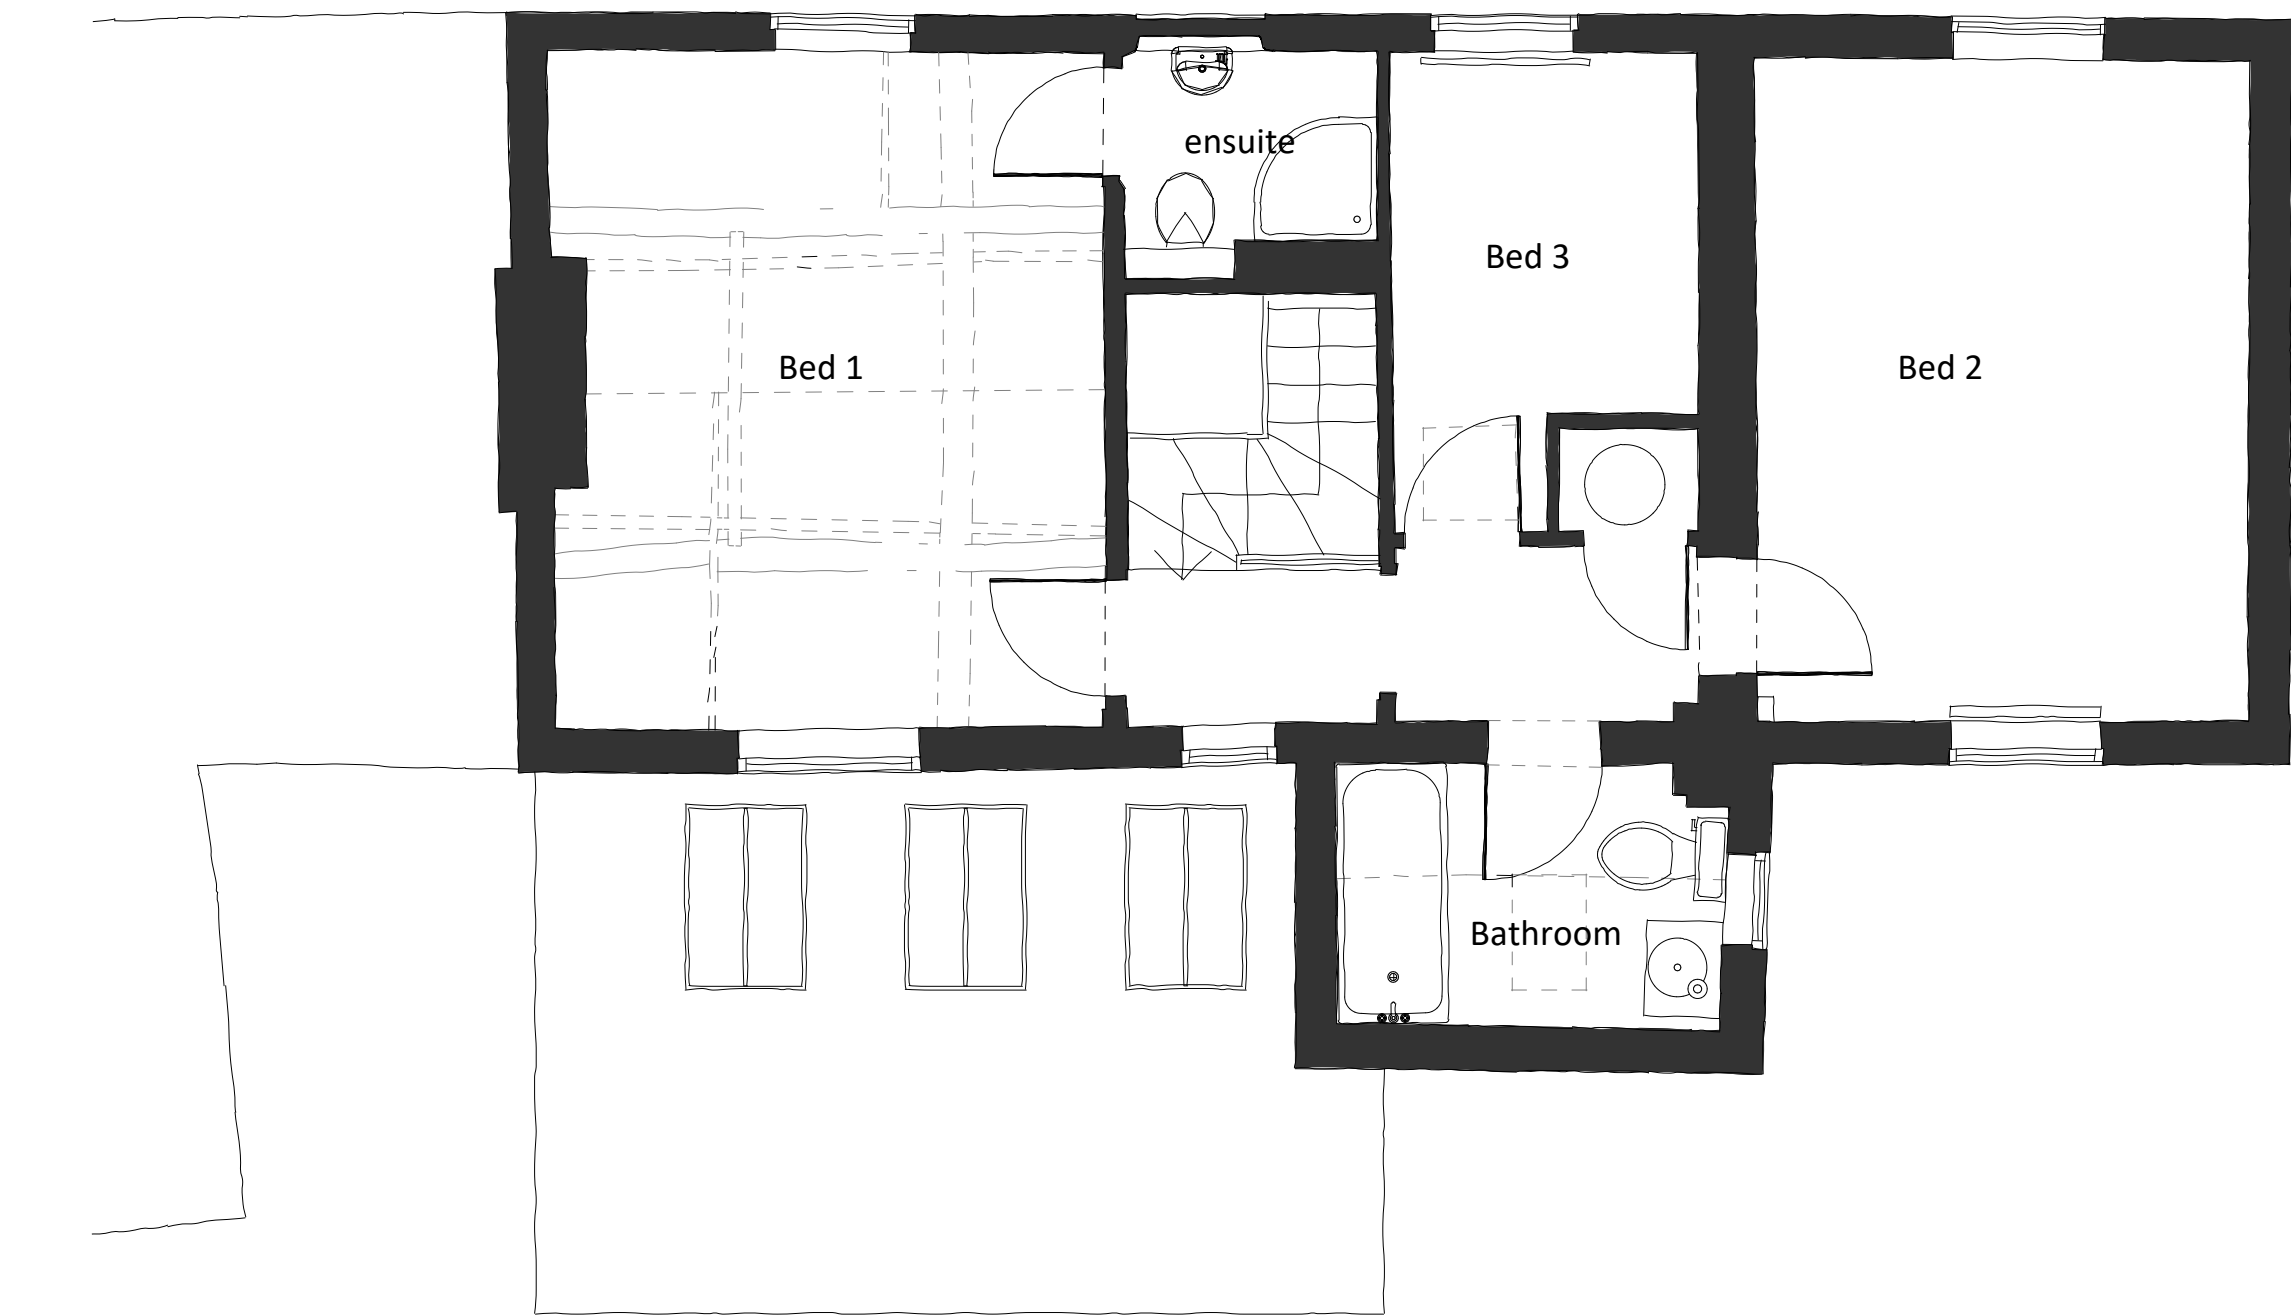

1:50 - Proposed First Floor plan

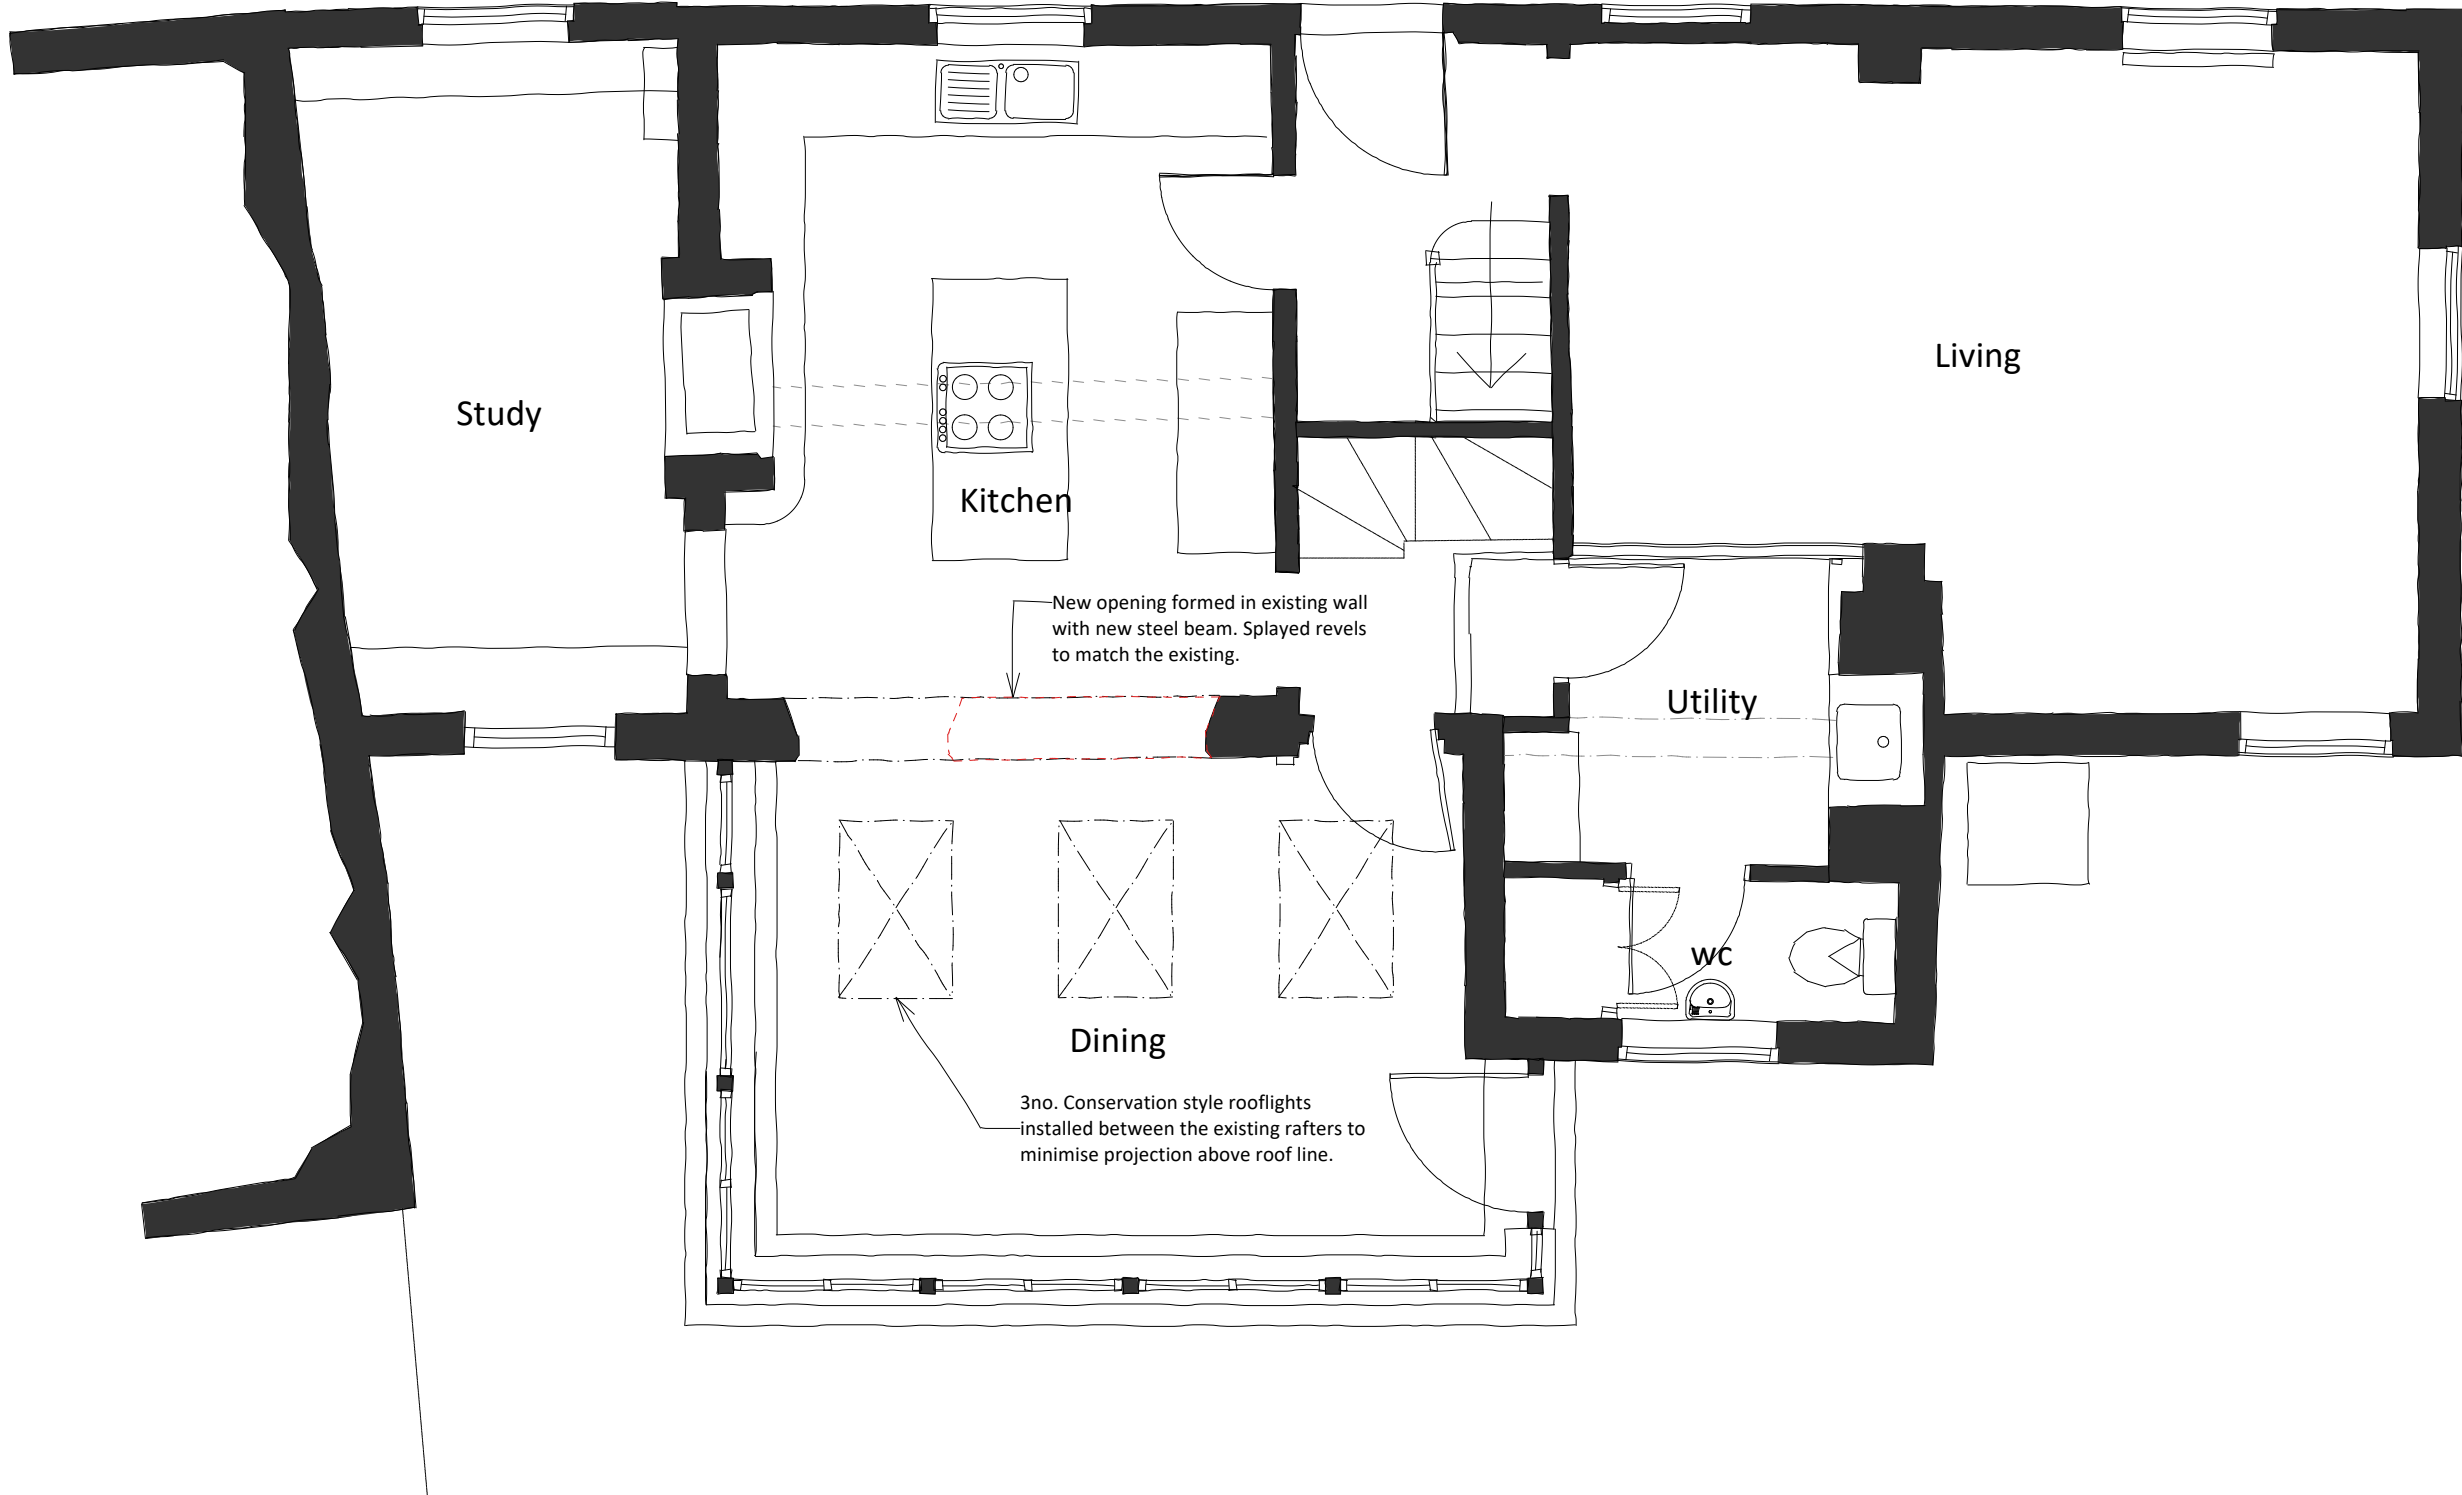

1:50 - Proposed Ground Floor plan



Date	No.	Revision Notes
------	-----	----------------



PKA Architects Ltd
Fagbrieston Road, Wilsford, Newark, Nottinghamshire, SN10 5TD
Tel: 01380-725568 | polder@pka-architects.com | www.pka-architects.com

Project Title
Wansdyke House,

Address
Wansdyke House, 13 Wilsford, Pewsey
SN9 6HB

Client
Mr Sam Gray

Sheet Title
Proposed Floor Plans

Scale	Drawn By	Date
1:50 @A1	TK	26/08/2025

Project ID	Stage	Sheet No.	Revision
2116	-	PL-003	-

Status	Stage Key
PLANNING ISSUE	EX - Existing SK - Sketch PK - Planning WD - Working Drawings BR - Building Regulations TR - Tender CR - Construction AS - As Built
File Name	2116 - WANSDYKE HOUSE.vrx