


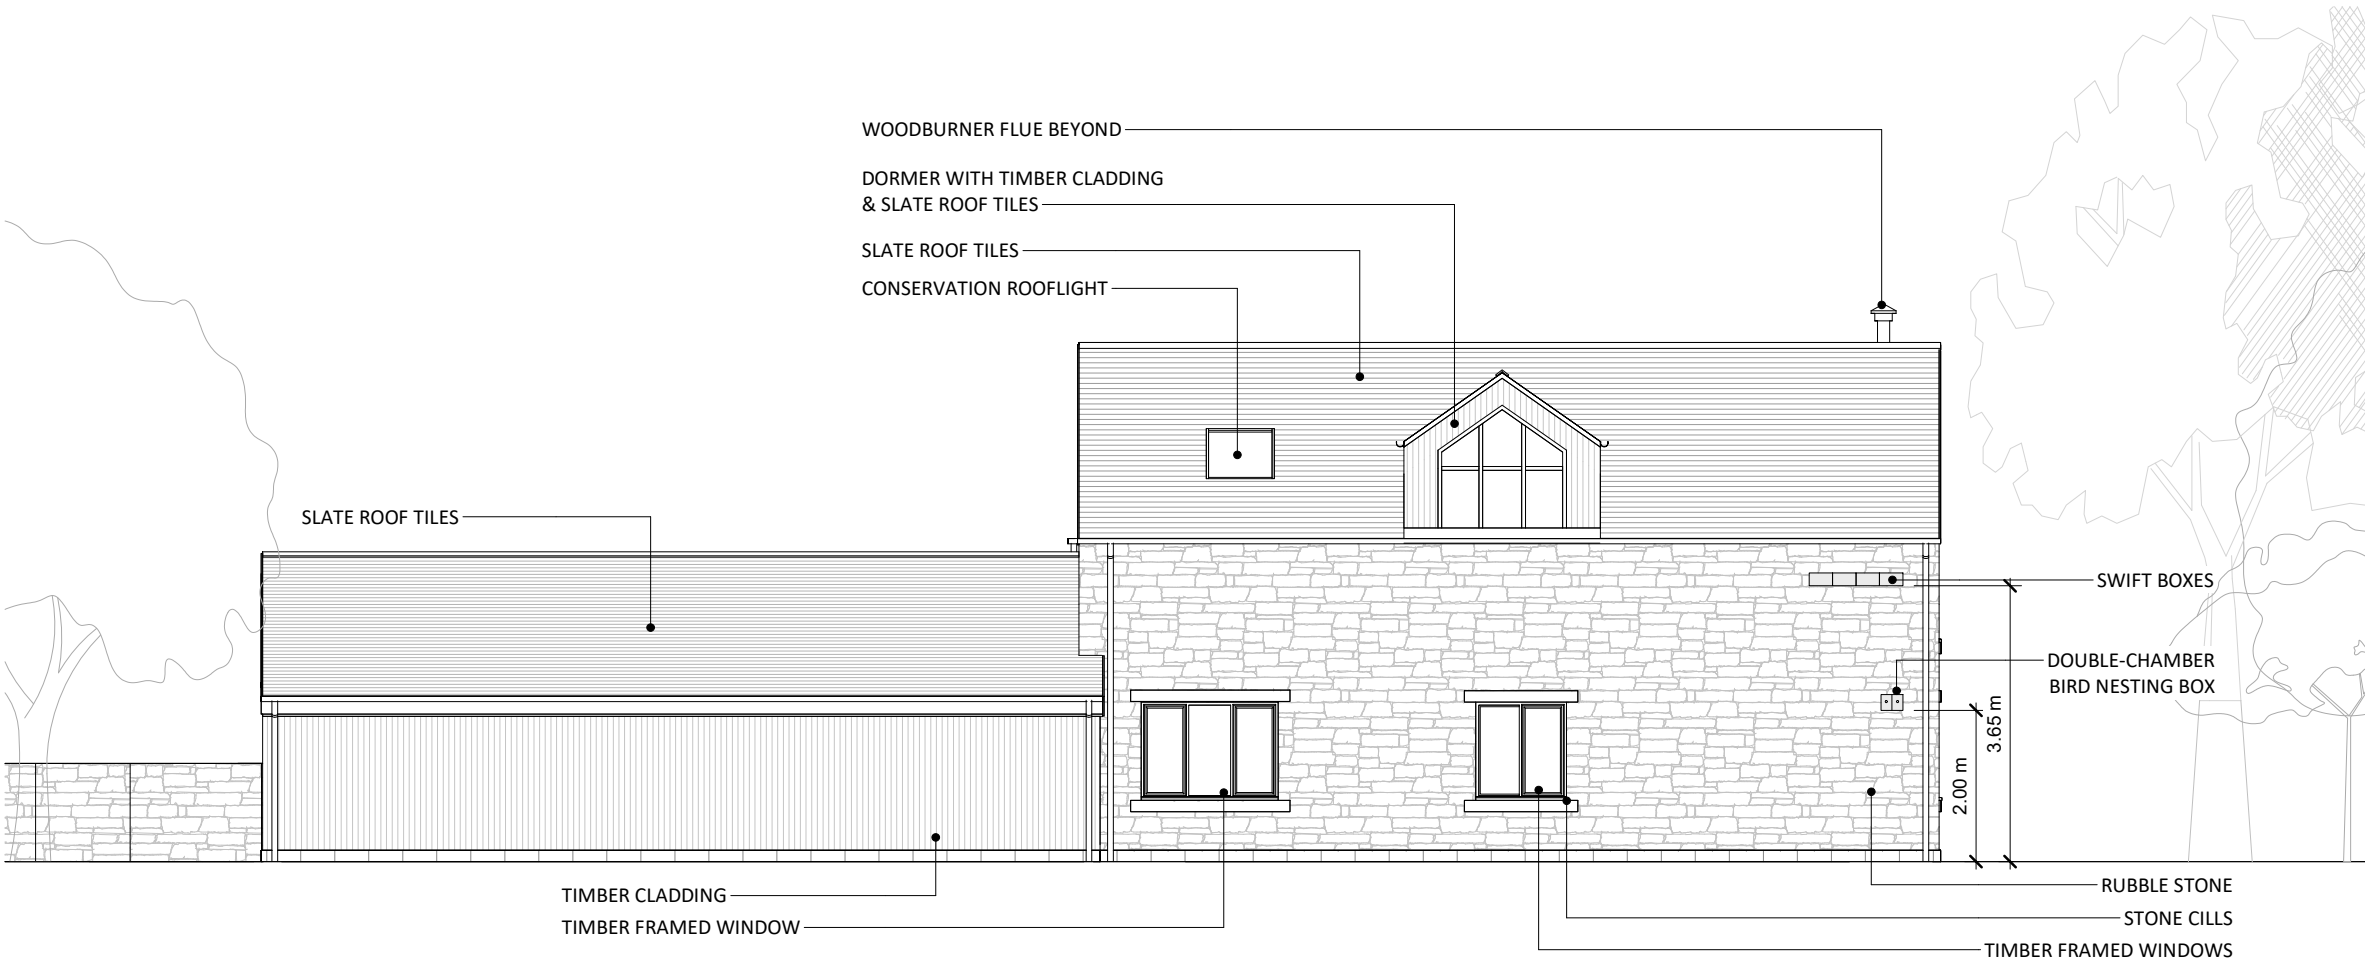


Proposed Rear Elevation - West
1 : 100



Proposed Side Elevation 2 - North
1 : 100

No.	Description	Date
P04	Bird & Bat boxes added	28/08/25
P05	Roof pitch adjusted. Floor plan and fenestration adjusted for oak frame	16/09/25
P06	Changes to internal walls and fenestration due to oak frame	25/09/25

 

PURPOSE OF ISSUE
PLANNING

PROJECT
WINSLEY PADDOCK

SHEET
PROPOSED ELEVATIONS 2

Date 08/08/25	Drawn by CM	Checked by CM
Project number LAMA-56	Scale (@ A3) 1 : 100	
DRAWING NUMBER L202		REV P06