


REPLACEMENT DWELLING: LITTLE ORCHARD, KINGSDOWN, BOX, WILTS FOR MR P. DE WITTE



South East Elevation 1:100



N. East Elevation 1:100

North West Elevation 1:100

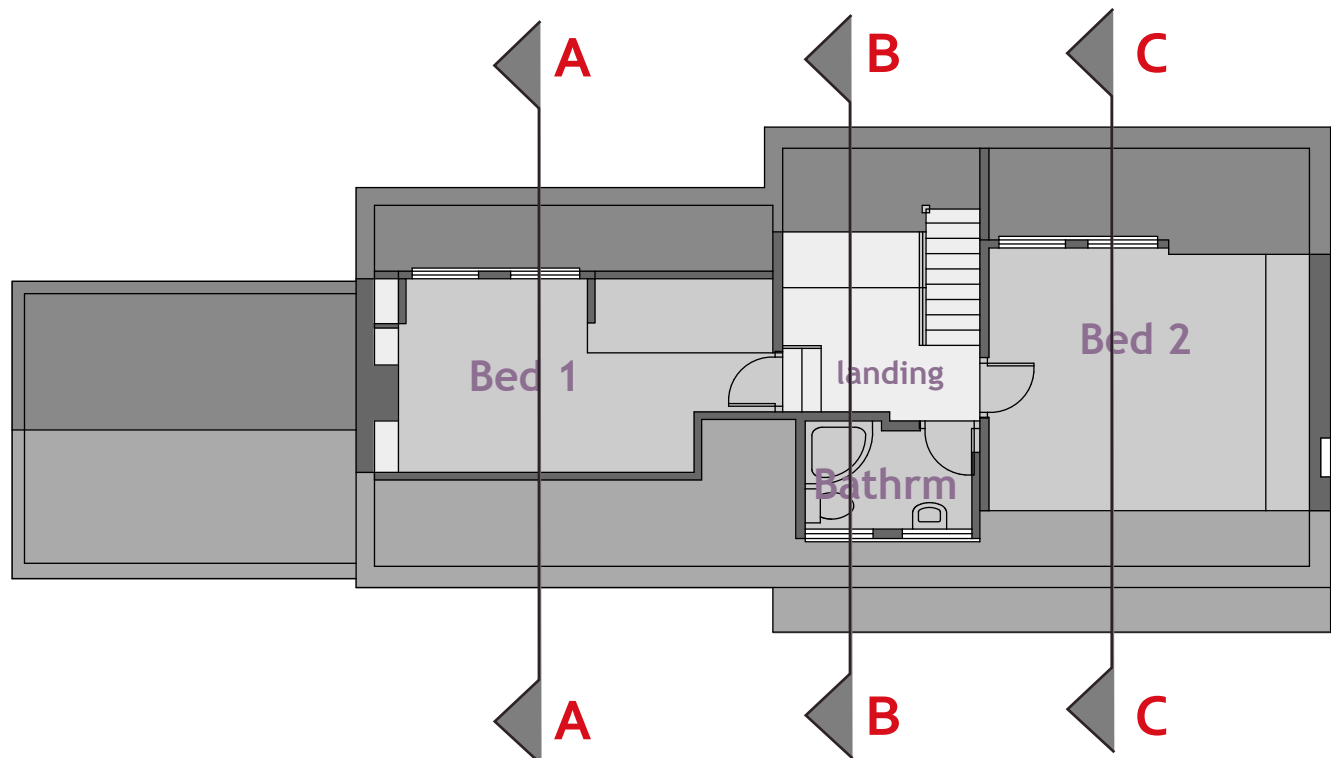


First Floor Plan 1:100


Scale Bar (A2 print out = 1:100 scale).

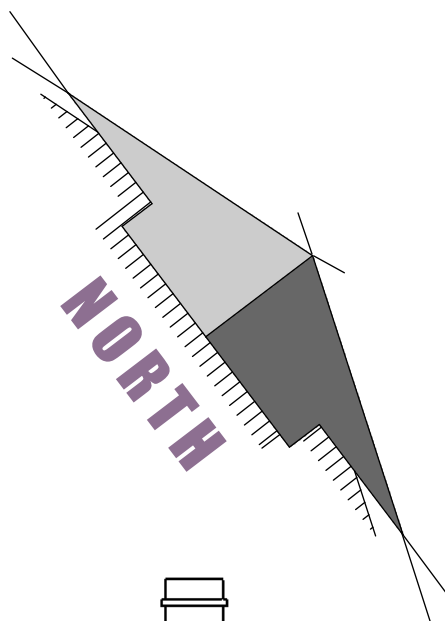 


S. West Elevation 1:100

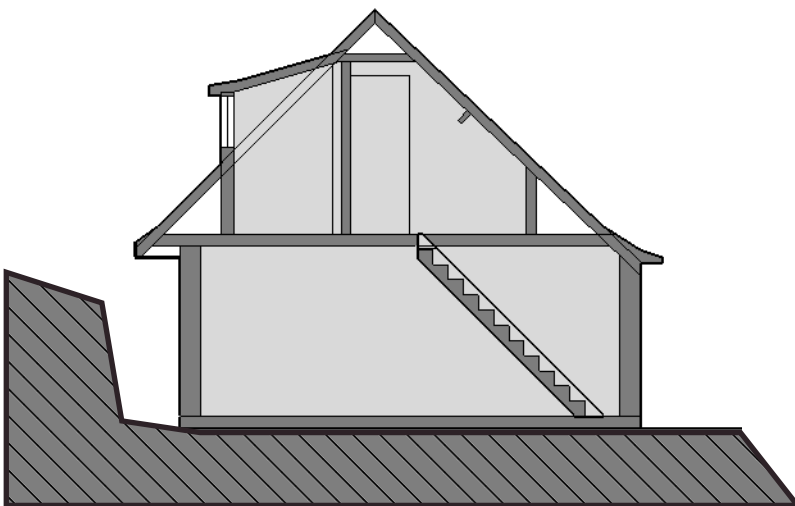


Section B - B 1:100

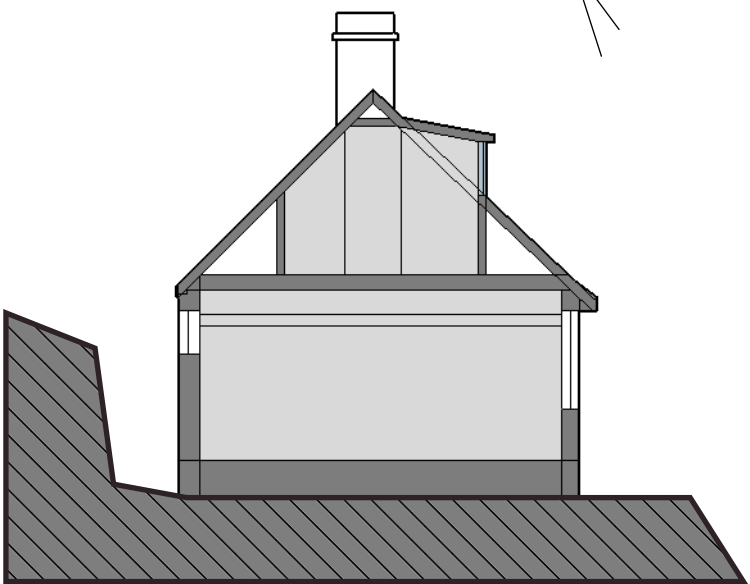

Section A - A 1:100

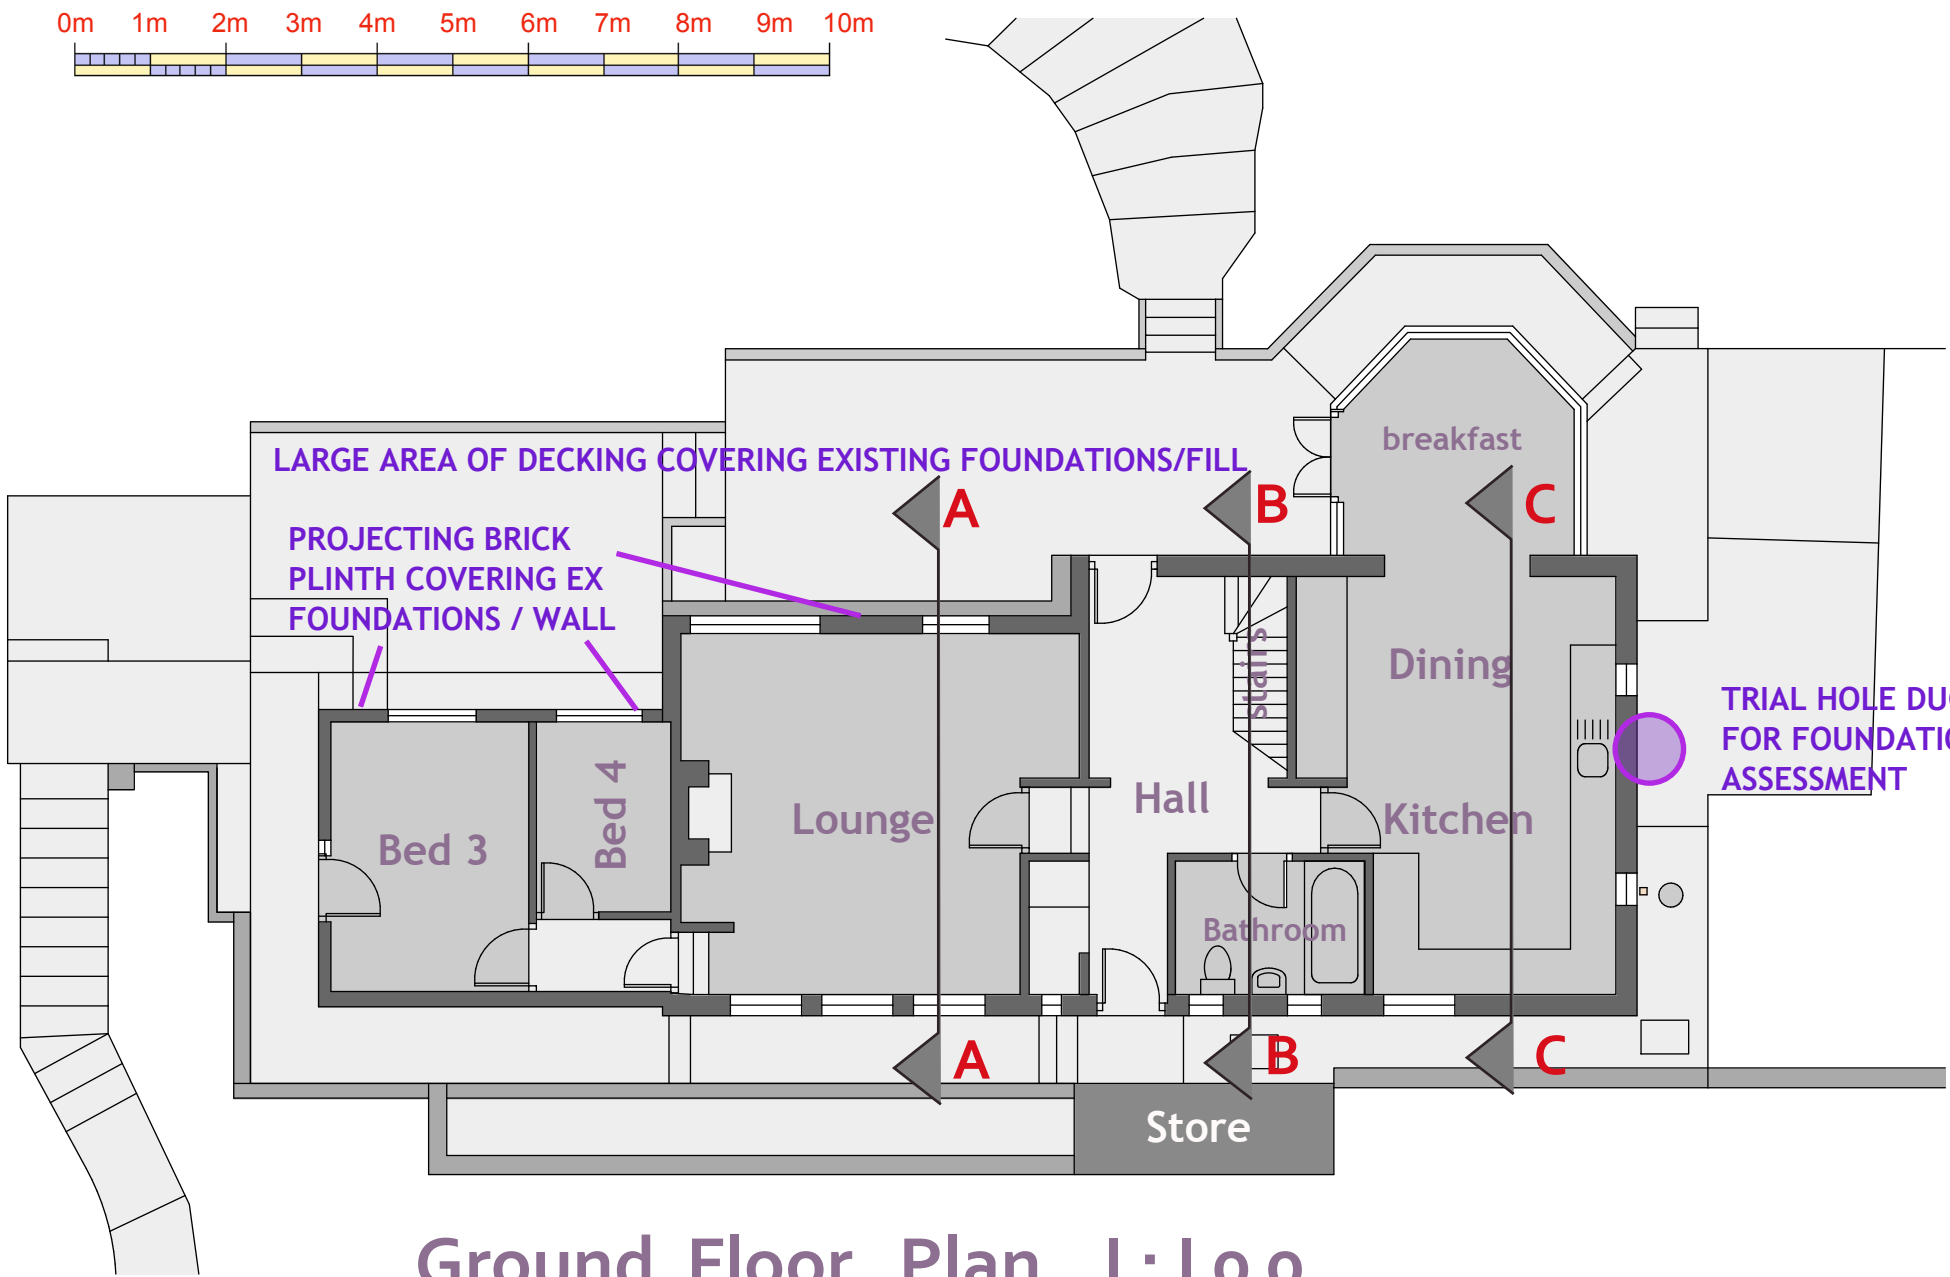

Ground Floor Plan 1:100

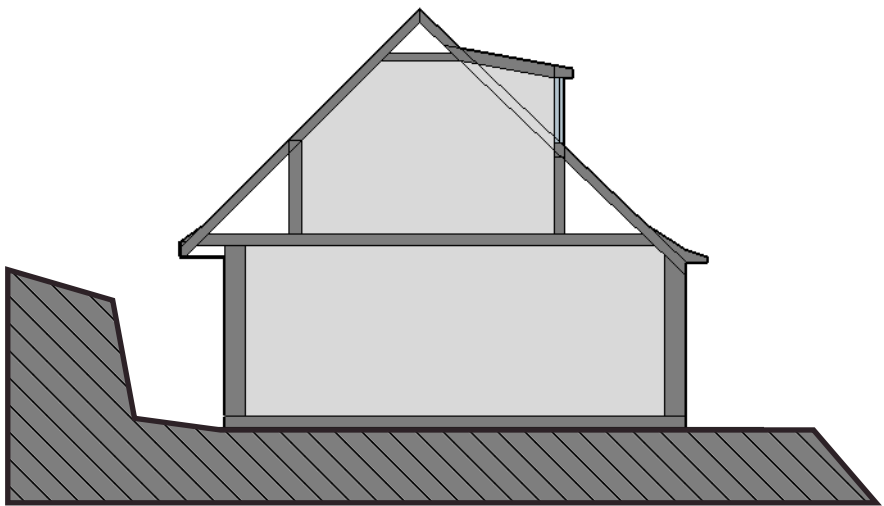

Section C - C 1:100

EXISTING SURVEY

CHARLES MANNING
ARCHITECTURAL & PLANNING CONSULTANT
OFFICE 129, THE CITADEL, BATH ROAD, CHIPPENHAM, WILTS SN15 2AB.
TEL: 01249 652218 mob: 07976738504 email: mail@charlesmanning.co.uk.

PROJECT: REPLACEMENT DWELLING: LITTLE ORCHARD, KINGSDOWN,
BOX, WILTS FOR MR P. DE WITTE.

DRAWING No:- 900 / CAM /2018/1 REV DATE: OCTOBER 2018

SCALES:- ELEVATIONS & FLOOR PLANS 1:100

CHARLES MANNING, this drawing/design is COPYRIGHT and cannot be copied or used in anyway for the above project or similar ventures, by any means without the express permission of Charles Manning. Always use written measurements in preference to scaling, if in doubt ask report any discrepancies & always use the latest approved plans by Local Authority. Consult on any design changes to the project, so amendments can be made.