


No.	Description	Date
P04	RWPs added	19/08/25
P05	Roof pitch adjusted. Floor plan and fenestration adjusted for oak frame	16/09/25
P06	Changes to internal walls and fenestration due to oak frame	25/09/25

PURPOSE OF ISSUE		
PLANNING		
PROJECT		
WINSLEY PADDOCK		
SHEET		
PROPOSED FF PLAN		
Date	Drawn by	Checked by
08/08/25	CM	CM
Project number	Scale (@ A3)	
LAMA-56	1 : 100	
DRAWING NUMBER	REV	
L112	P06	

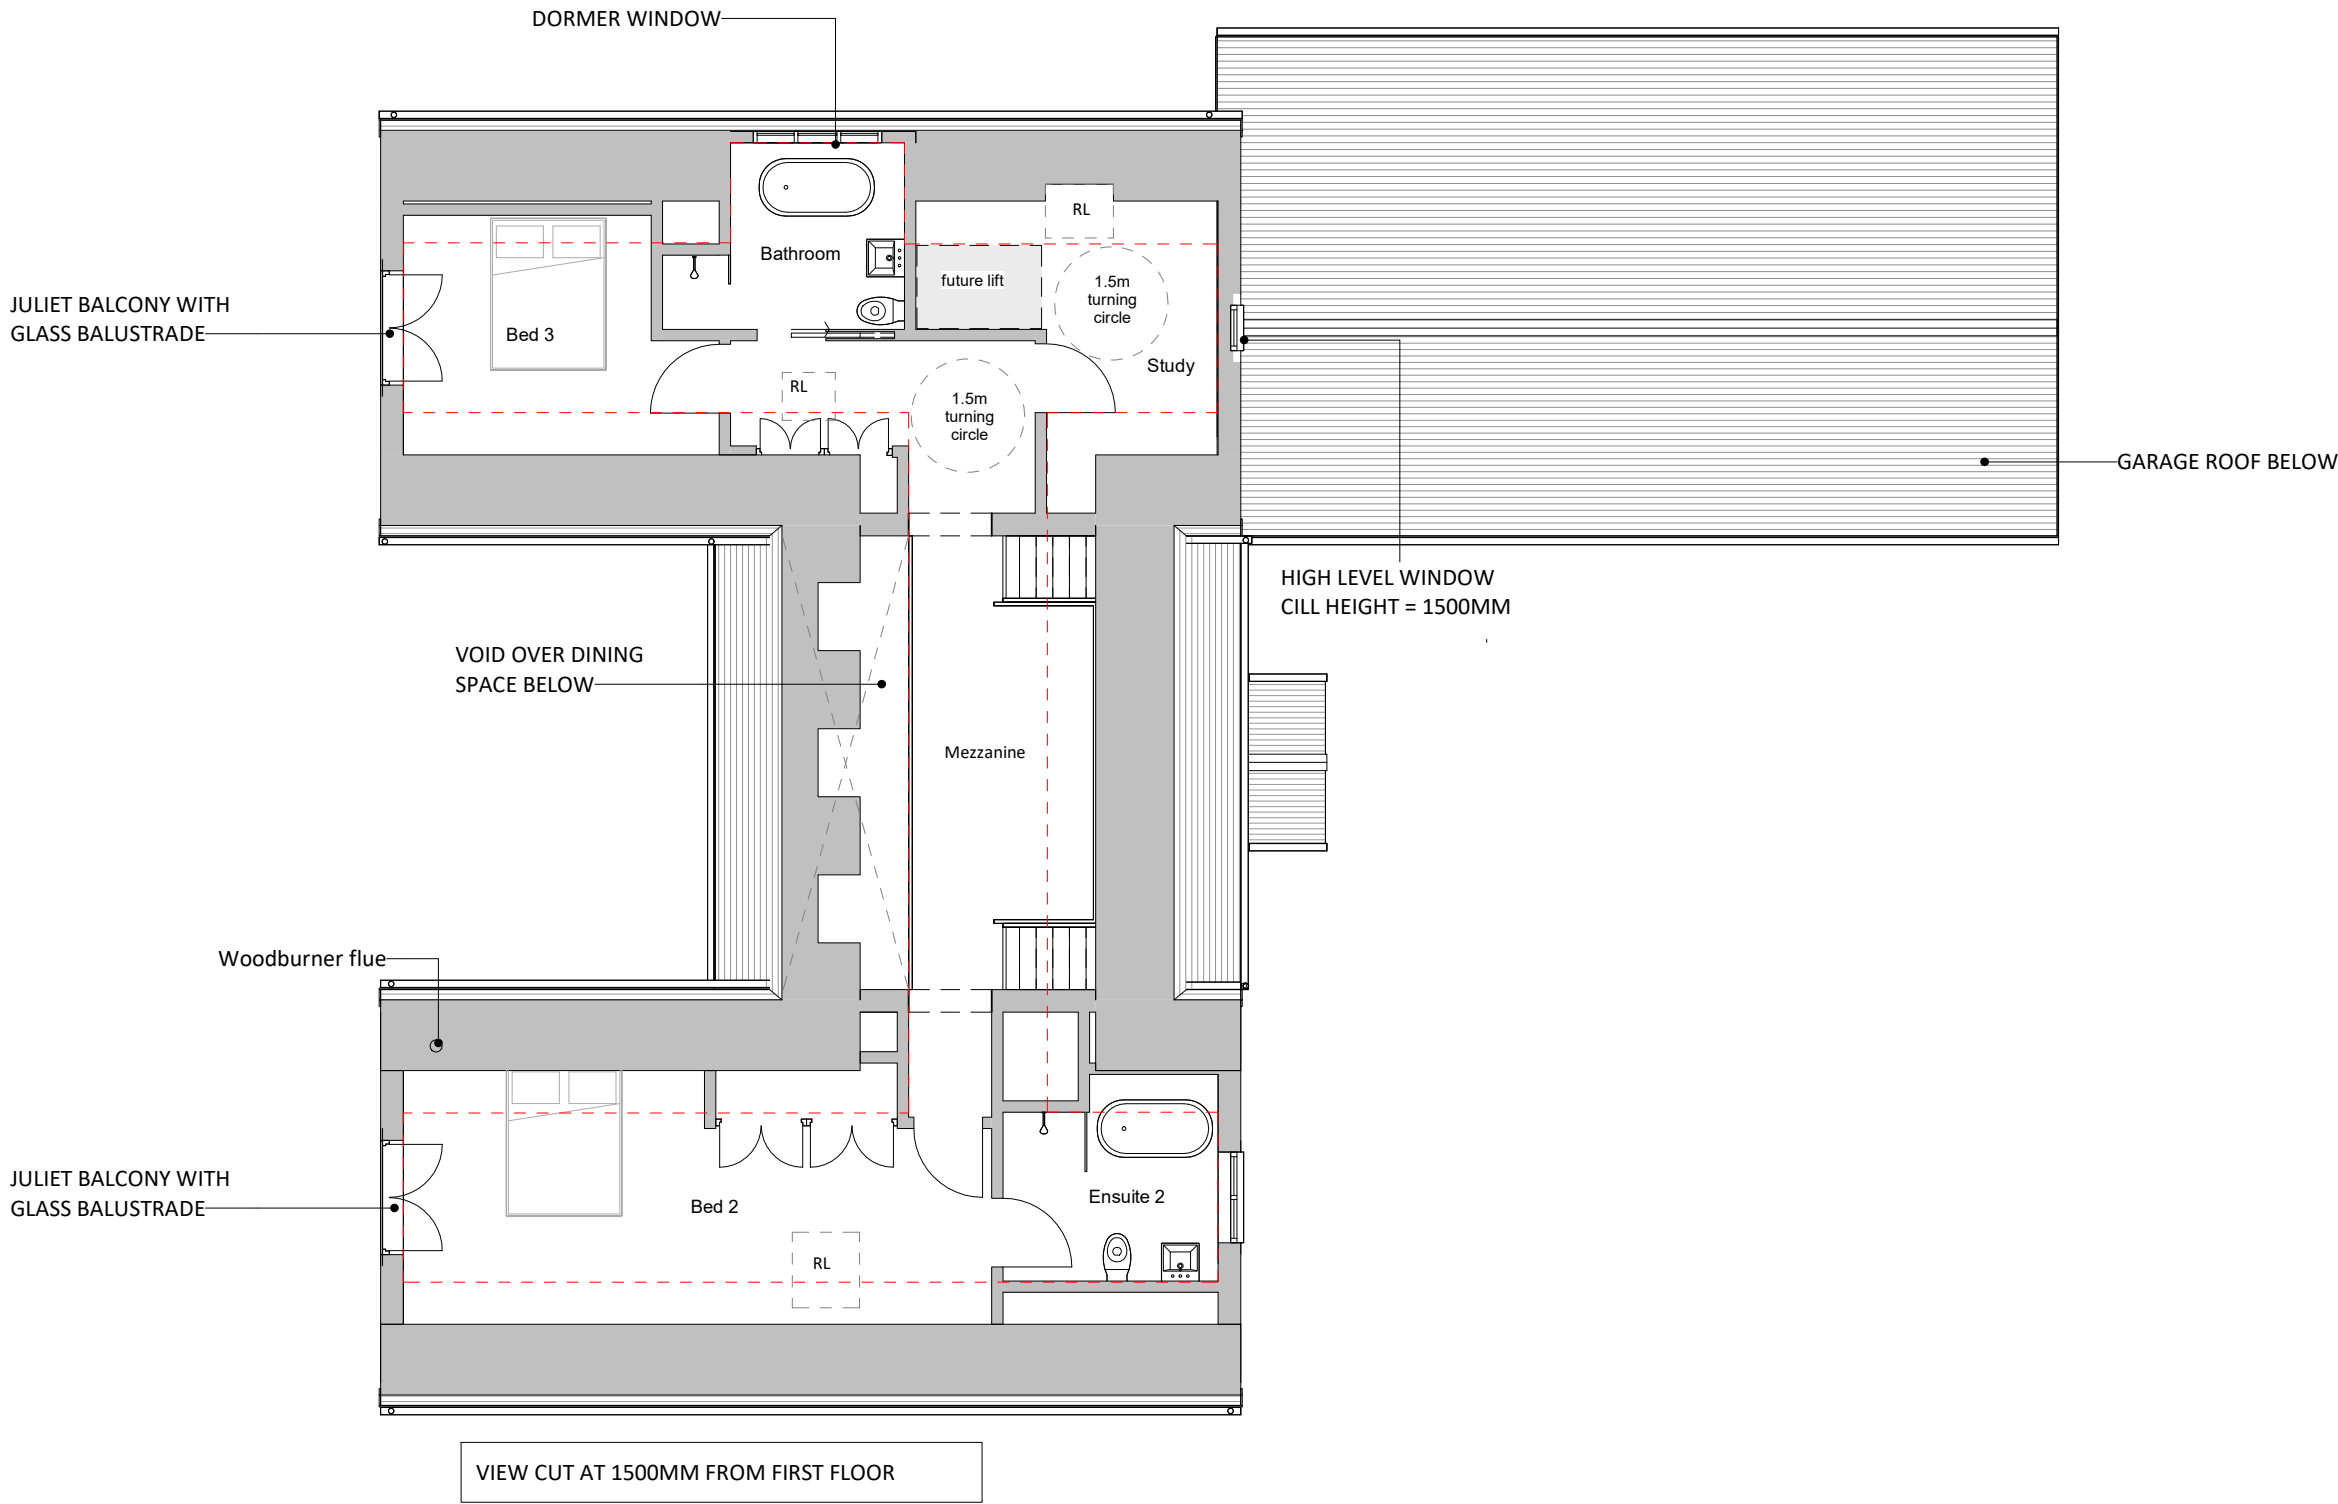

PROPOSED FIRST FLOOR PLAN
1 : 100

