




Note:
Copyright is retained by Big Picture Design.

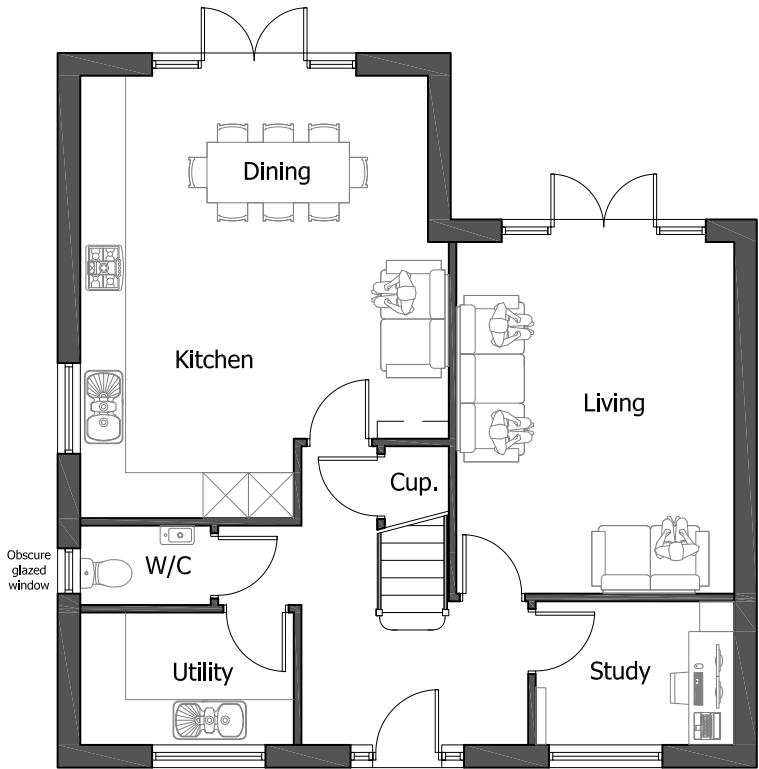

Ground Floor Plan

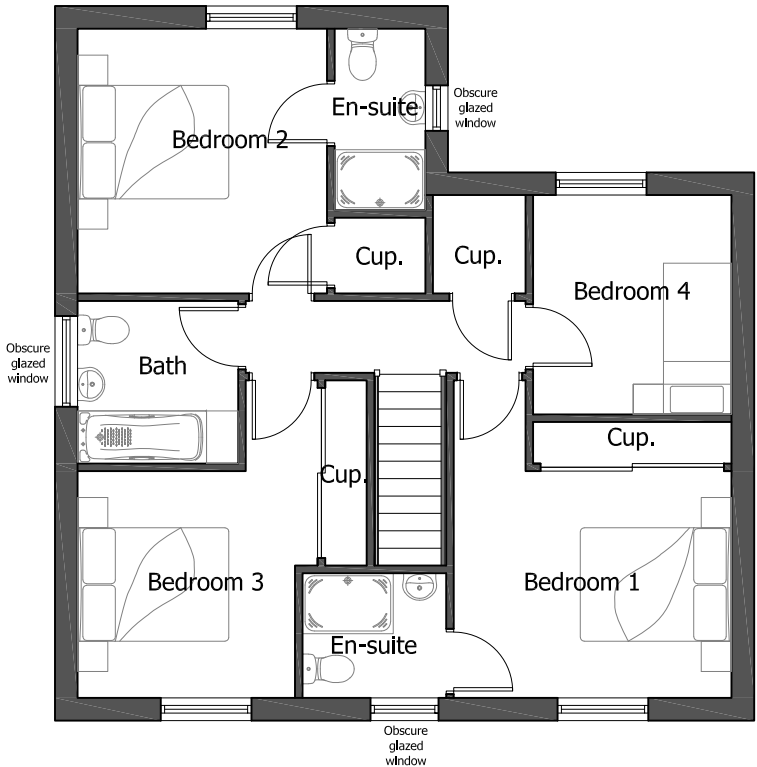

First Floor Plan

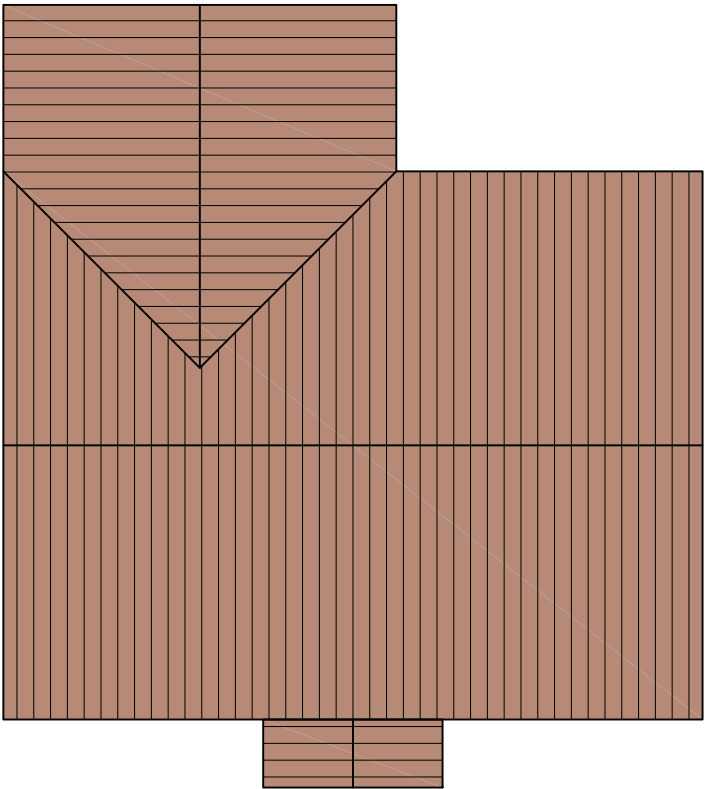

Roof Plan



CLIENT:
Greatworth

PROJECT:
Land North of Brick Hill Farm, Warminster
Wiltshire

DRAWING TITLE:
Plot 8 - Floor & Roof Plans

SCALE: 1:100@A3 **DATE:** 20/09/2025 **DRAWN:** JNM

DRAWING NUMBER: 13270/P801 **REVISION:**