


00 50 100 150 200
SCALE 1:5000

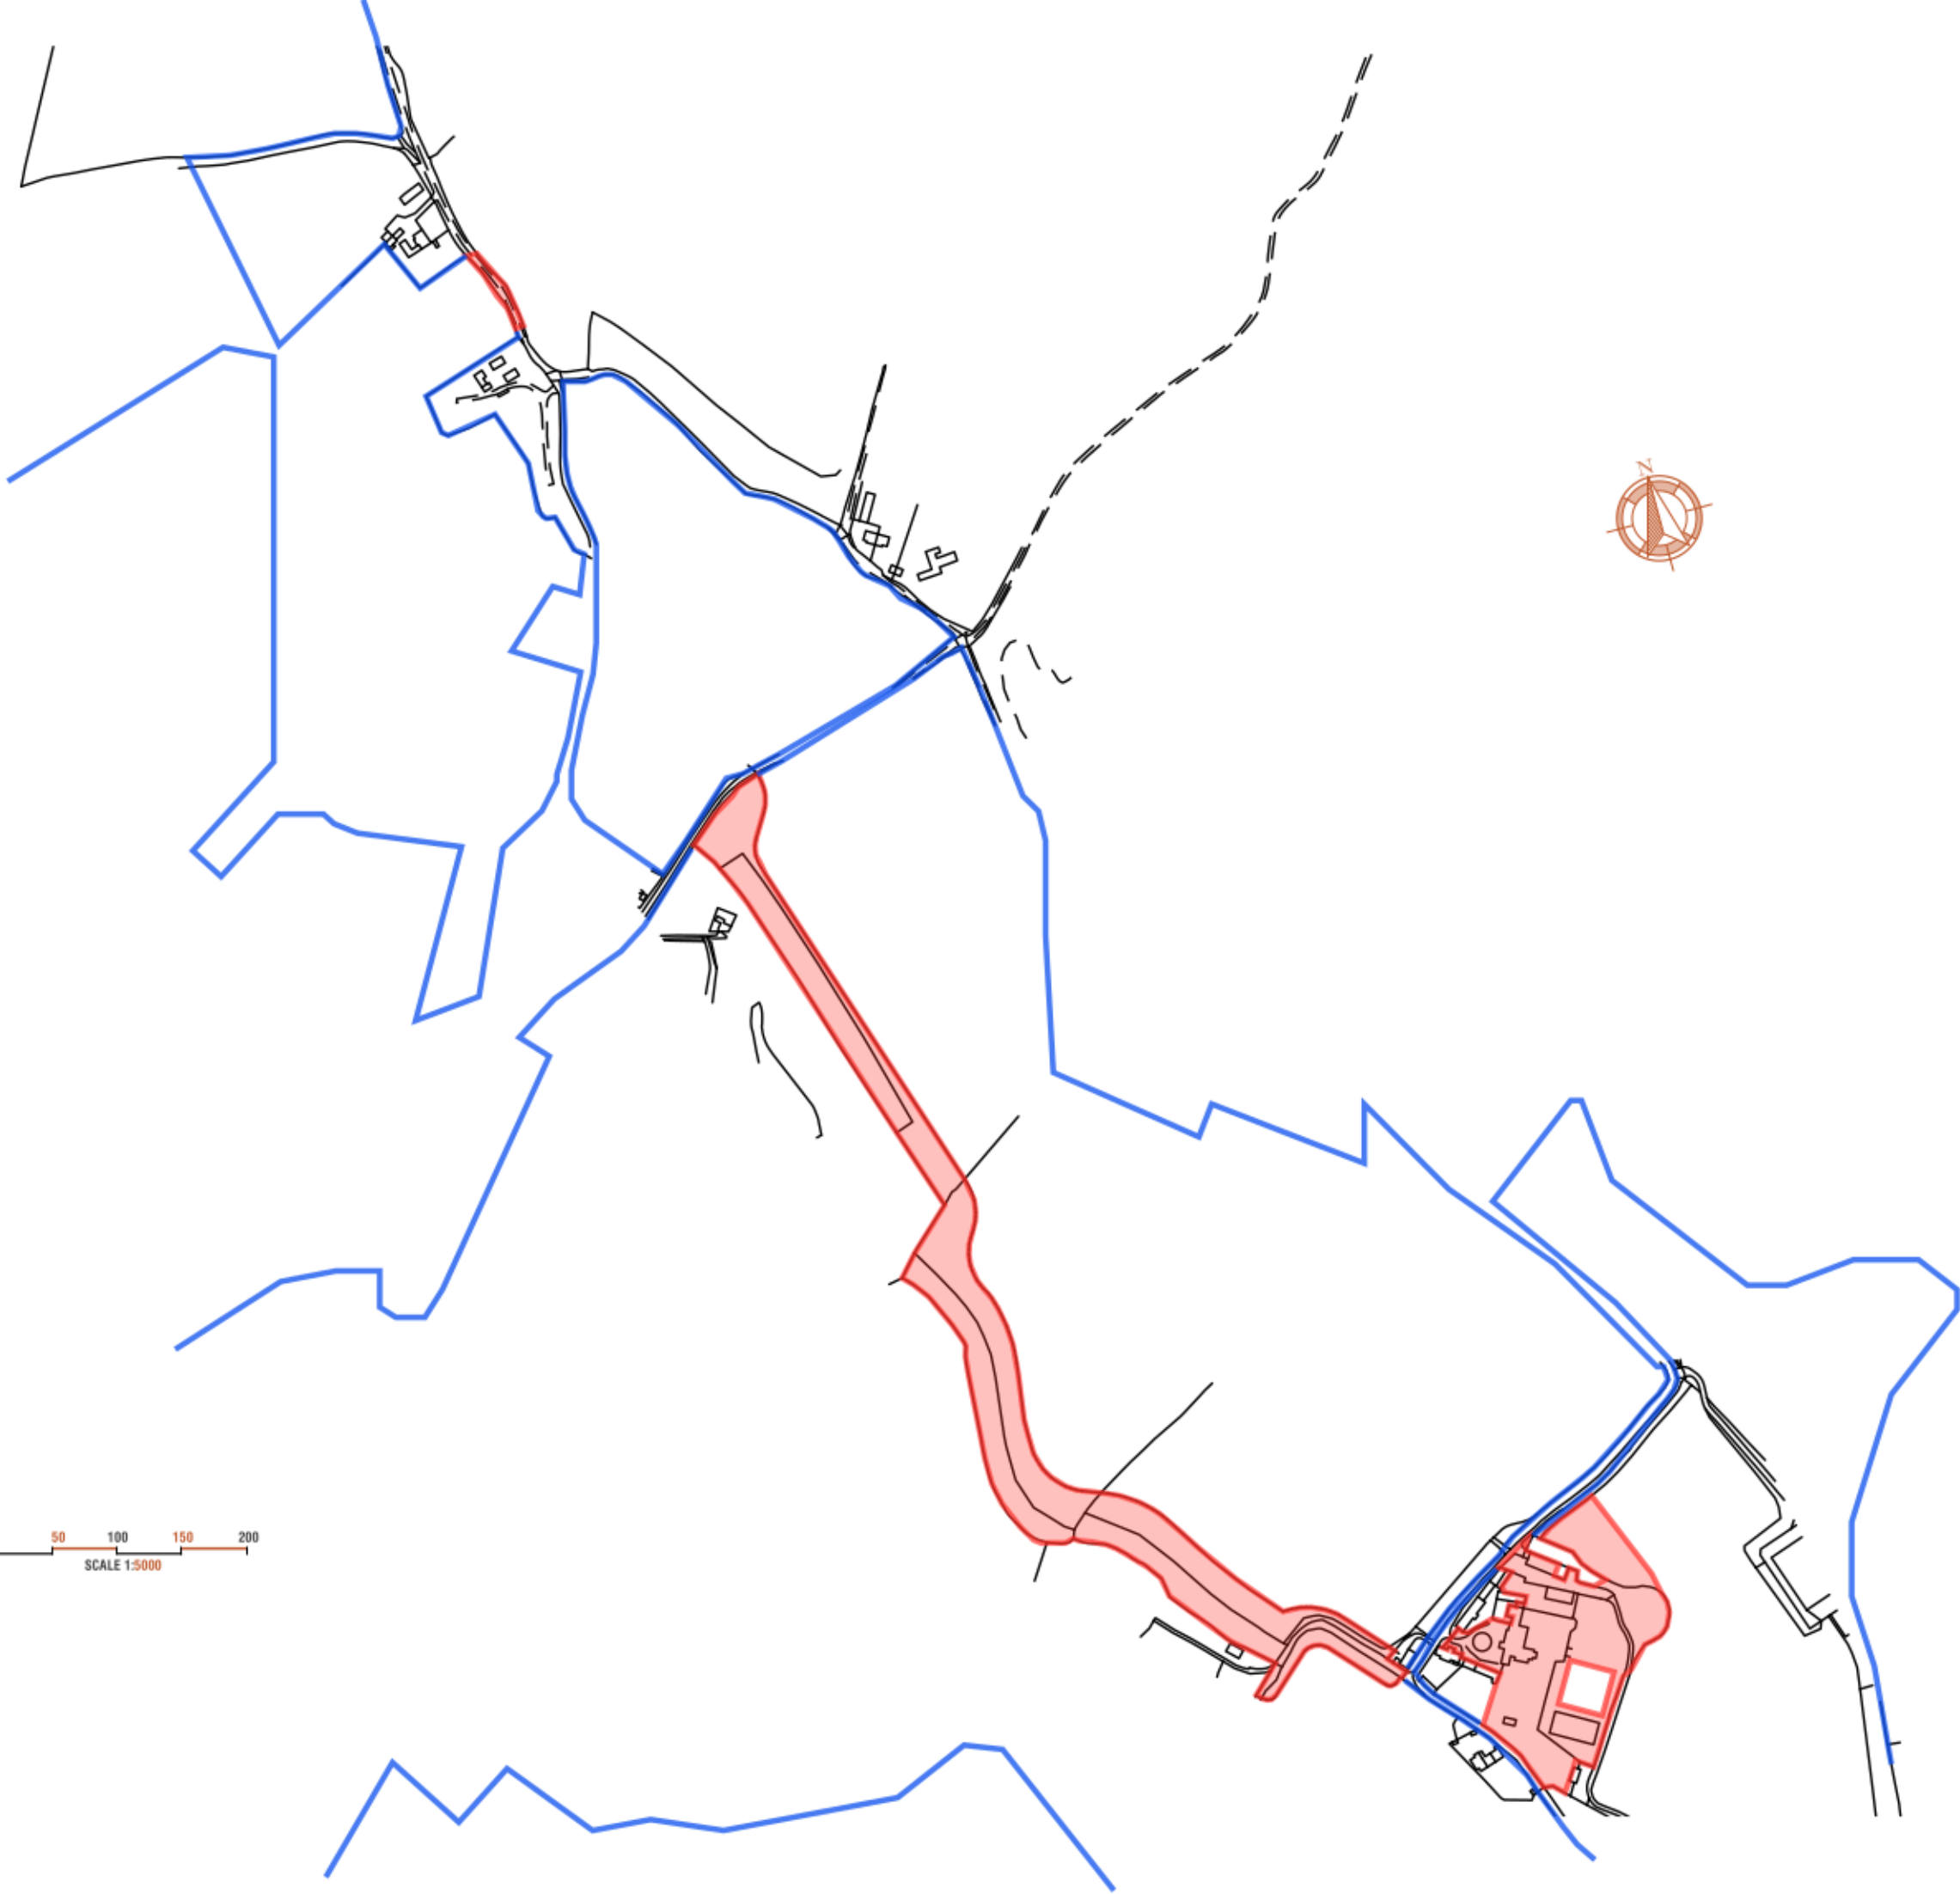

00 0.5 01 1.5 02
SCALE 1:50

00 01 02 03 04
SCALE 1:100

00 02 04 06 08
SCALE 1:200

00 05 10 15 20
SCALE 1:500

REVISION
C

PROJECT NO.
LDC.2272X
PROJECT
Euridge Manor Farm,
Coleme

DESCRIPTION
Location Plan
SCALE:
1:5000 @ A3

DATE
October, 2022

The Studio,
82 Broadmead,
Corsham,
SN13 9AP



All dimensions to be checked on site. Drawing for planning purposes only - Not for construction. Reproduction of this drawing is prohibited without the consent in writing of Land Development & Planning Consultants Ltd. Site plans are reproduced from the Ordnance Survey sheets with the permission of The Controller of HM Stationery Office. Crown Copyright Reserved. Licence Number ALS40355.

Land, Development &
Planning Consultants Ltd