




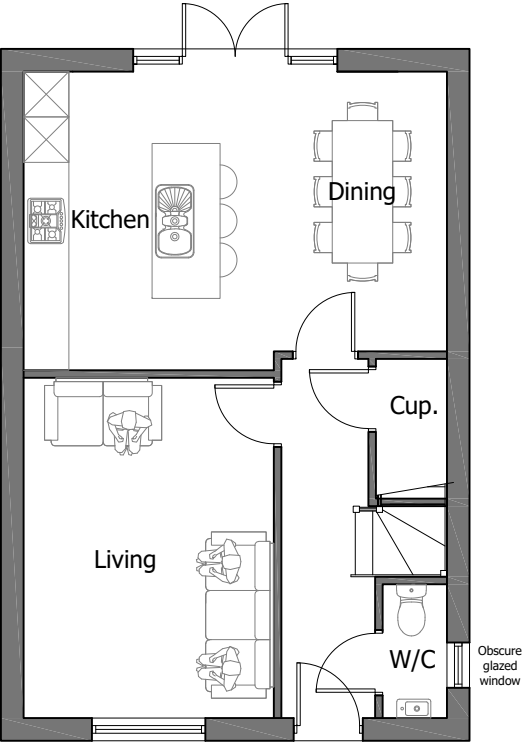


Ground Floor Plan

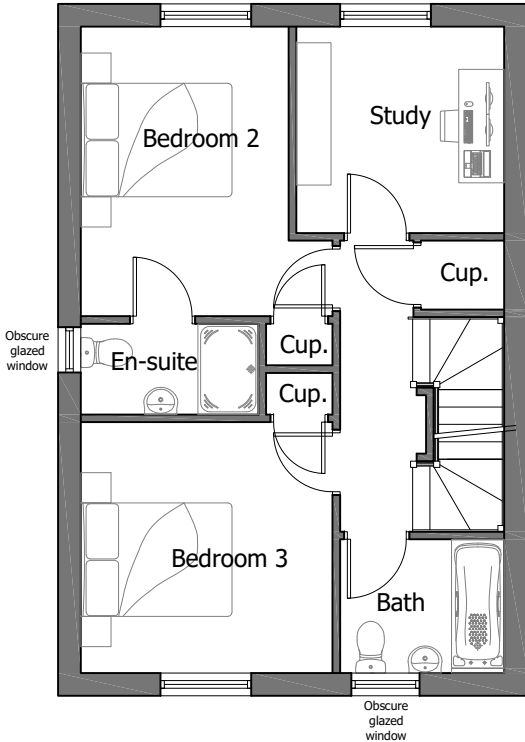

First Floor Plan

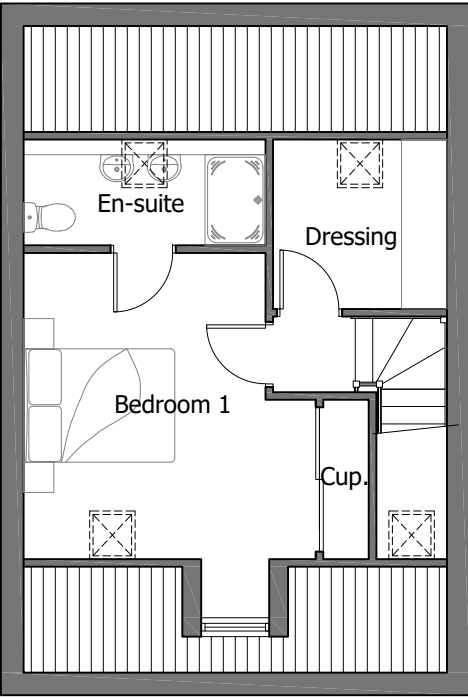

Second Floor Plan

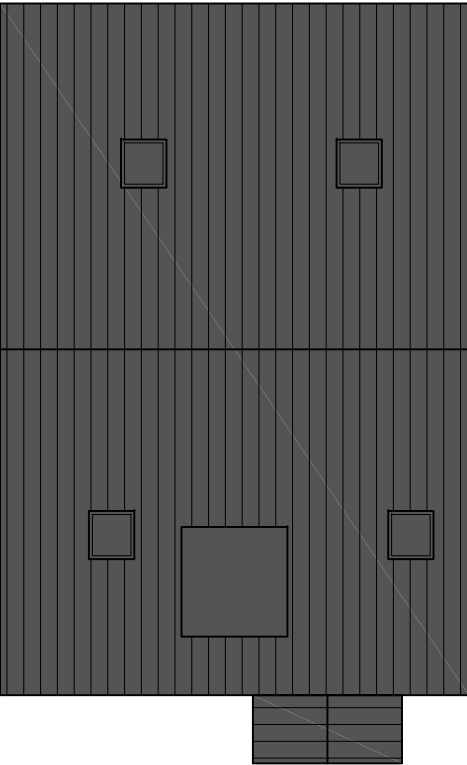

Roof Plan

Note:

Copyright is retained by Big Picture Design.



CLIENT:
Greatworth

PROJECT:
Land North of Brick Hill Farm, Warminster
Wiltshire

DRAWING TITLE:
Plot 4 - Floor & Roof Plans

SCALE: 1:100@A3 DATE: 20/09/2025 DRAWN: JNM

DRAWING NUMBER: 13270/P401 REVISION: A

