


No.	Description	Date
P03	Fenestration updated. Fencing omitted.	27/08/25
P04	Roof pitch adjusted. Floor plan and fenestration adjusted for oak frame	16/09/25
P05	Changes to internal walls and fenestration due to oak frame	25/09/25

 

PURPOSE OF ISSUE
PLANNING


PROJECT
WINSLEY PADDOCK

SHEET
PROPOSED ELEVATIONS 1

Date 08/08/25	Drawn by CM	Checked by CM
------------------	----------------	------------------

Project number LAMA-56	Scale (@ A3) 1 : 100
---------------------------	-------------------------

DRAWING NUMBER L201	REV P05
------------------------	------------

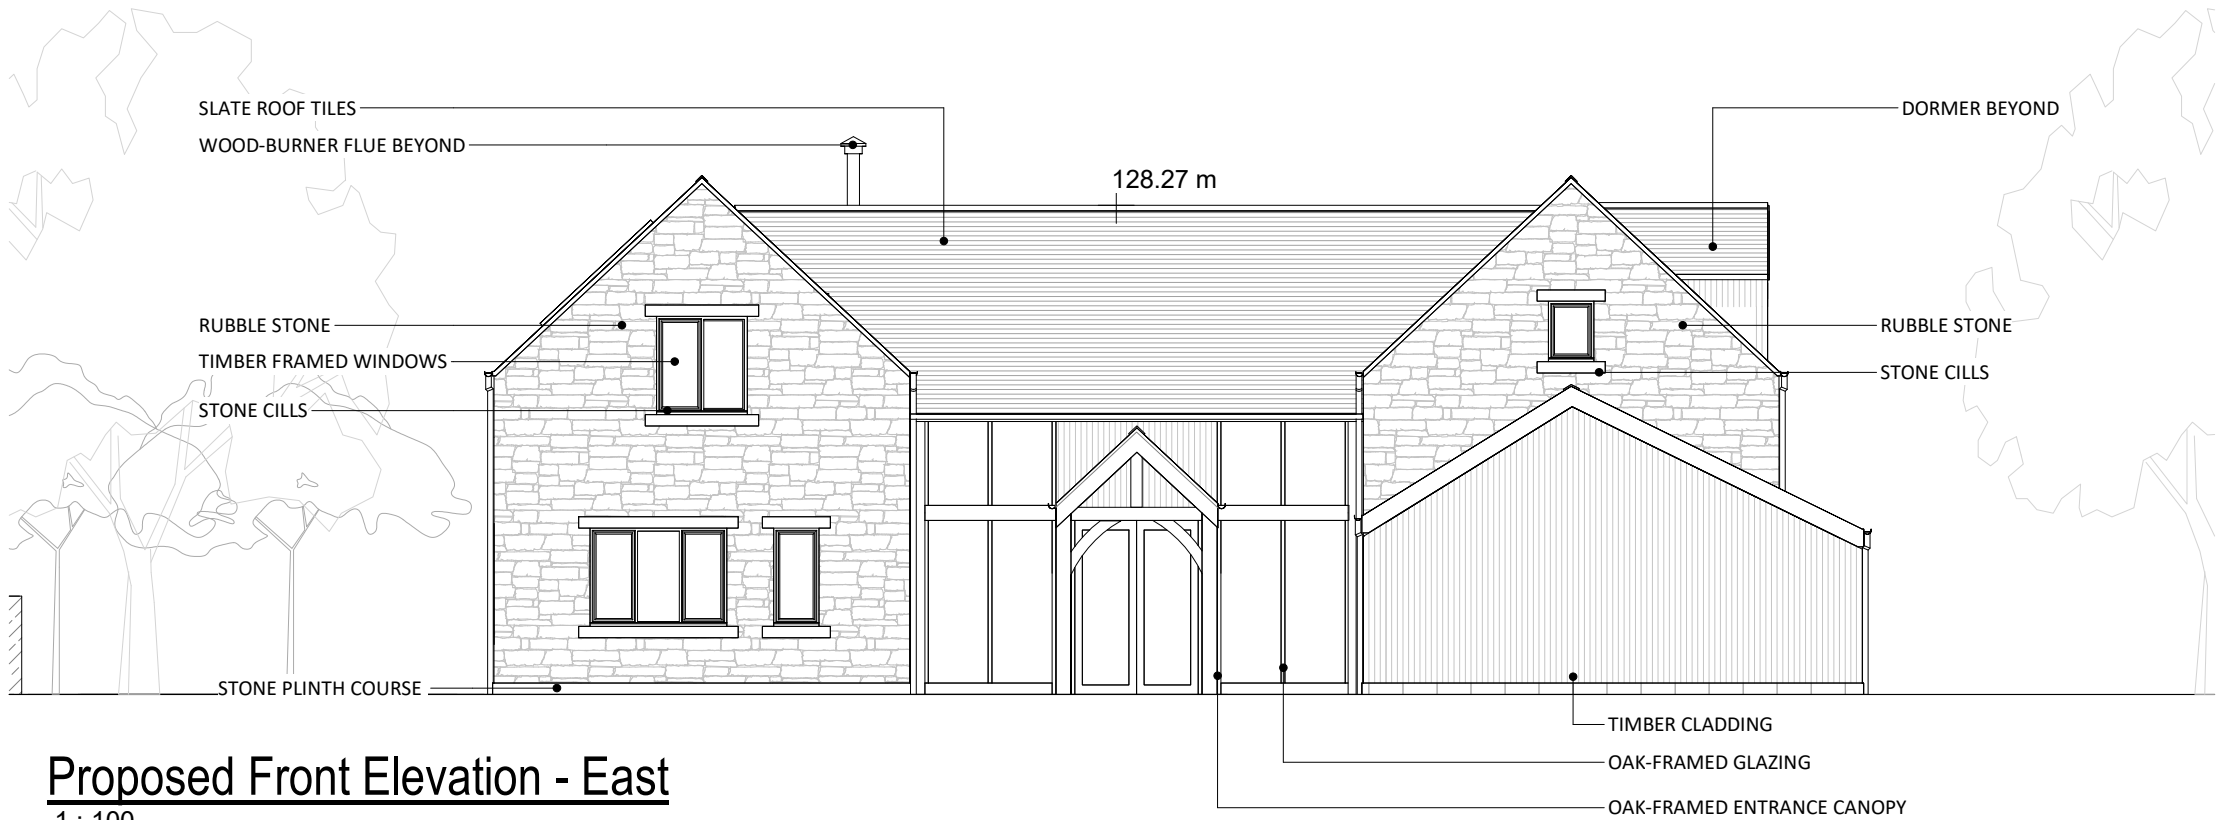

Proposed Front Elevation - East
1 : 100



Proposed Side Elevation 1 - South
1 : 100