


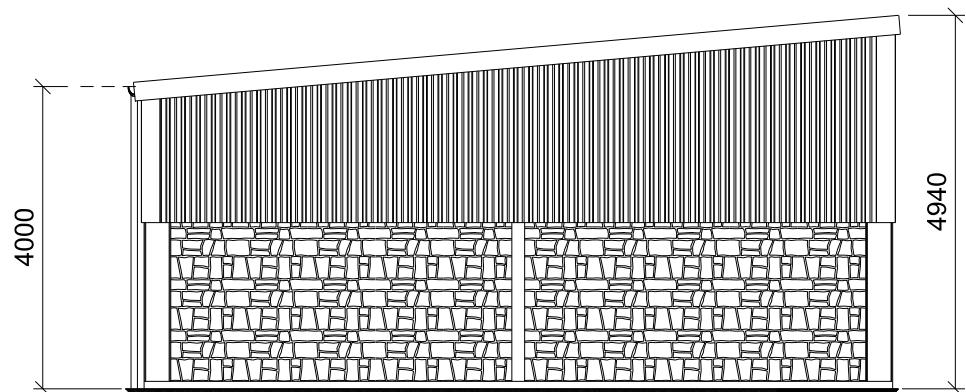
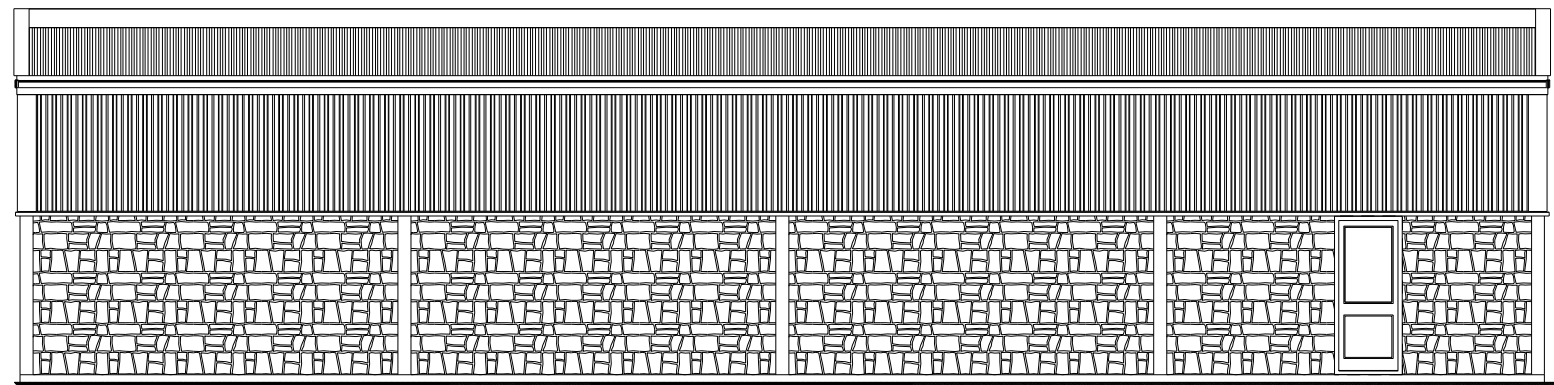


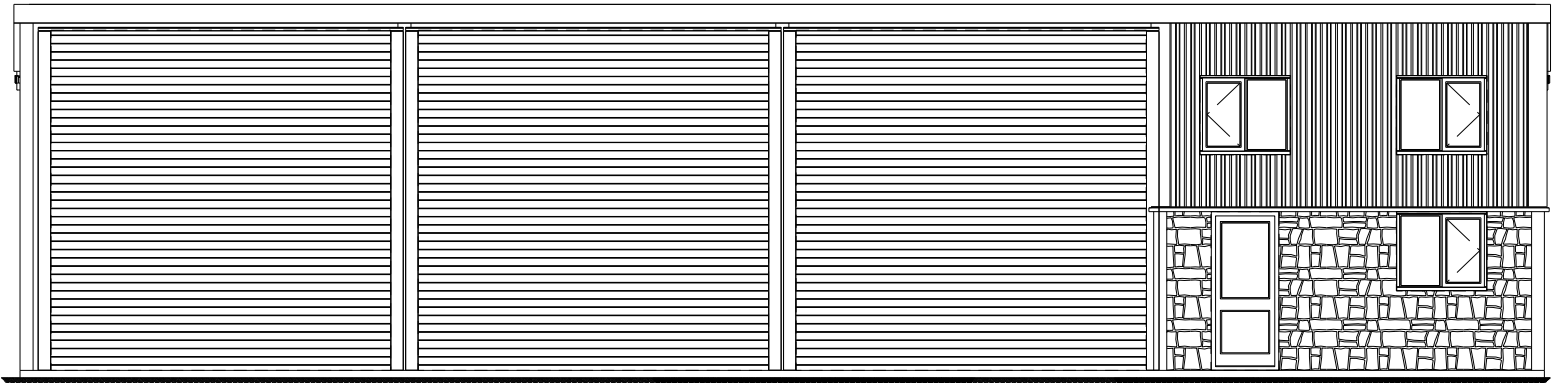

SOUTH WEST ELEVATION

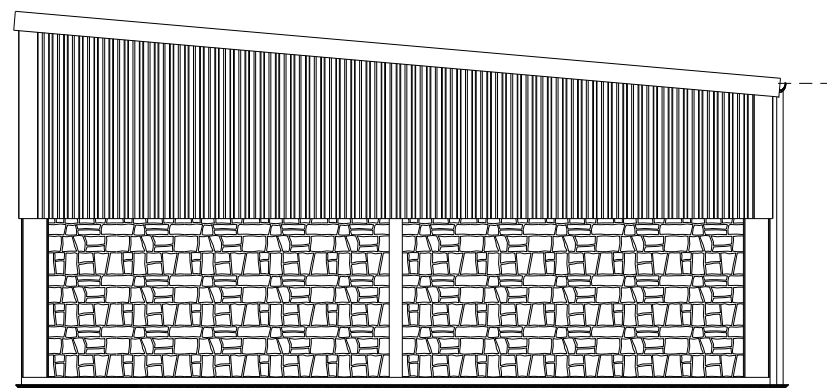

NORTH EAST ELEVATION

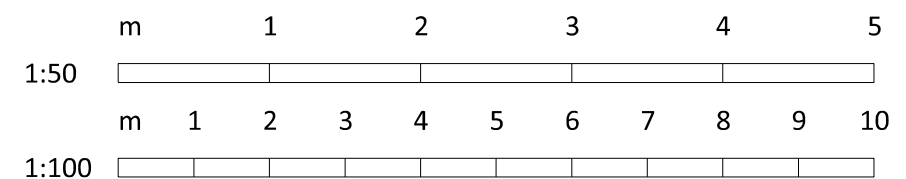

E
D
C
B
A

Rev	Date	Notes
-----	------	-------



TOWN AND
COUNTRY
PLANNING
DEVELOPMENT
CONSULTANTS

LPC (TRULL) LTD.,
TRULL, TETBURY, GLOUCESTERSHIRE GL8 8SQ
Tel: 01285 841433 email: admin@lpcrull.com

Client
OTM

Project
Proposed Workshop
Yard at Stanton St Quintin

Drawing
Proposed Elevations

Date
November 25

Scale
1:100 @ A3

Drawing Number
LPC 5293 PR 03