

PROPOSED ALTERATIONS TO APPROVED HOUSE TO INCLUDE BASEMENT: LITTLE ORCHARD, KINGSDOWN, BOX, WILTS.




South East Elevation 1:100

North East Elevation 1:100


North West Elevation 1:100



Ground Floor Plan 1:100

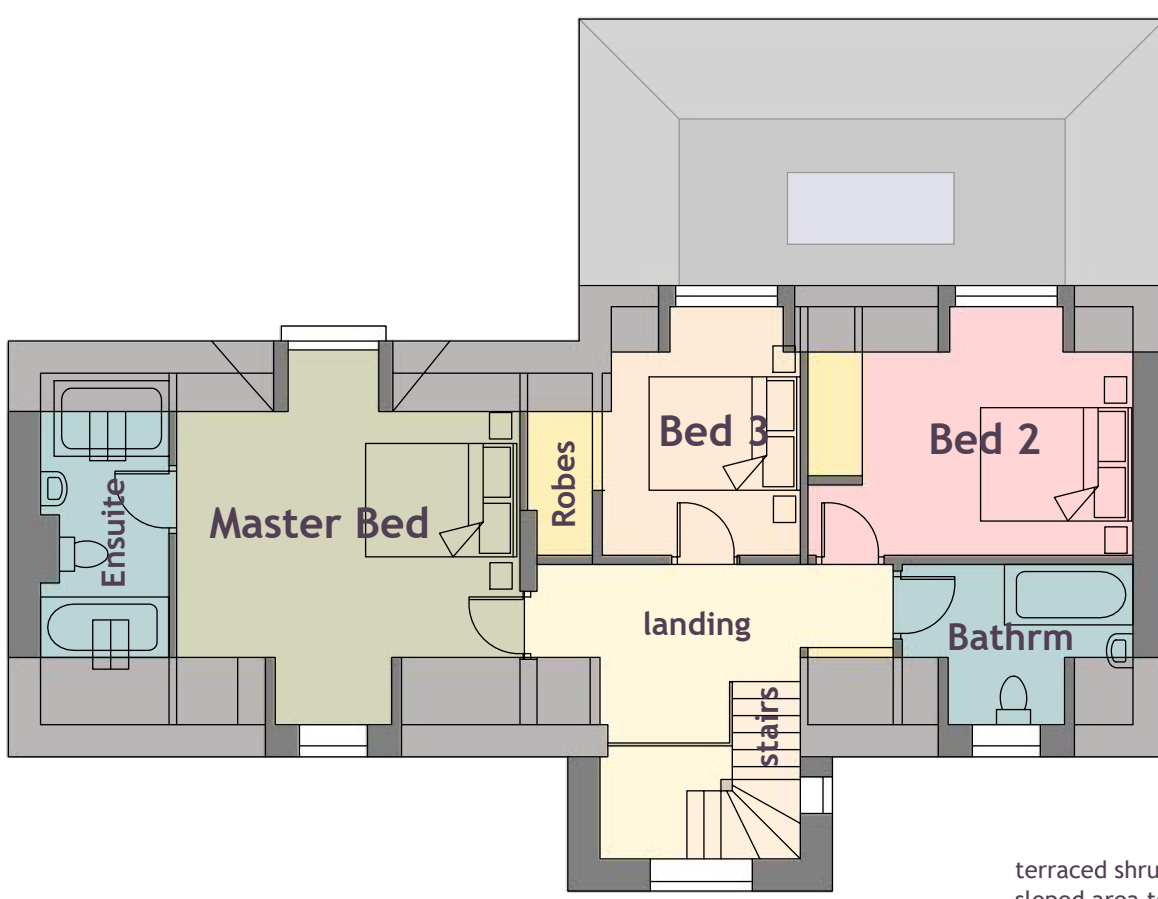


First Floor Plan 1:100

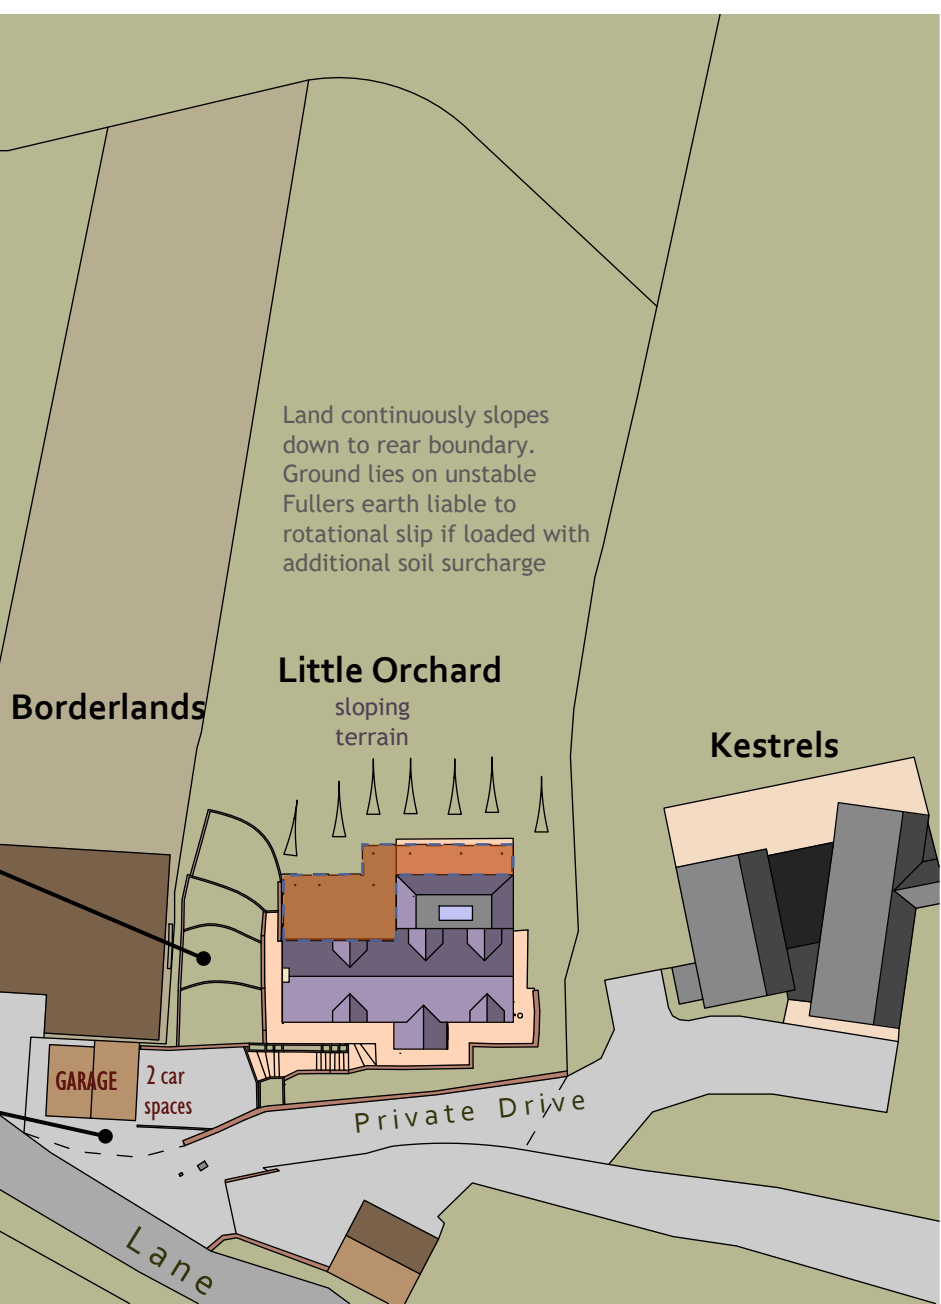


Block Plan 1:500




South West Elevation 1:100

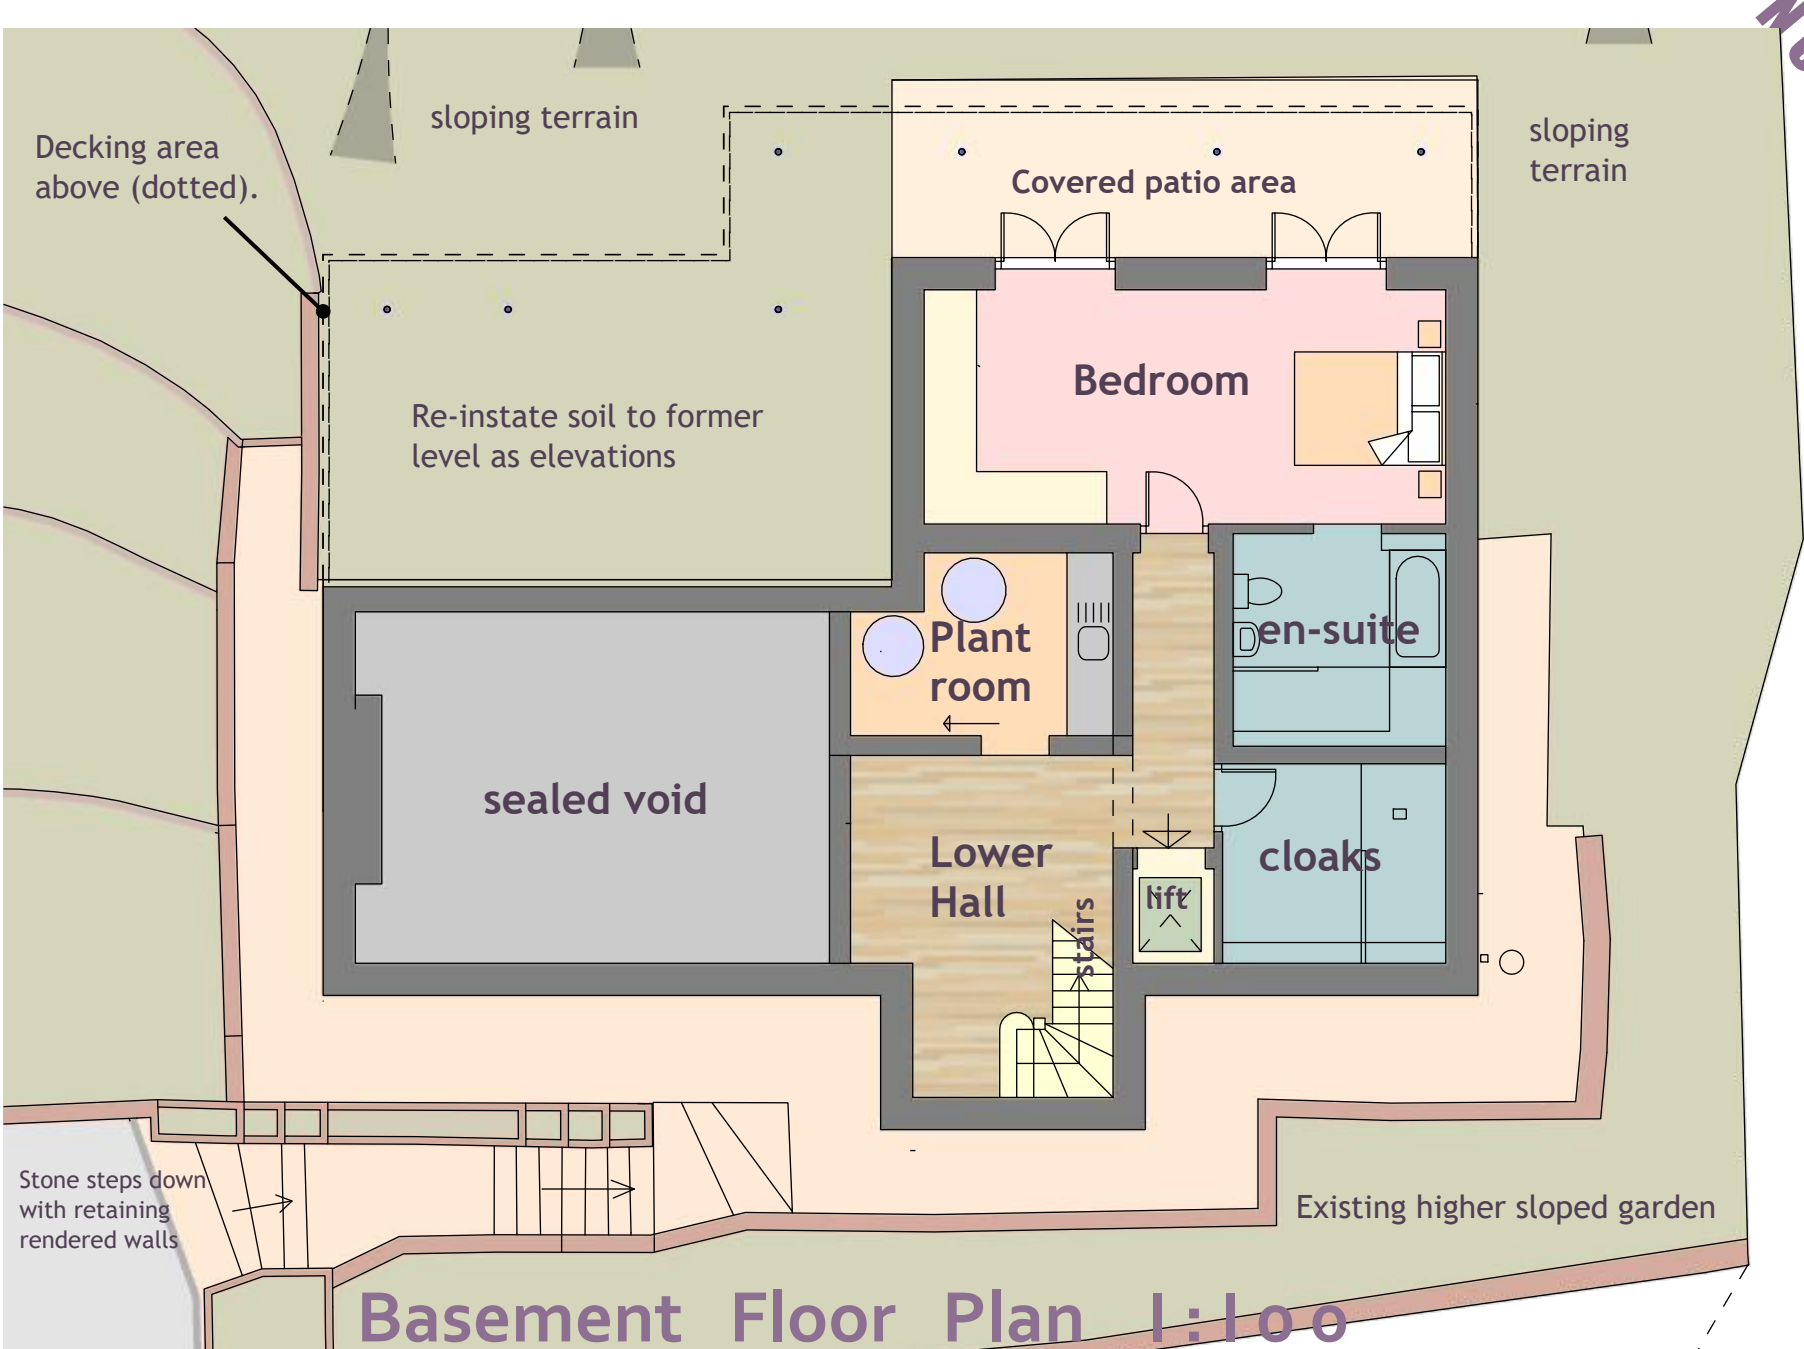

Basement Floor Plan 1:100

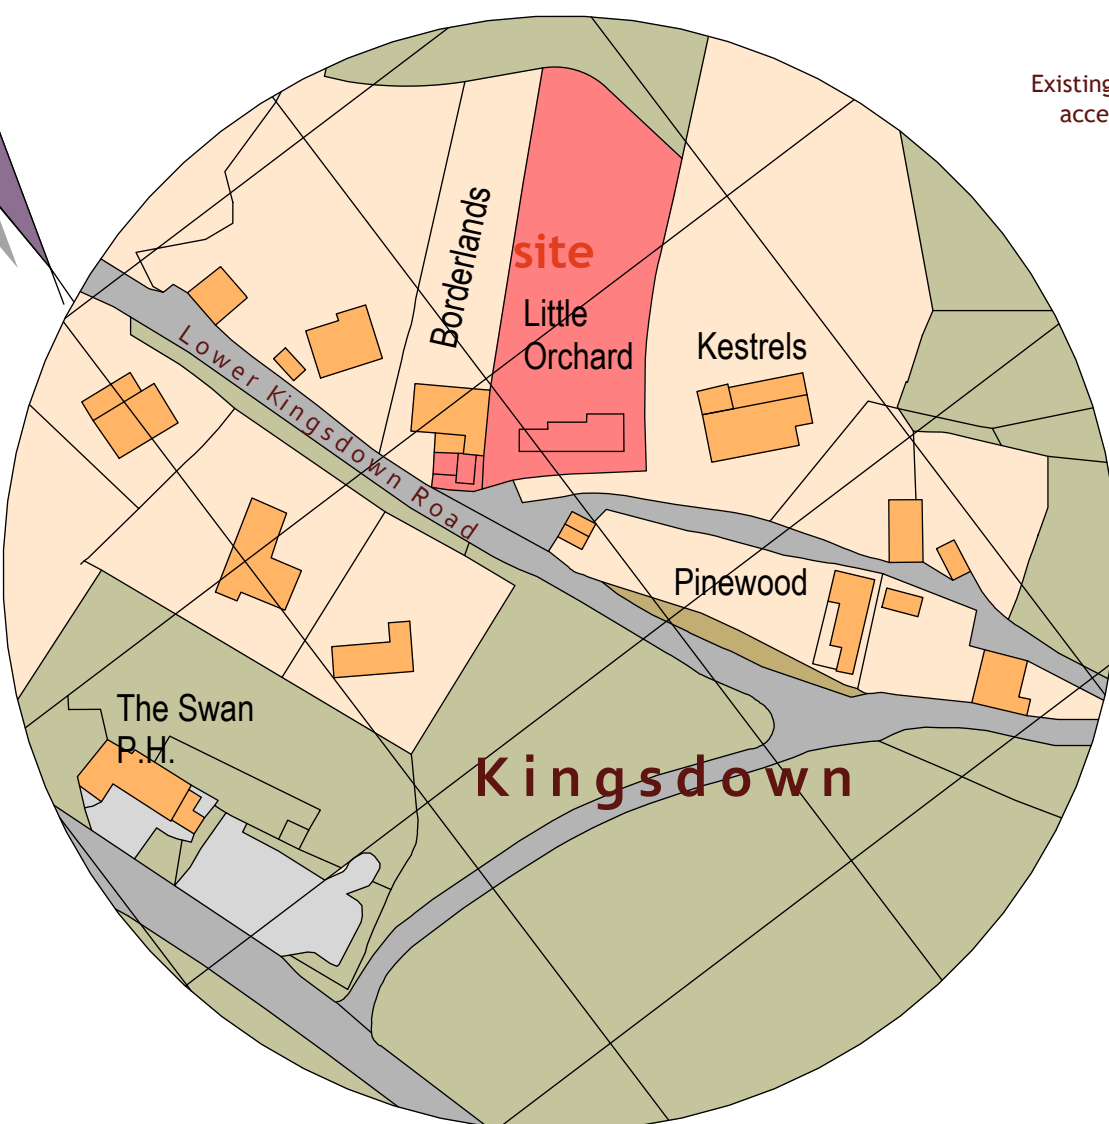

Location Plan 1:1250

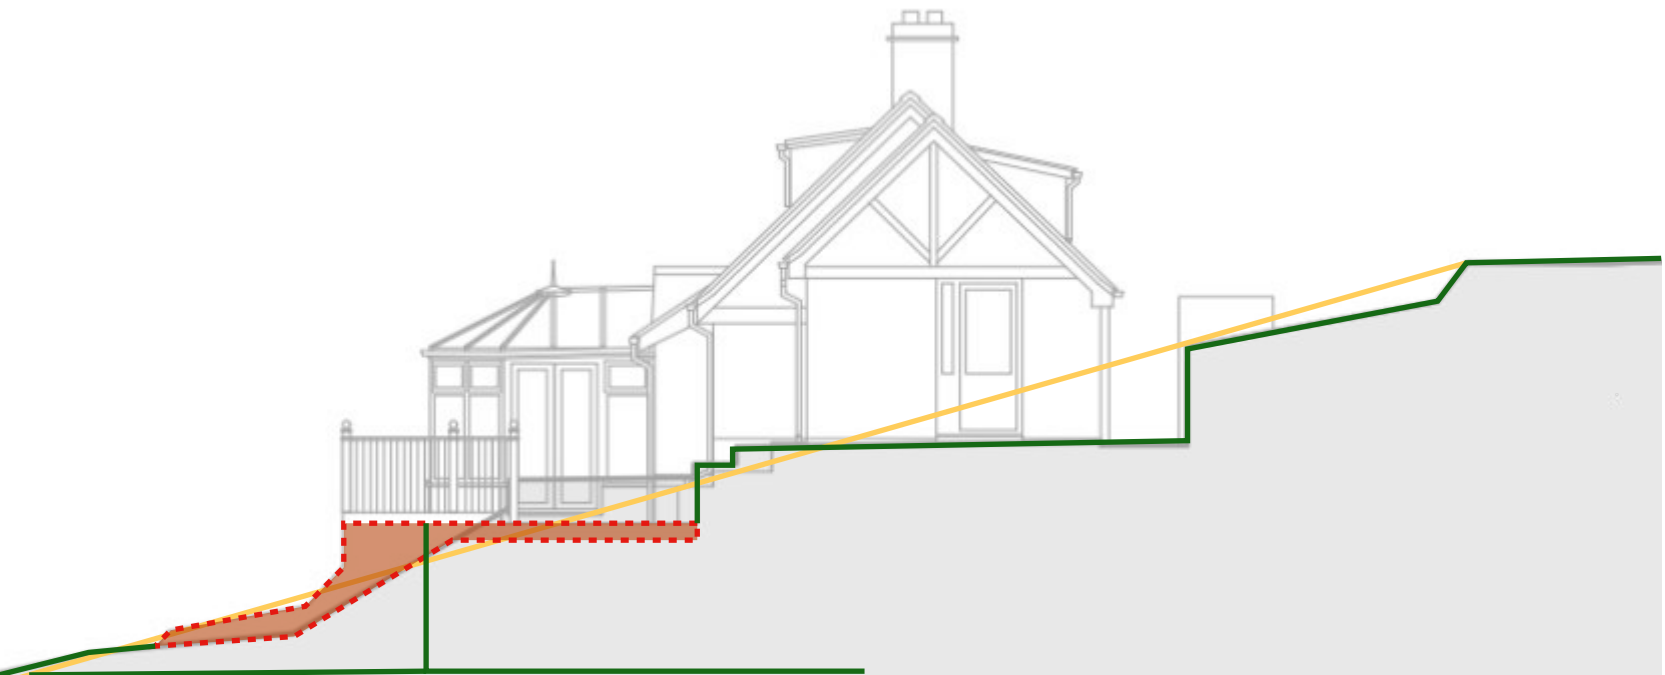

Former bungalow demolished to make way for new build (side elevation).

CHARLES MANNING
ARCHITECTURAL & PLANNING CONSULTANT
OFFICE 129, THE CITADEL, BATH ROAD, CHIPPENHAM, WILTS SN15 2AR.
TEL: 01249 652218 mob: 07976738504 email: mail@charlemanning.co.uk

PROJECT: ALTERATIONS TO NEW DWELLING, LITTLE ORCHARD, KINGSDOWN, BOX, WILTS FOR MR P. DE WITTE.

DRAWING No:- 900 / CAM/2018/ 2 REV F DATE: DEC. 2025

SCALES:- ELEVATIONS & FLOOR PLANS 1:100

CHARLES MANNING, this drawing/Design is COPYRIGHT and cannot be copied or used in anyway for the above project or similar ventures, by any means without the express permission of Charles Manning. Always use written measurements in preference to scaling. If in doubt ask report any discrepancies & always use the latest approved plans by Local Authority. Consult on any design changes to the project, so amendments can be made