






FRONT ELEVATION
Scale 1:100

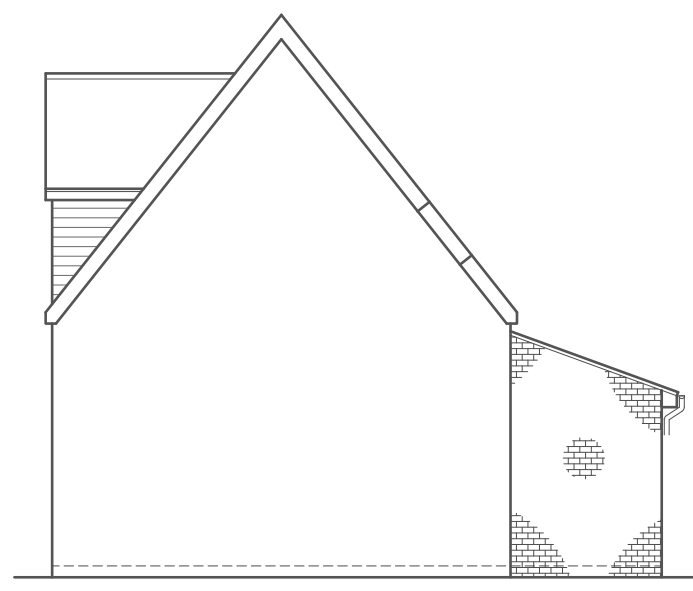


SIDE ELEVATION
Scale 1:100

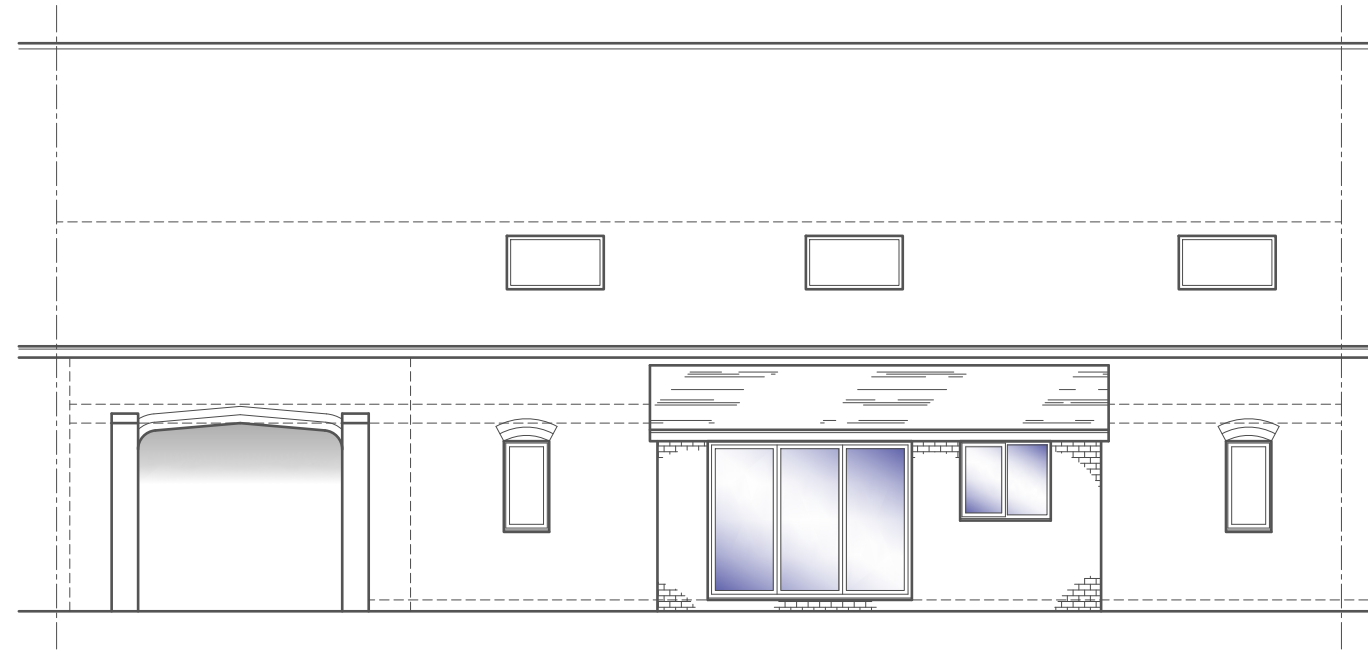


REAR ELEVATION
Scale 1:100

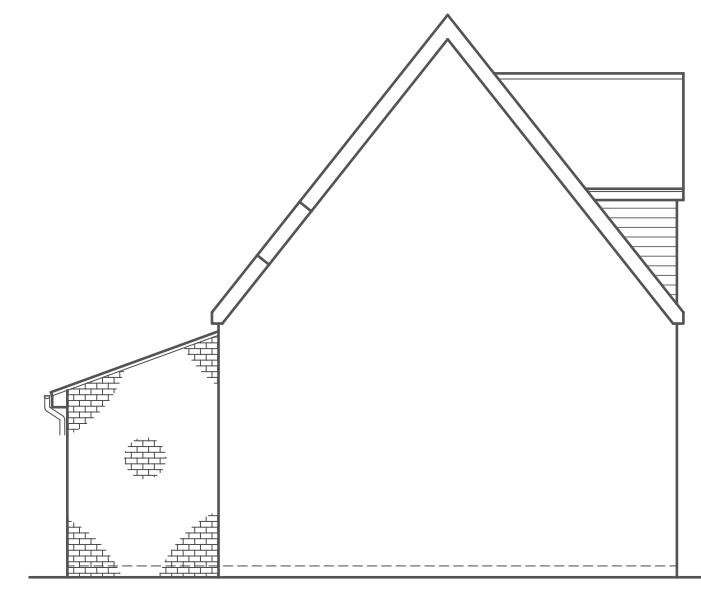


SIDE ELEVATION
Scale 1:100

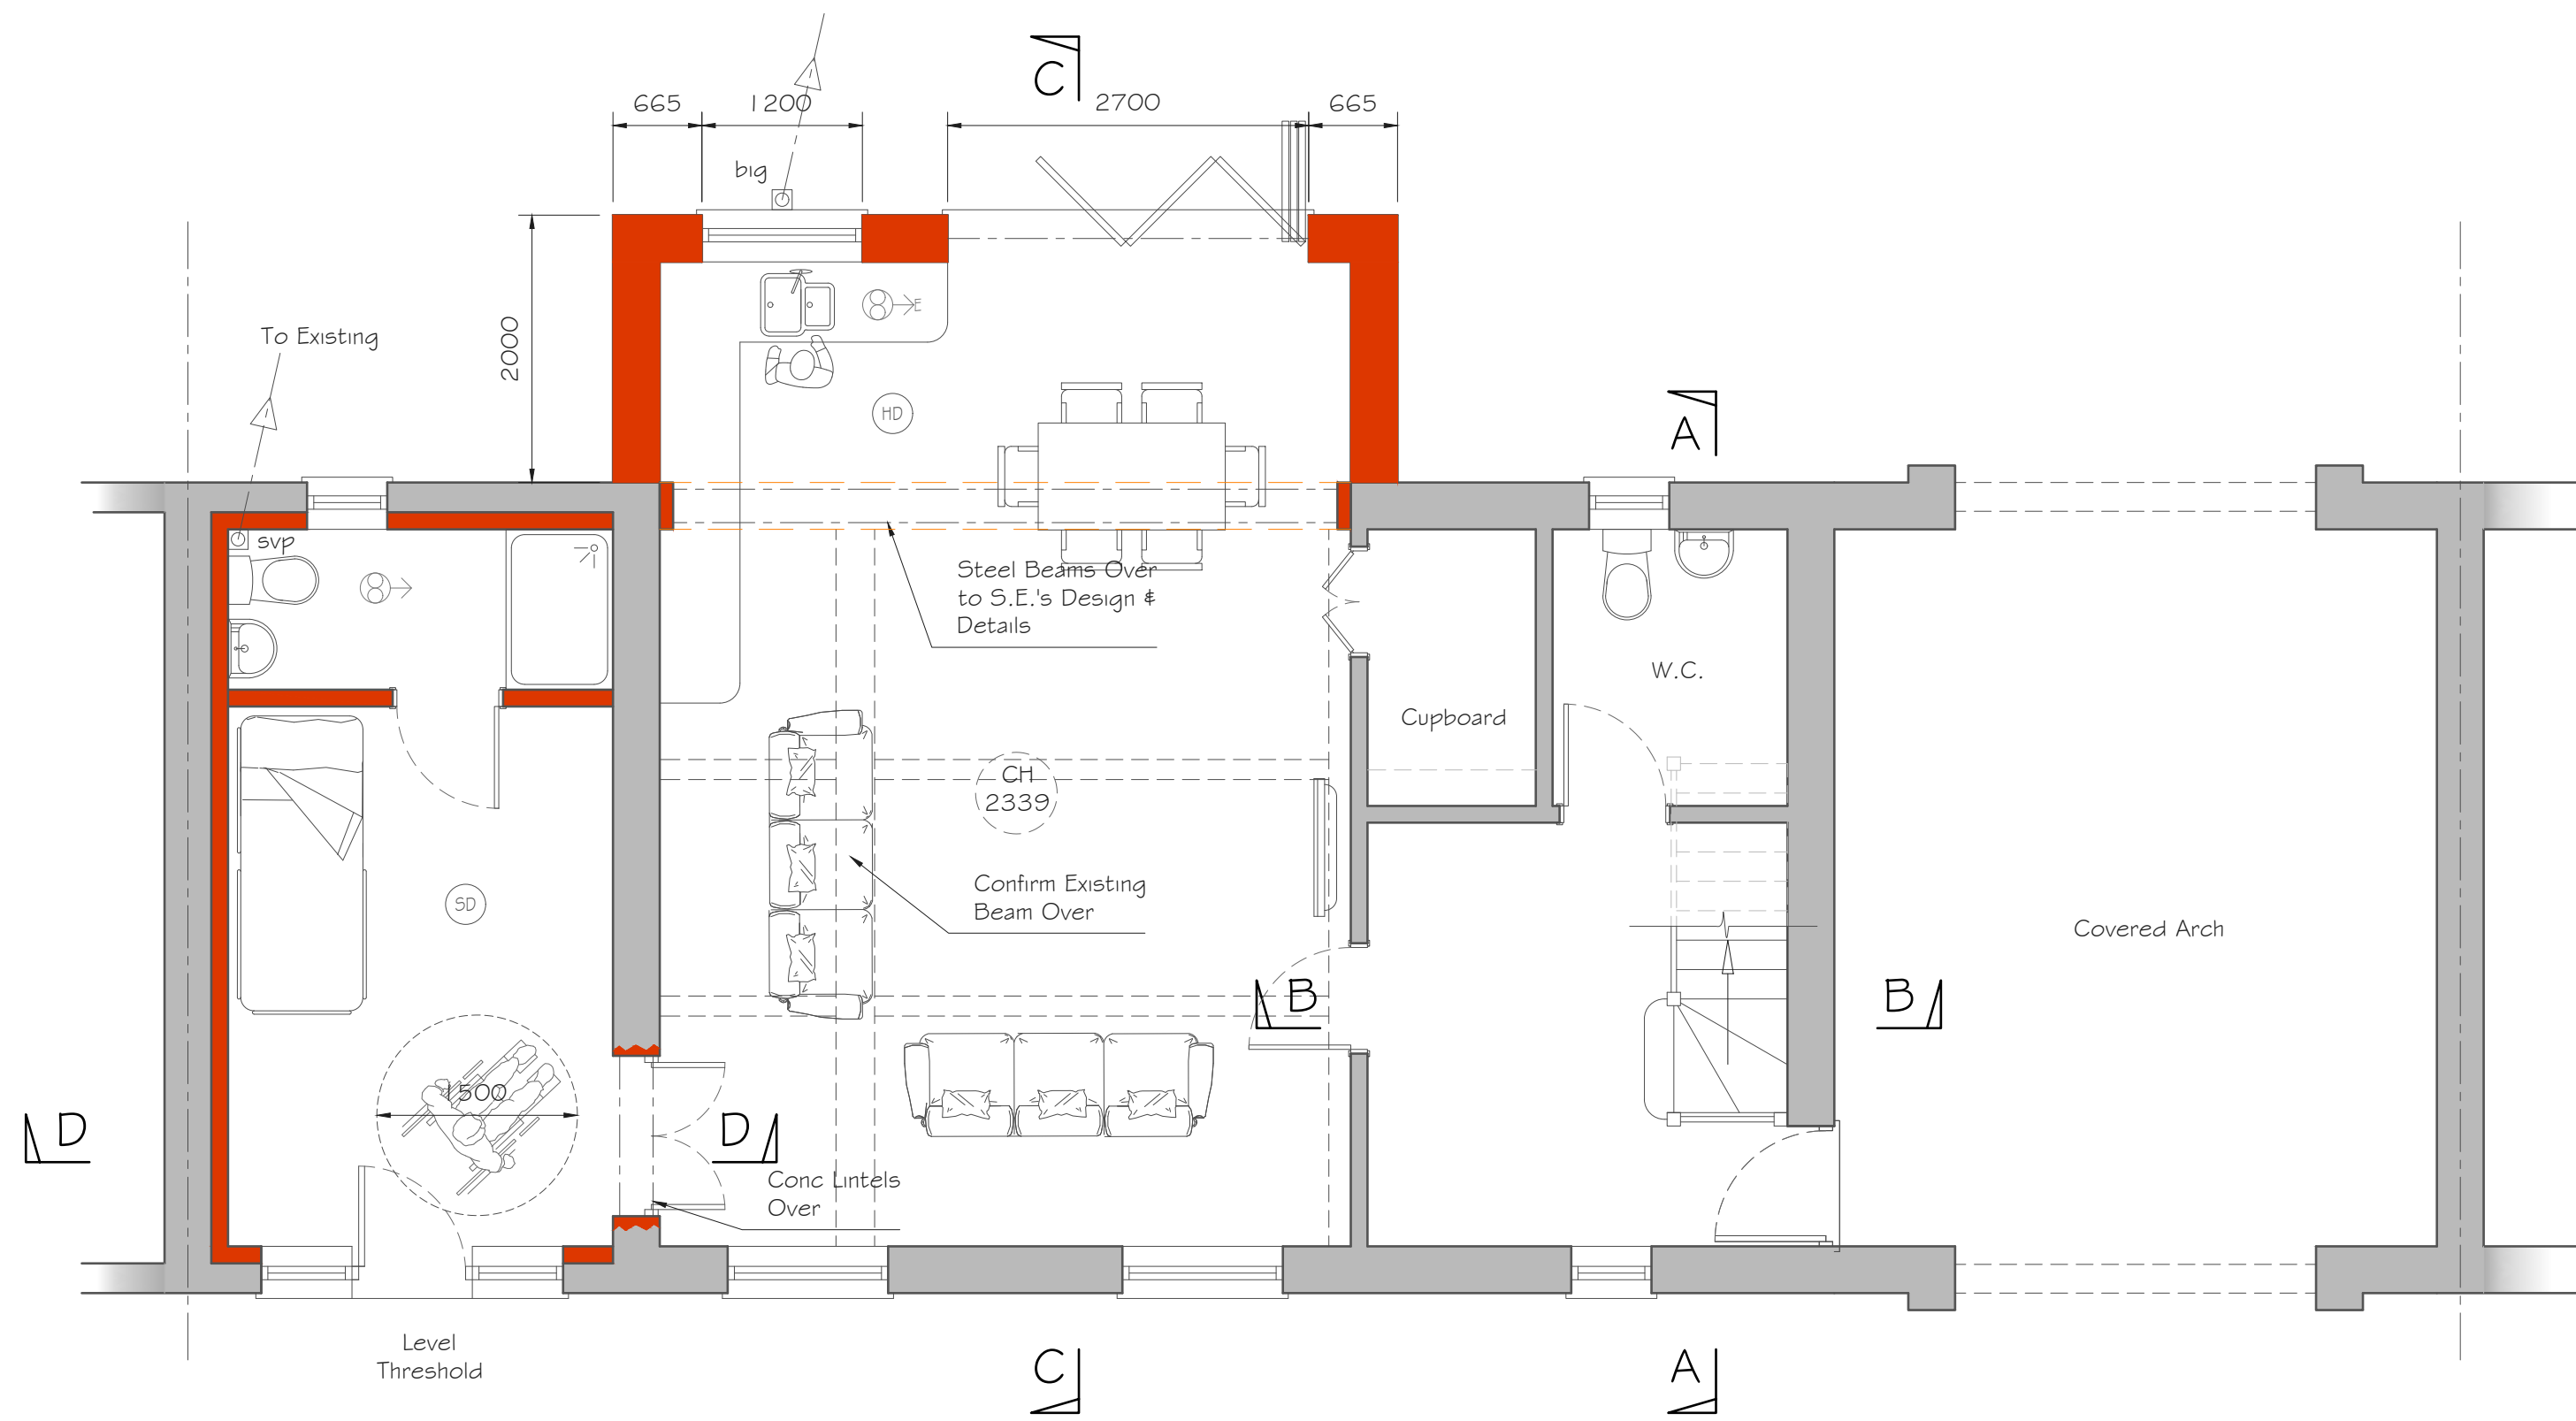


GROUND FLOOR PLAN
Scale 1:50

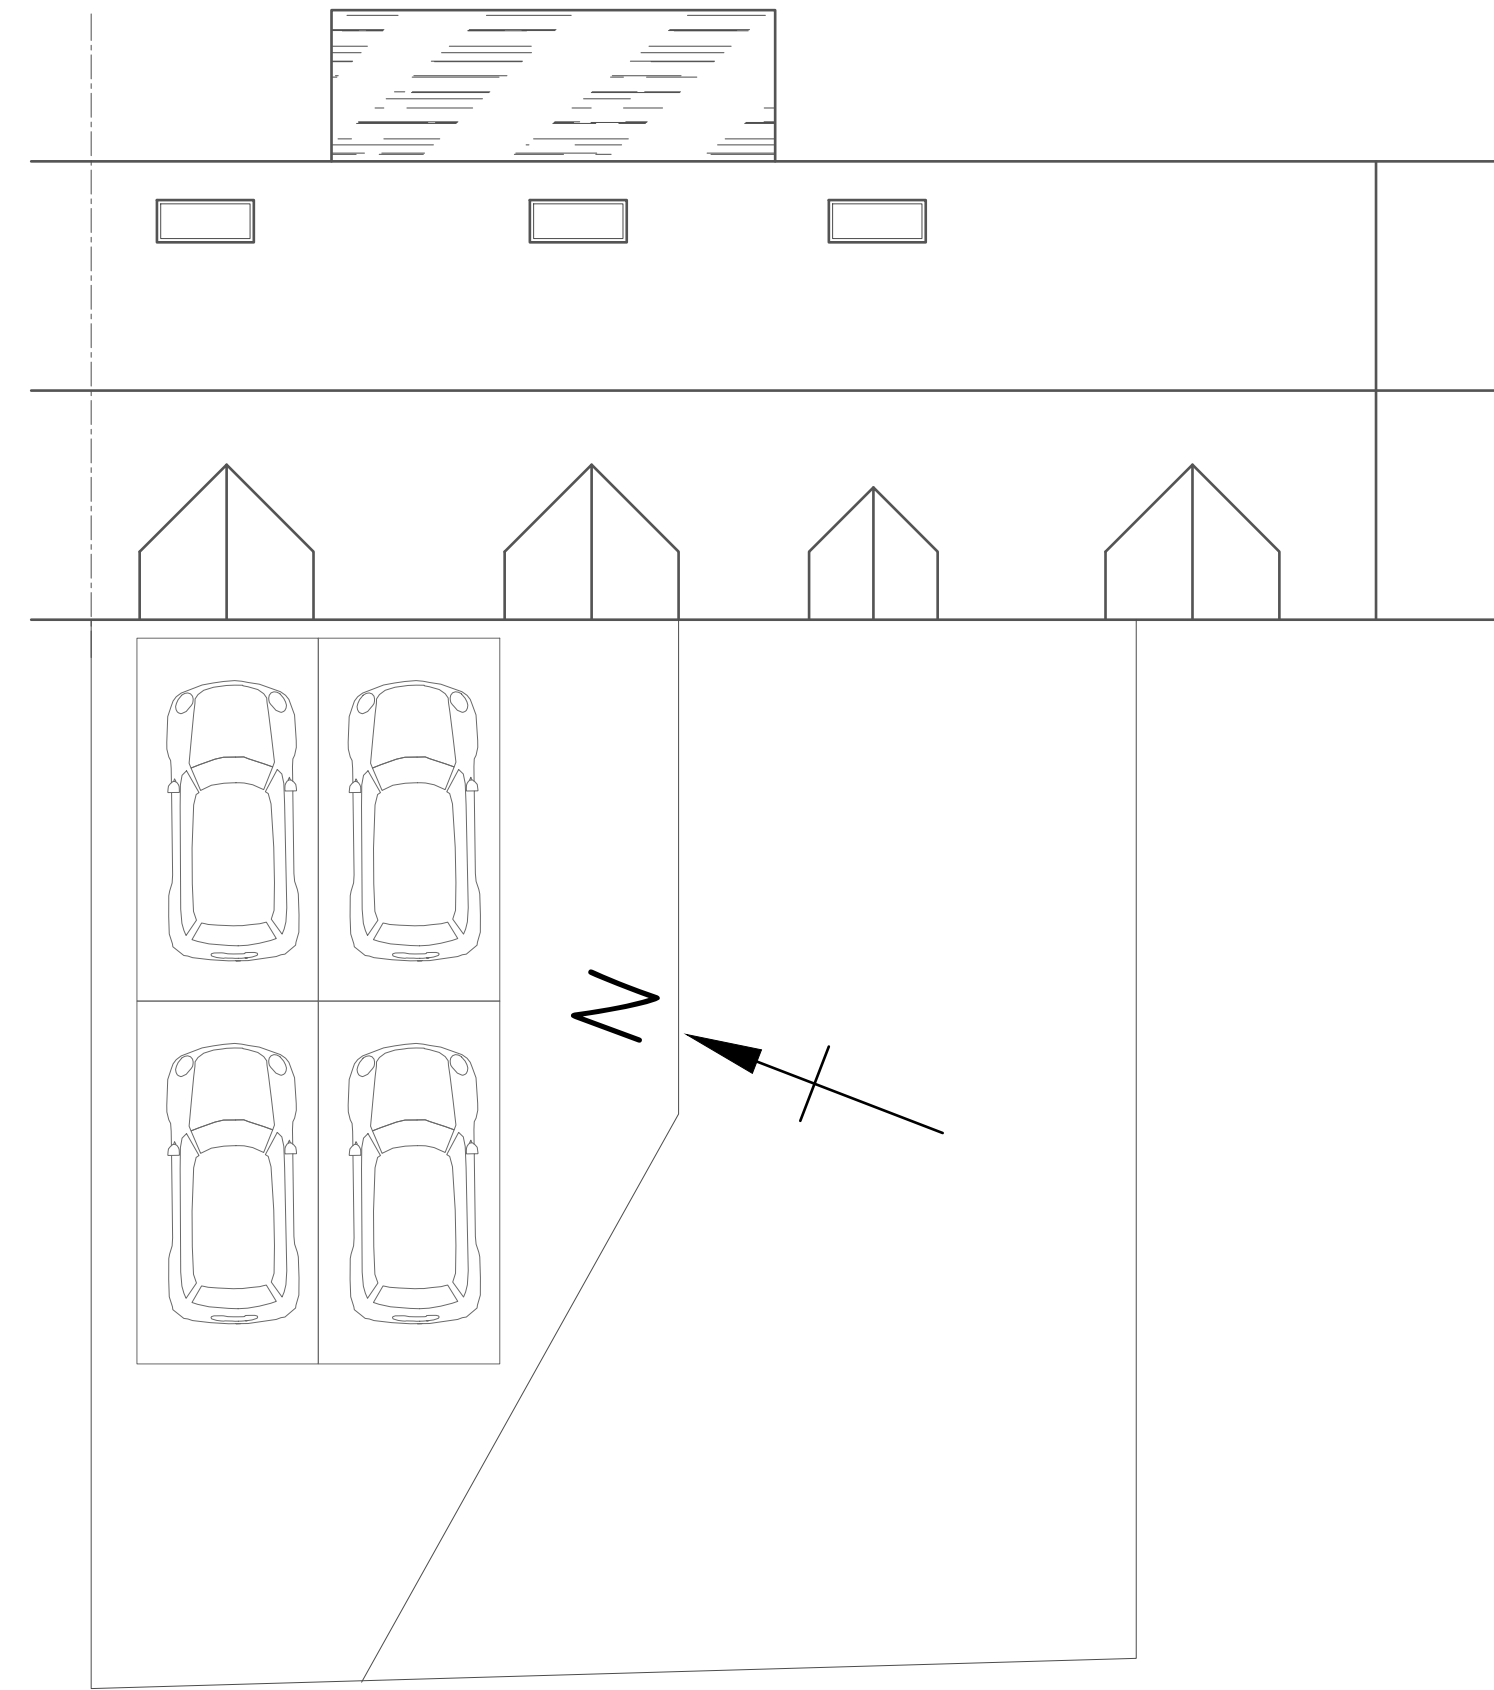

ROOF PLAN
Scale 1:100

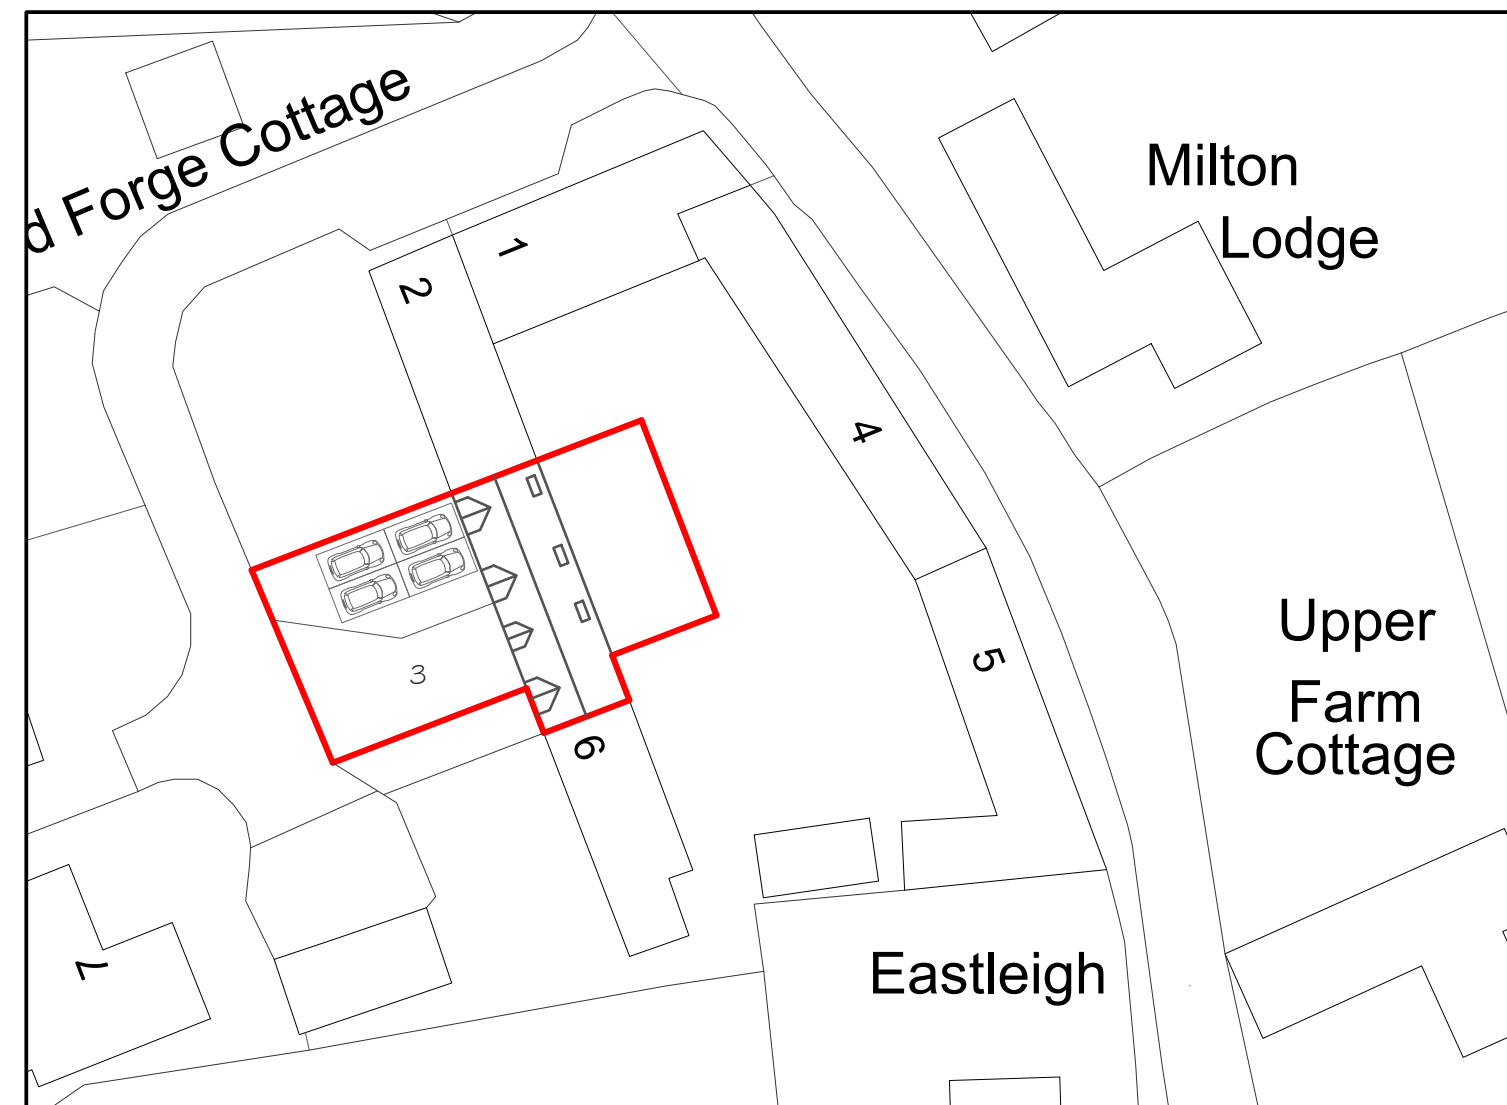

BLOCK PLAN
Scale 1:500

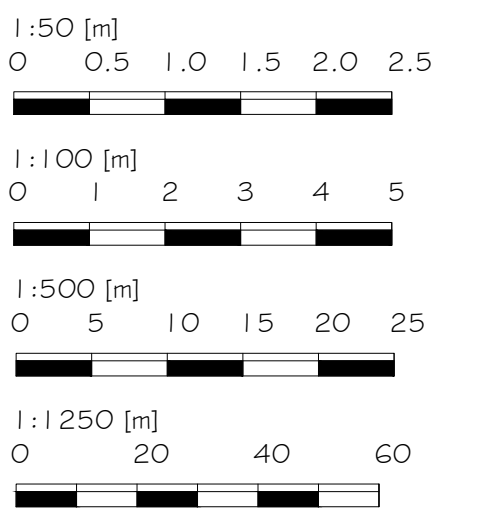

Alex Dawson
www.addraughting.co.uk
alex@addraughting.co.uk
01672 511412
07791 341698



AD DRAUGHTING
ARCHITECTURAL SERVICES

59 Barrow Close
Marlborough
Wiltshire
SN8 2BE

Client
MR & MRS COLLINGE

Job Title
EXTENSION AT:
3 LAWN FARM CLOSE,
MILTON LILBOURNE,
WILTSHIRE,
SN9 5QA.

Drawing Title
PROPOSED ELEVATIONS AND PLANS

Scale
AS SHOWN

Date 15/12/2025 Drawn AD

Drawing No. 1544-02 Rev F