
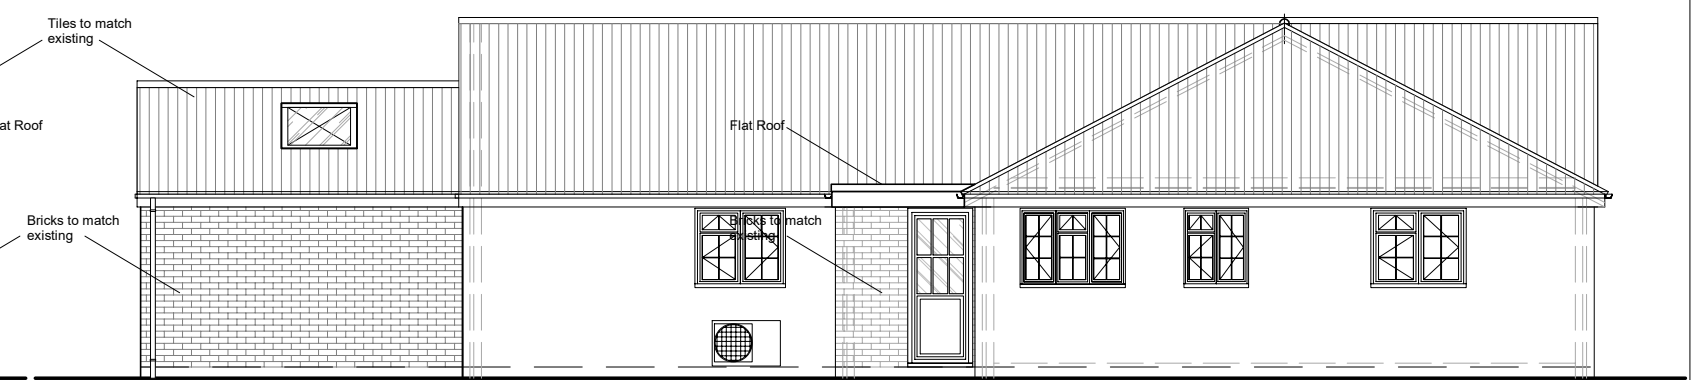


Existing Front Elevation

Existing Side Elevation

Existing Rear Elevation

Existing Side Elevation




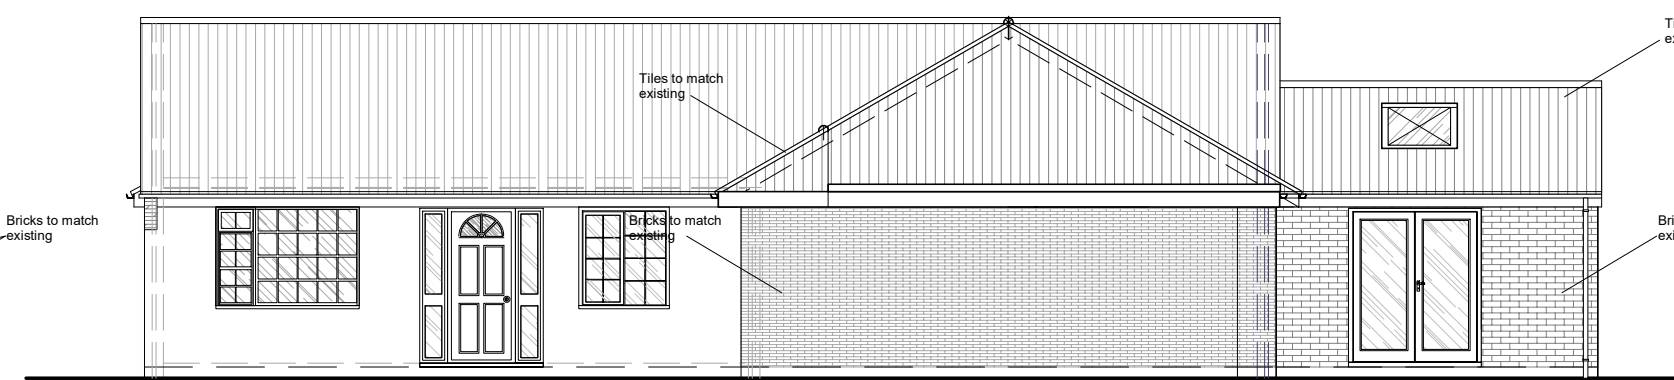


Proposed Front Elevation

Proposed Side Elevation

Proposed Rear Elevation

Proposed Side Elevation

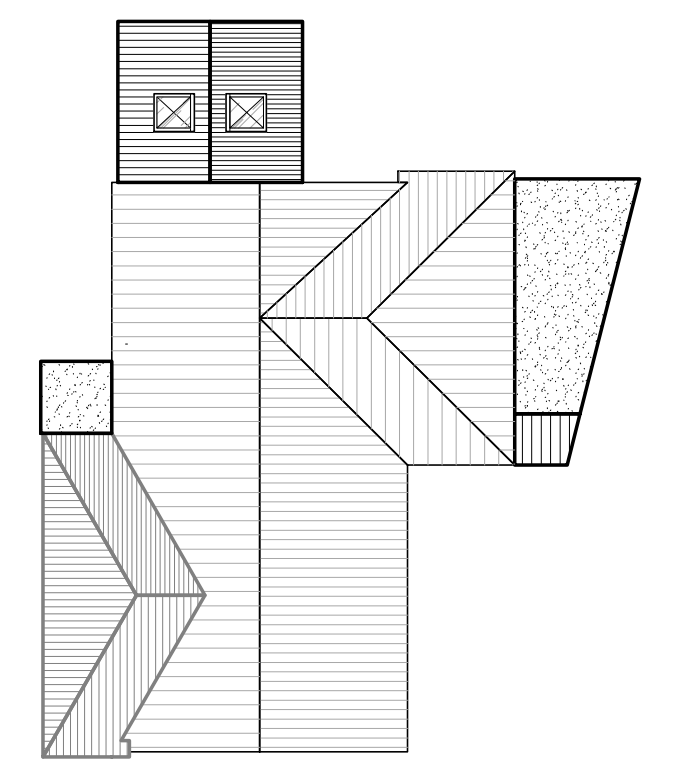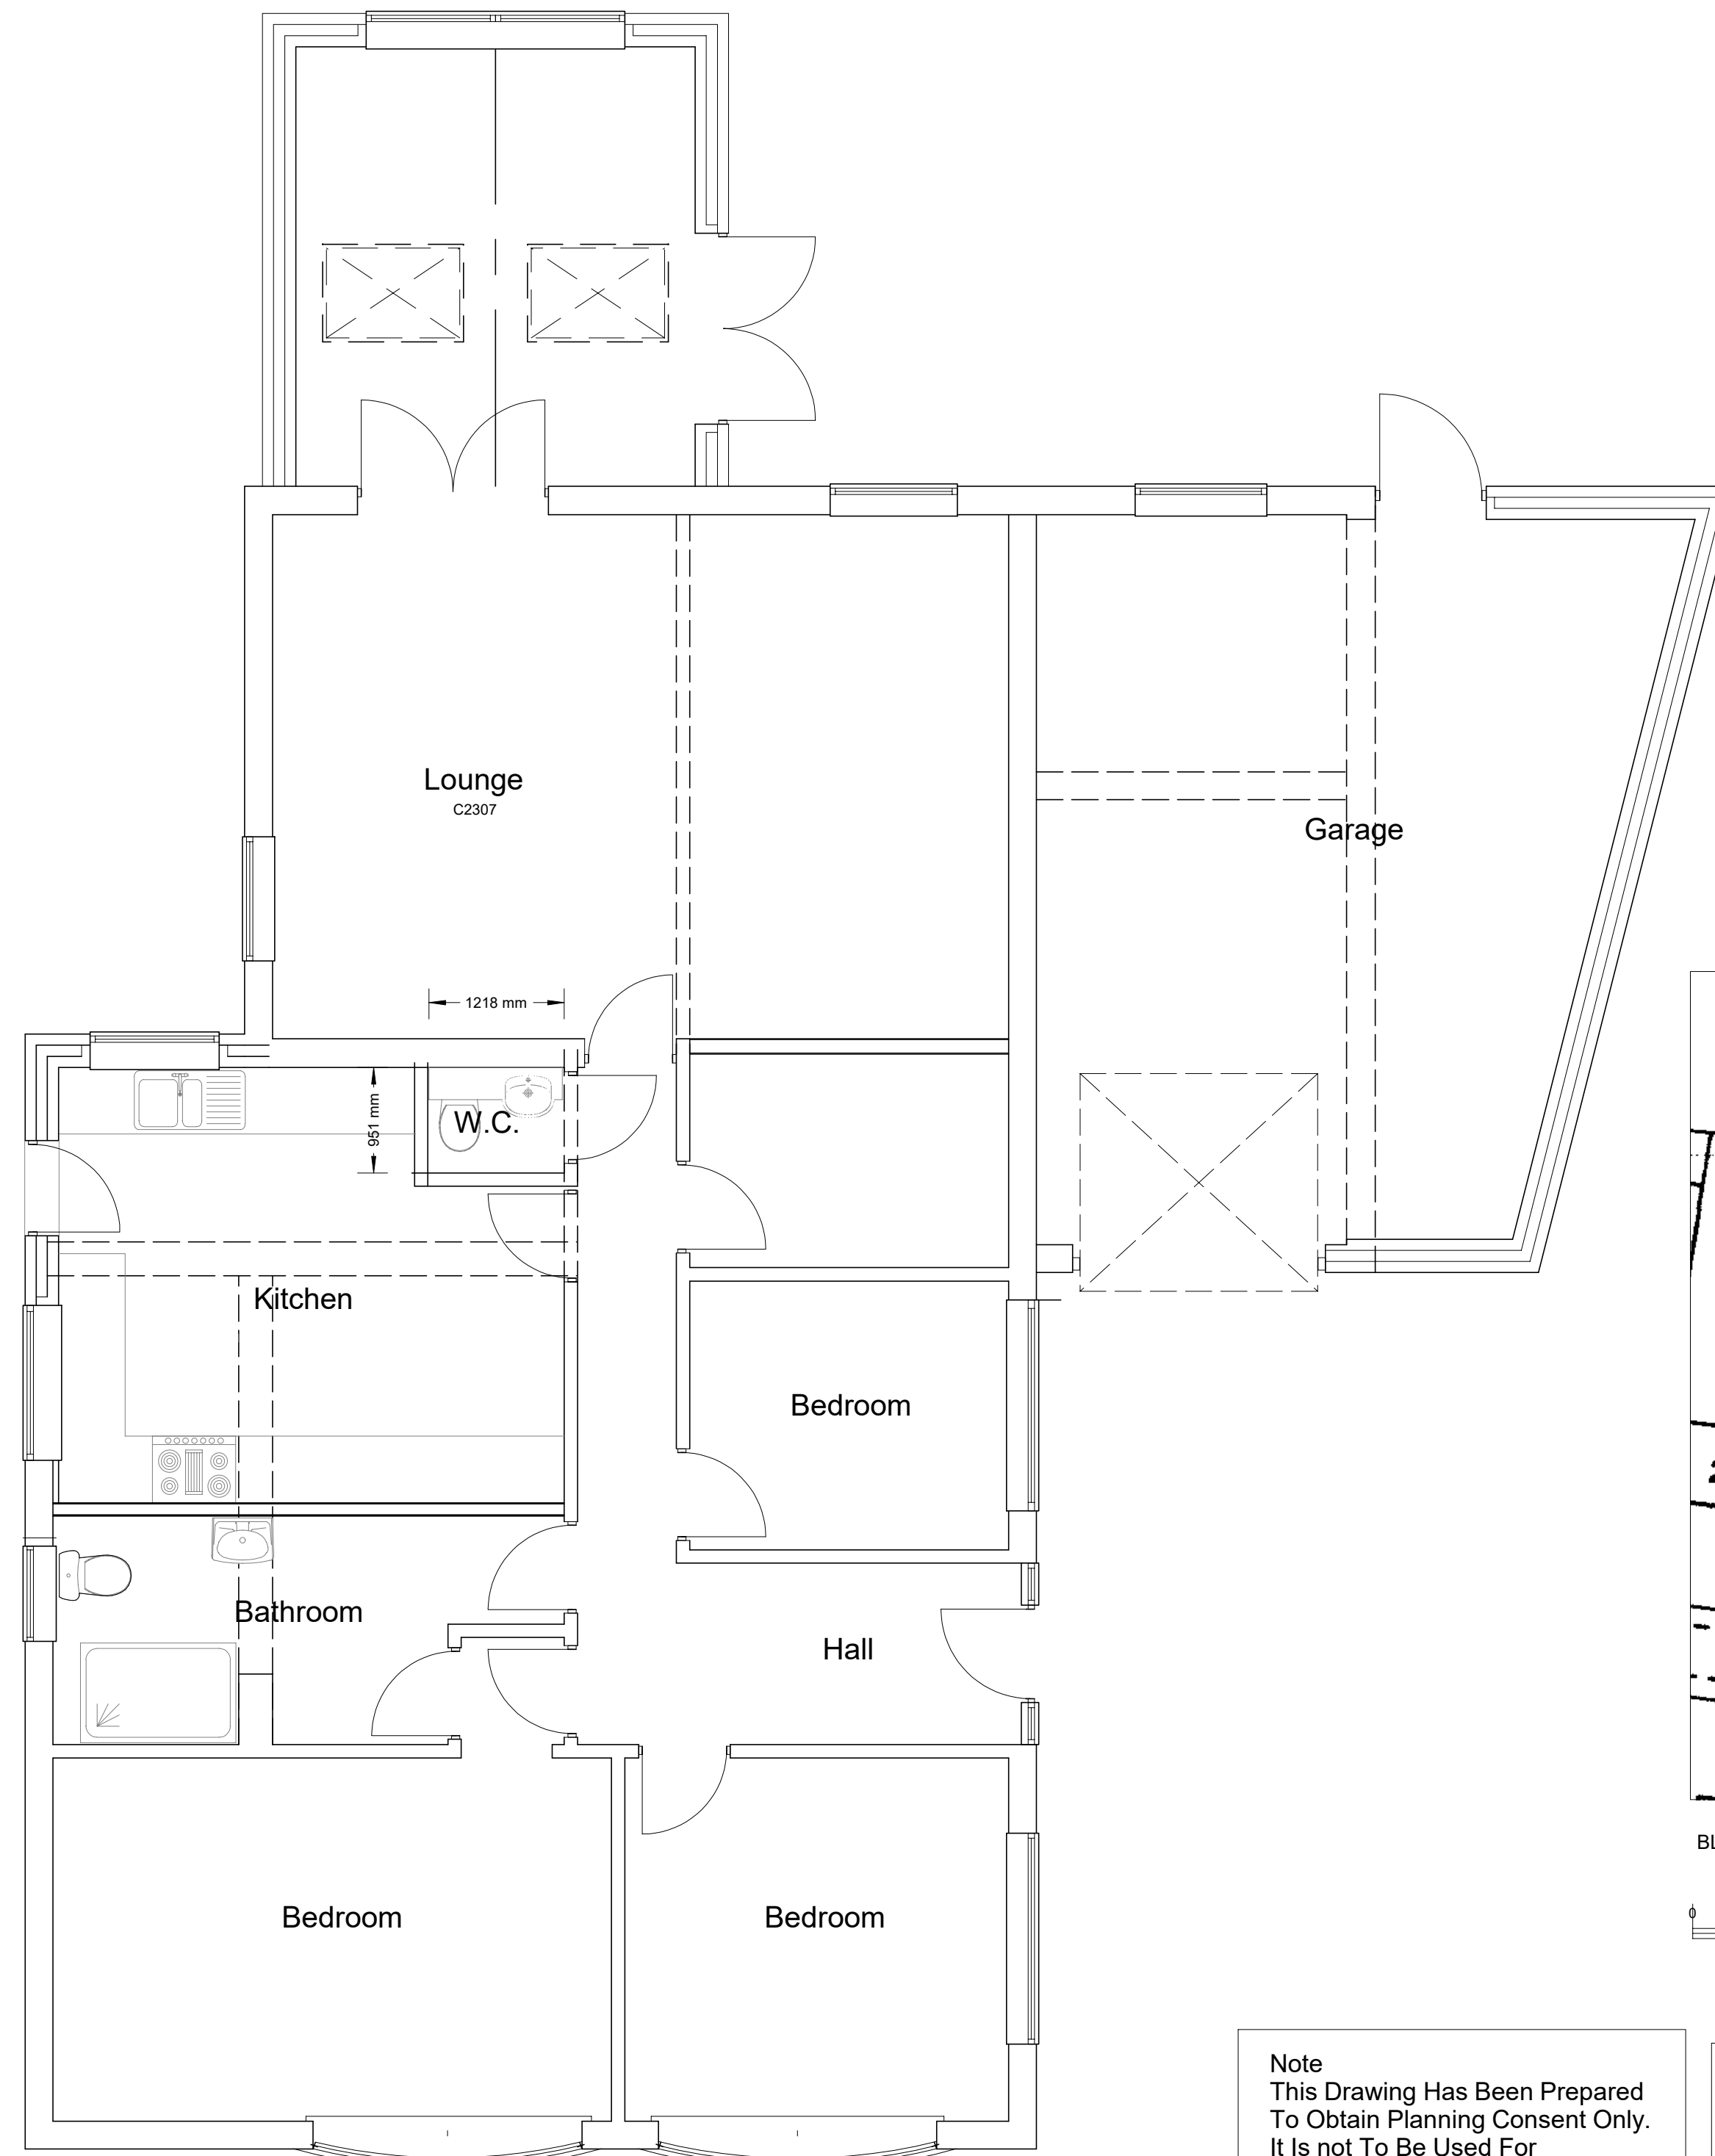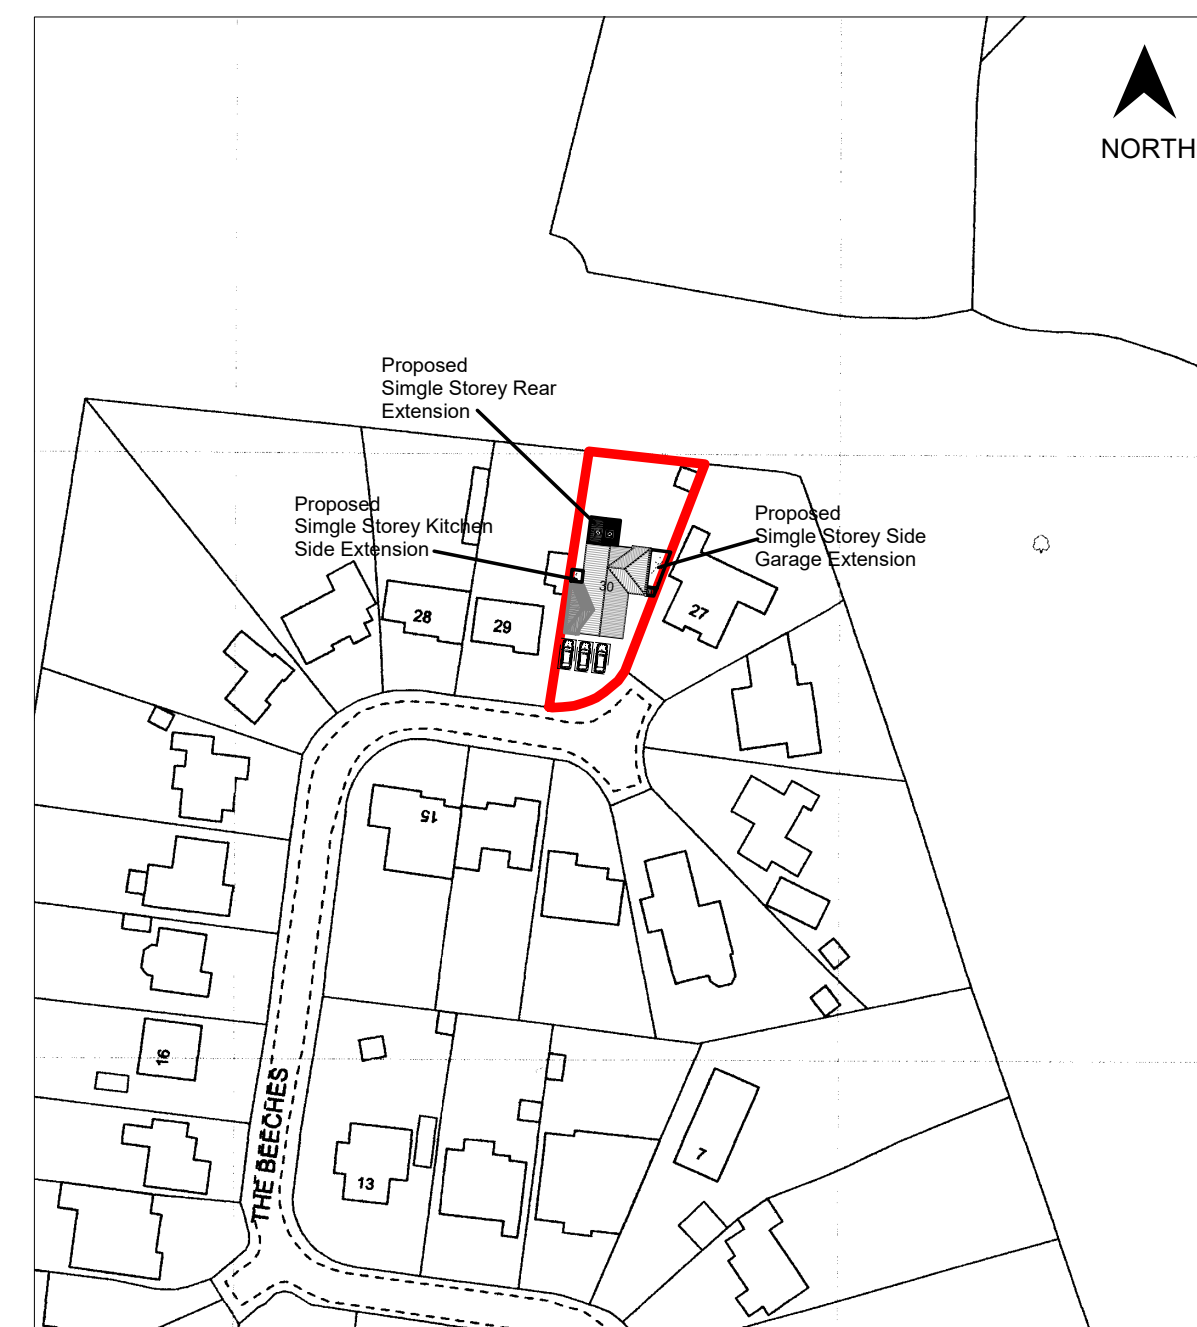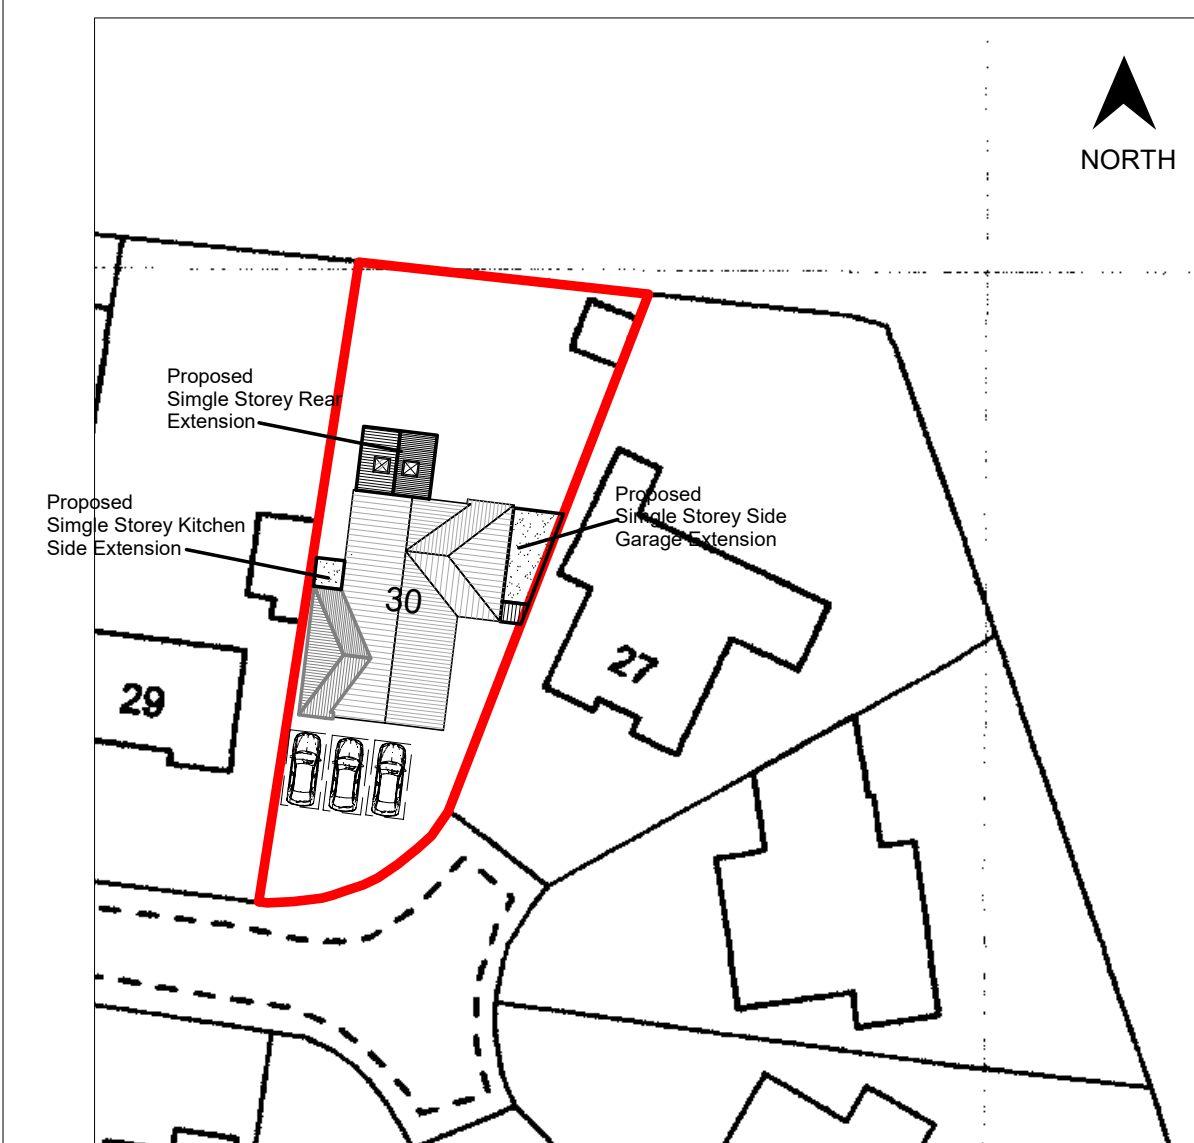


Proposed Roof Plan

BLOCK PLAN SCALE 1:500


SITE PLAN SCALE 1:1250
Licence number 100019980
Grid 408965 E, 186178 N

Metres
0 20 40 60
SCALE 1:1250

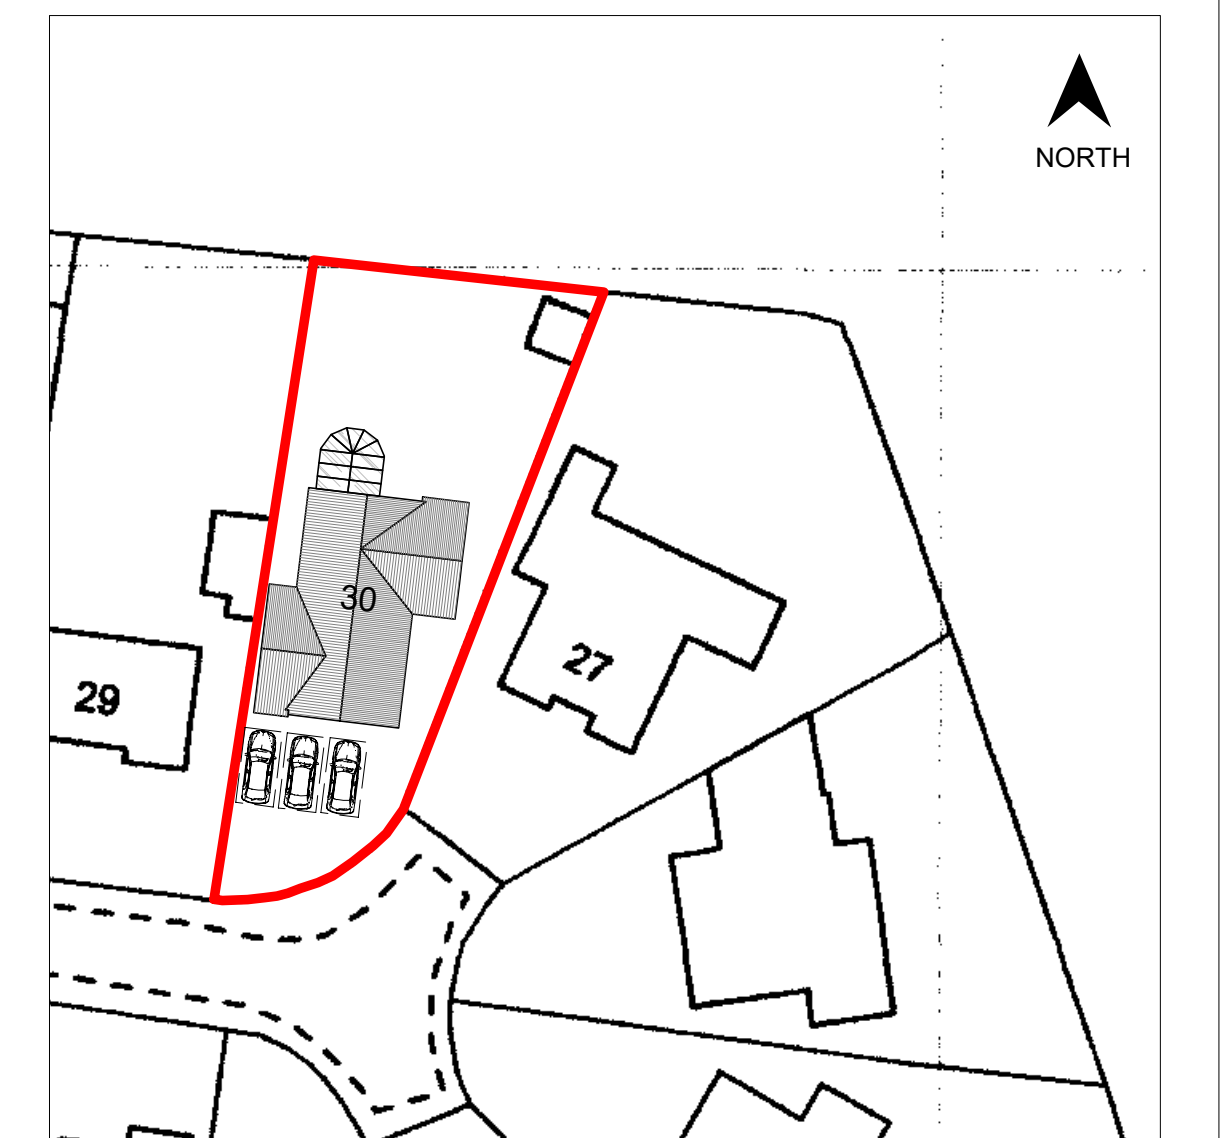


BLOCK PLAN SCALE 1:500 Existing

Metres
0 5 10 15 20 25 30 35 40 45 50
SCALE 1:500

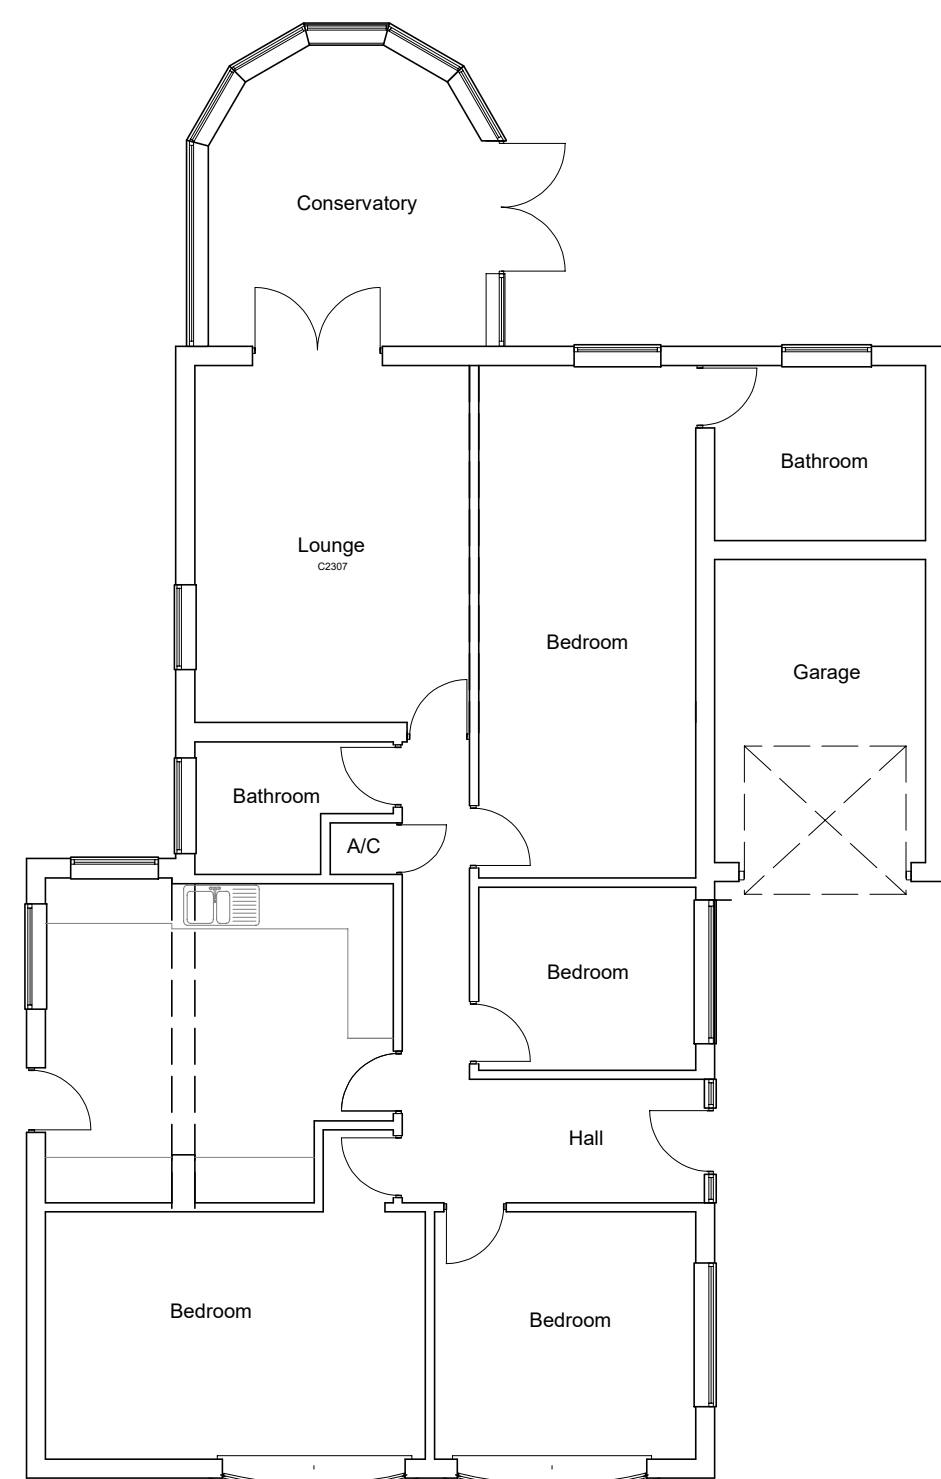

Existing Floor Plan

Metres
0 1 2 3 4 5 6 7 8
SCALE 1:100

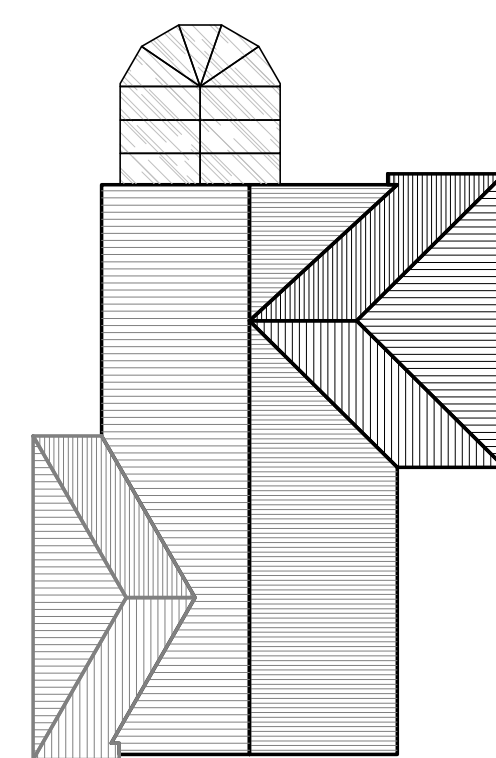

Proposed Roof Plan

Metres
0 2 4 6 8 10 12 14
SCALE 1:200

Proposed Floor Plan

Metres
0 1 2 3 4 5
SCALE 1:50

Note
This Drawing Has Been Prepared
To Obtain Planning Consent Only.
It is not To Be Used For
Construction Purposes.

All Dimensions approximated These
Plans Can Be Scaled For Planning
Purposes Only

C Copyright FS CONSULTANCY		CLIENT Mr & Mrs D Richardson	
Hightrees 362 Marlborough Road, Swindon, Wiltshire SN3 1NP TEL. 01793 420244		TITLE Proposed Single Storey Rear, Kitchen Side & Garage Side Extension 30 The Beeches, Lydiard Millicent, Swindon SN5 3LT	
SIZE A1	CAGE CODE	DWG NO 001 02/12/2025	REV 1:1
SCALE 1:1250/1:500/1:100/ 1:50		SHEET 1:1	